



PROPOSED BLOCK PLAN

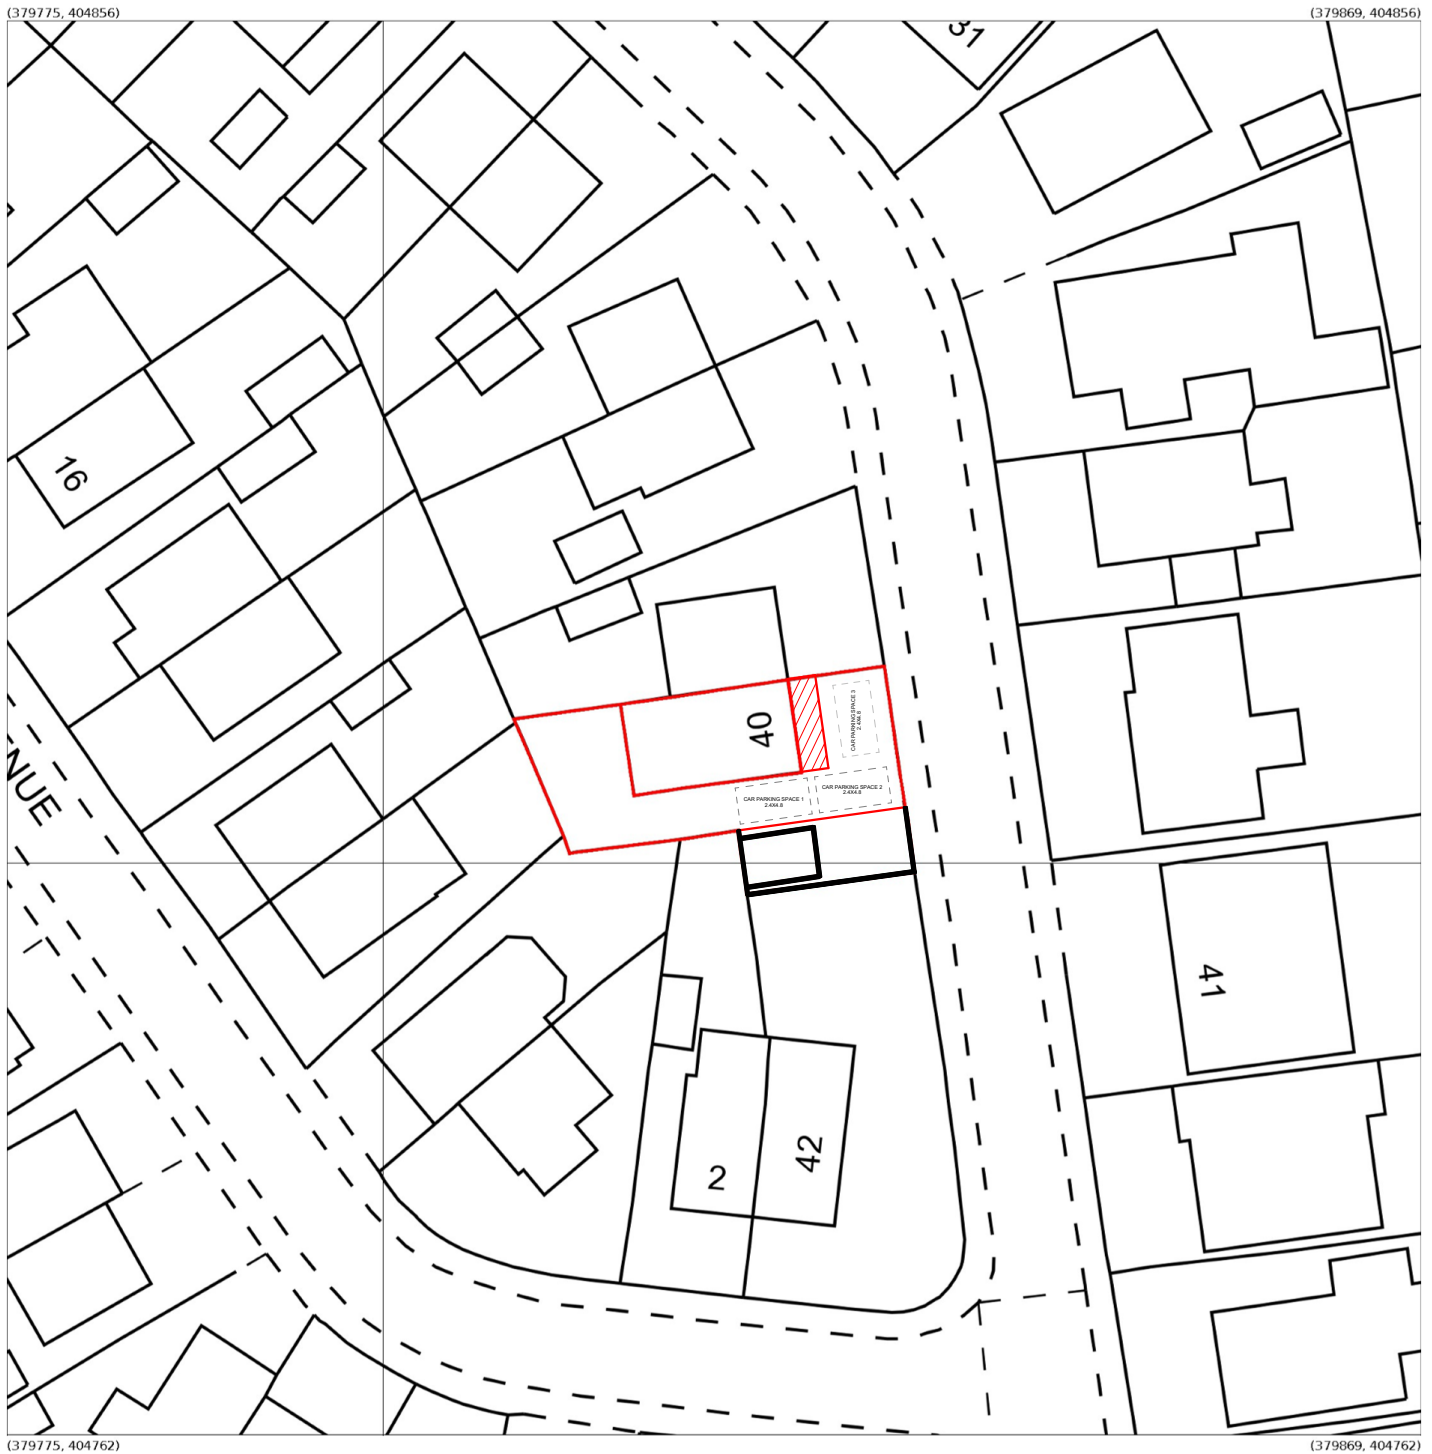

Produced 30 Sep 2021 from the Ordnance Survey MasterMap (Topography) Database and incorporating surveyed revision available at this date.

The representation of a road, track or path is no evidence of a right of way. The representation of features as lines is no evidence of a property boundary.

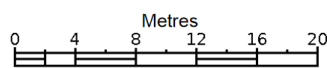

1:500



40, Woodhall Ave, Whitefield
M45 7QF

Supplied by: **Stanfords 30 Sep 2021**
Licence: © Crown Copyright and
database rights 2021 OS100035409
Order Licence Reference: OI1500173
Centre coordinates: 379822 404809