


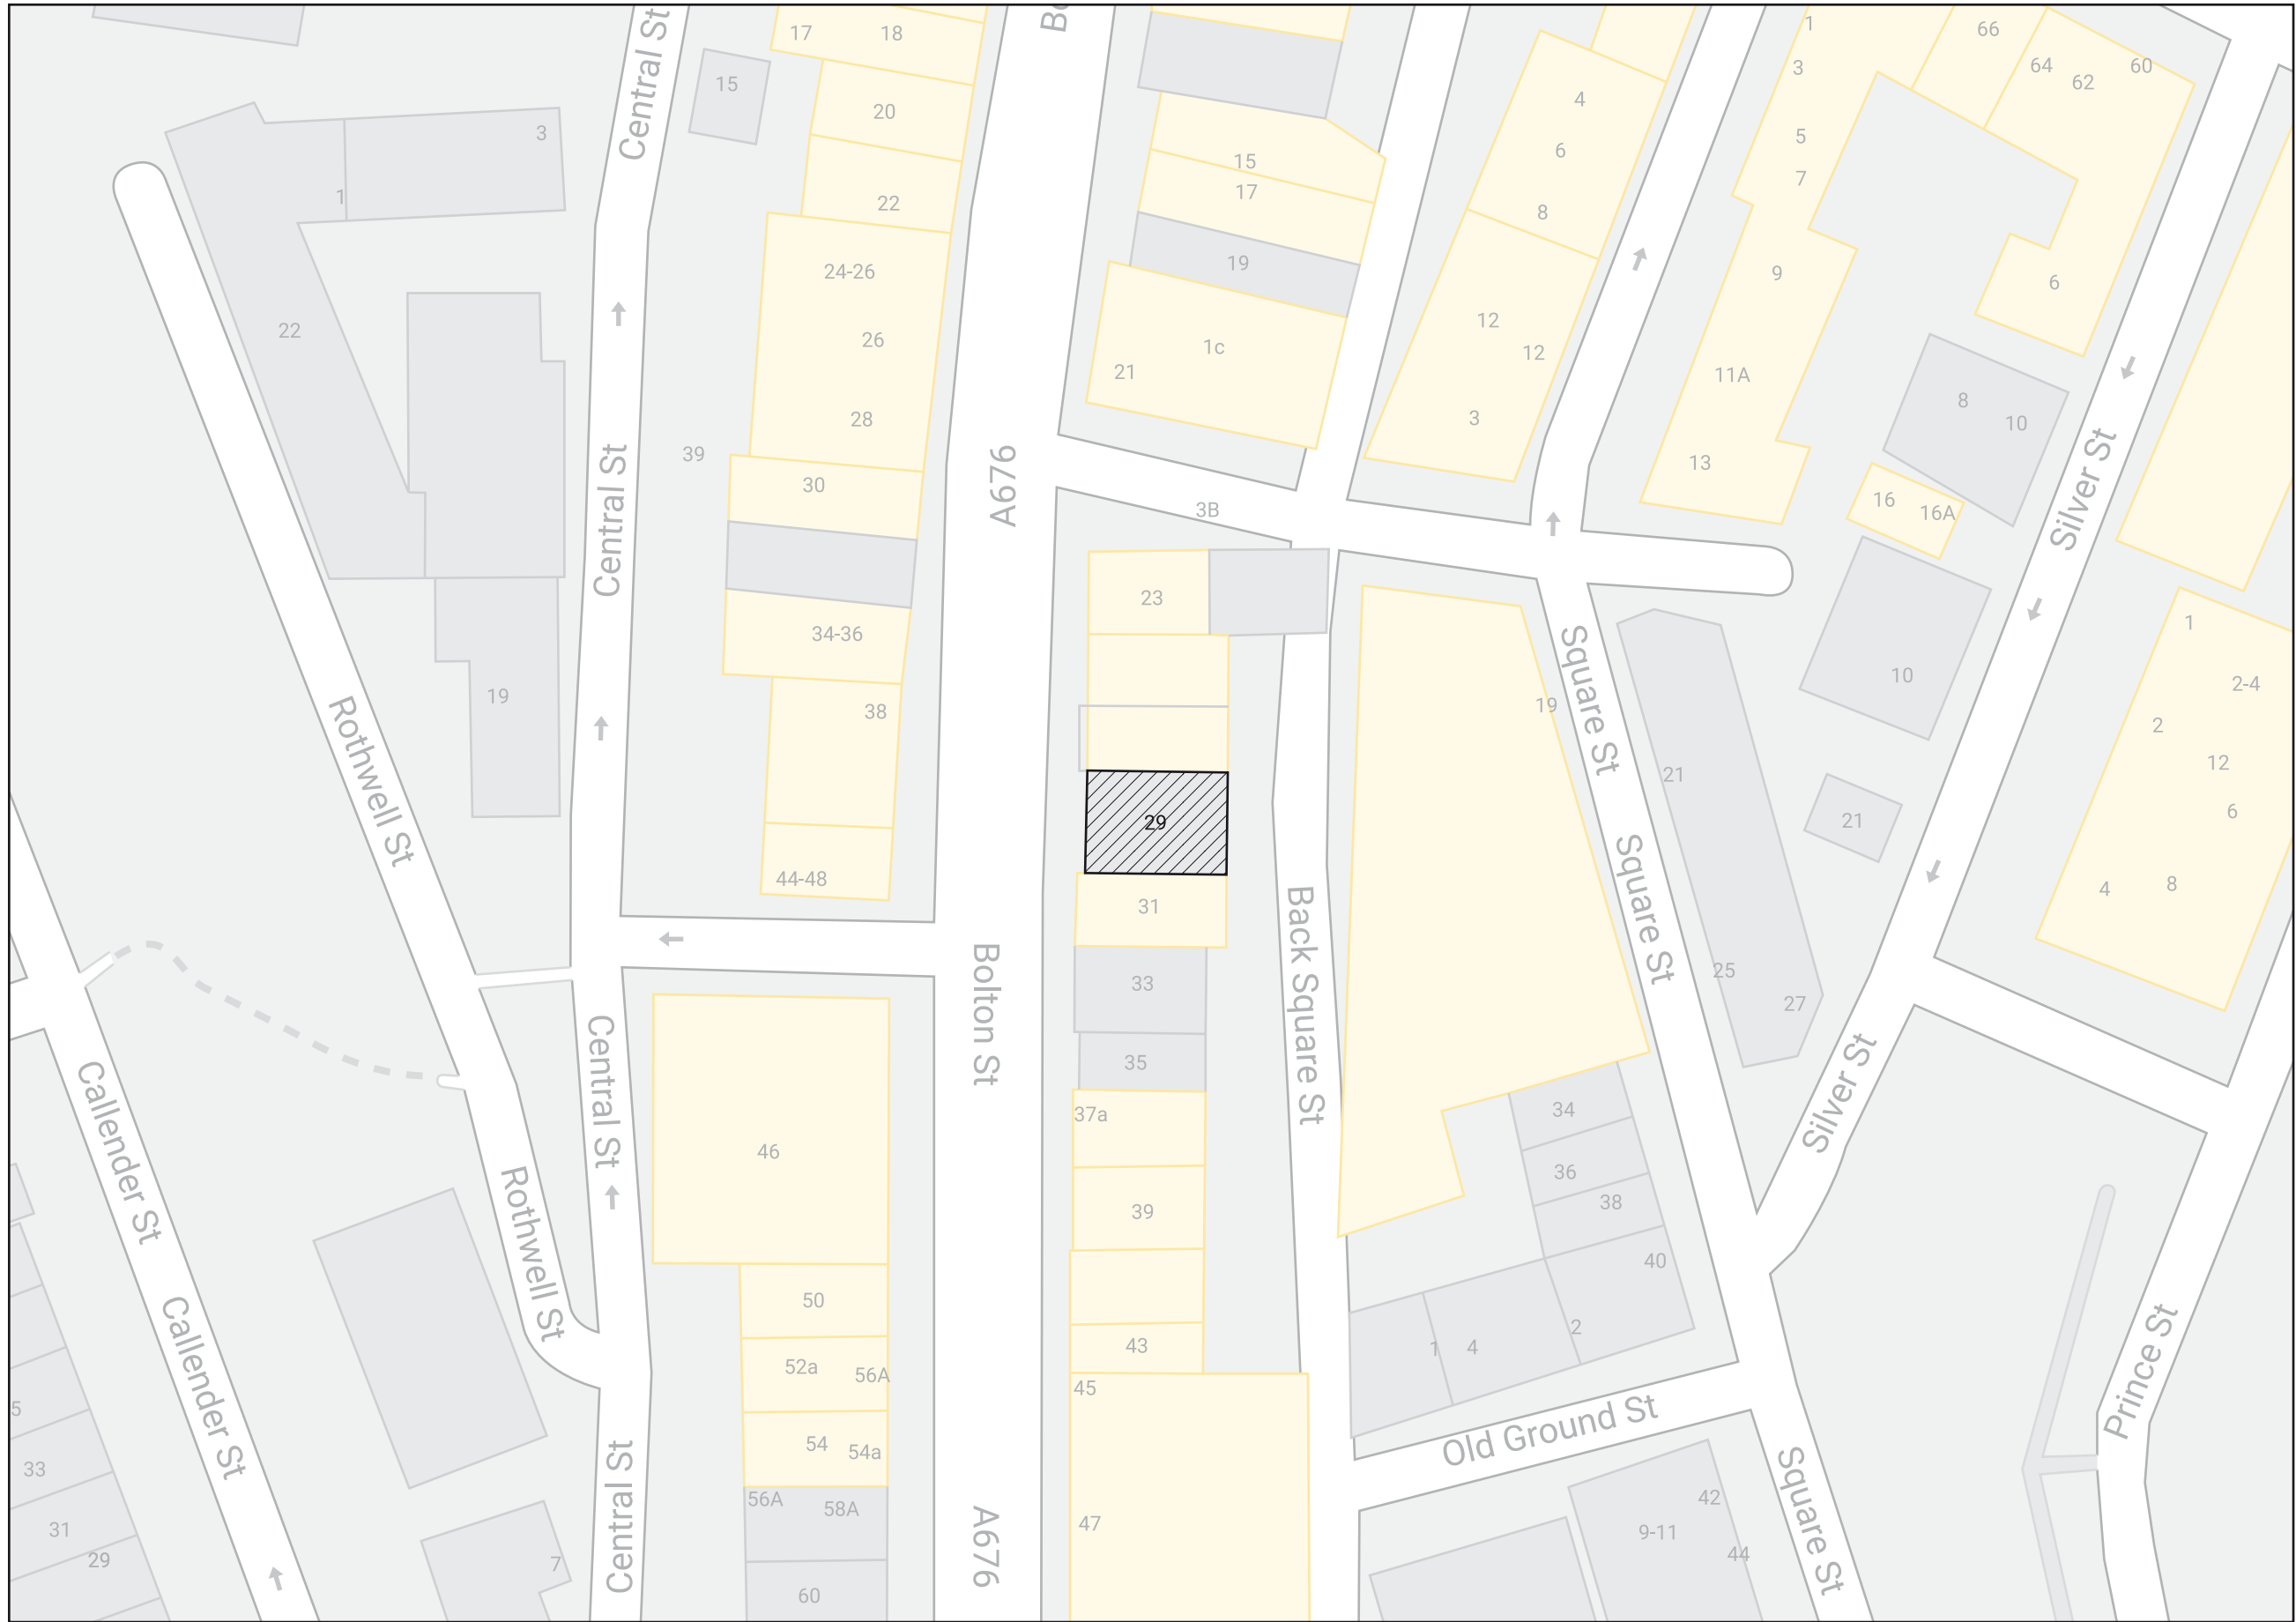

Location: 29 Bolton Street, Ramsbottom, Bury, BLO 9HU



Scale 1:500 @ A3



client: Holistic Training

project: Fascia Signage

job reference: 67666

revision: 1

date: 16/11/2021

drawn by: CPC



EXISTING ELEVATION
29 Bolton St



PROPOSED ELEVATION
29 Bolton St



EXISTING ELEVATION
29 Bolton St



PROPOSED ELEVATION
29 Bolton St



client: Holistic Training

project: Fascia Signage

job reference: 67666

revision: 1

date: 16/11/2021

drawn by: CPC