



- do not scale dimensions from this drawing
- all dimensions to be checked on-site and discrepancies to be reported to the architects

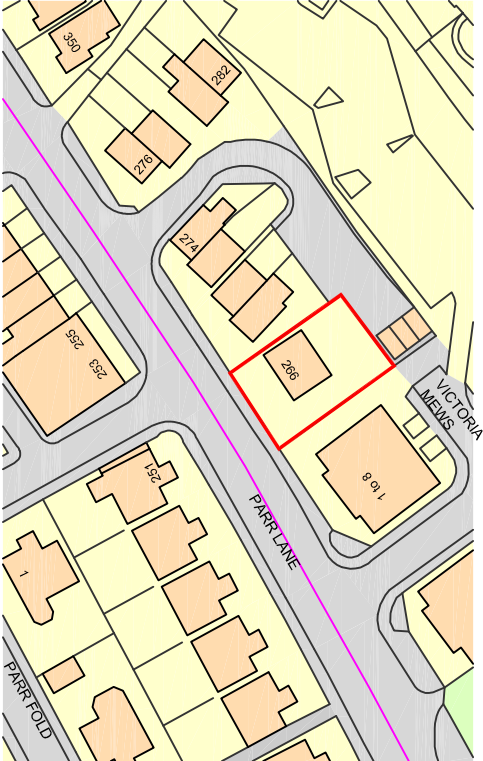

Location Plan scale 1:1250

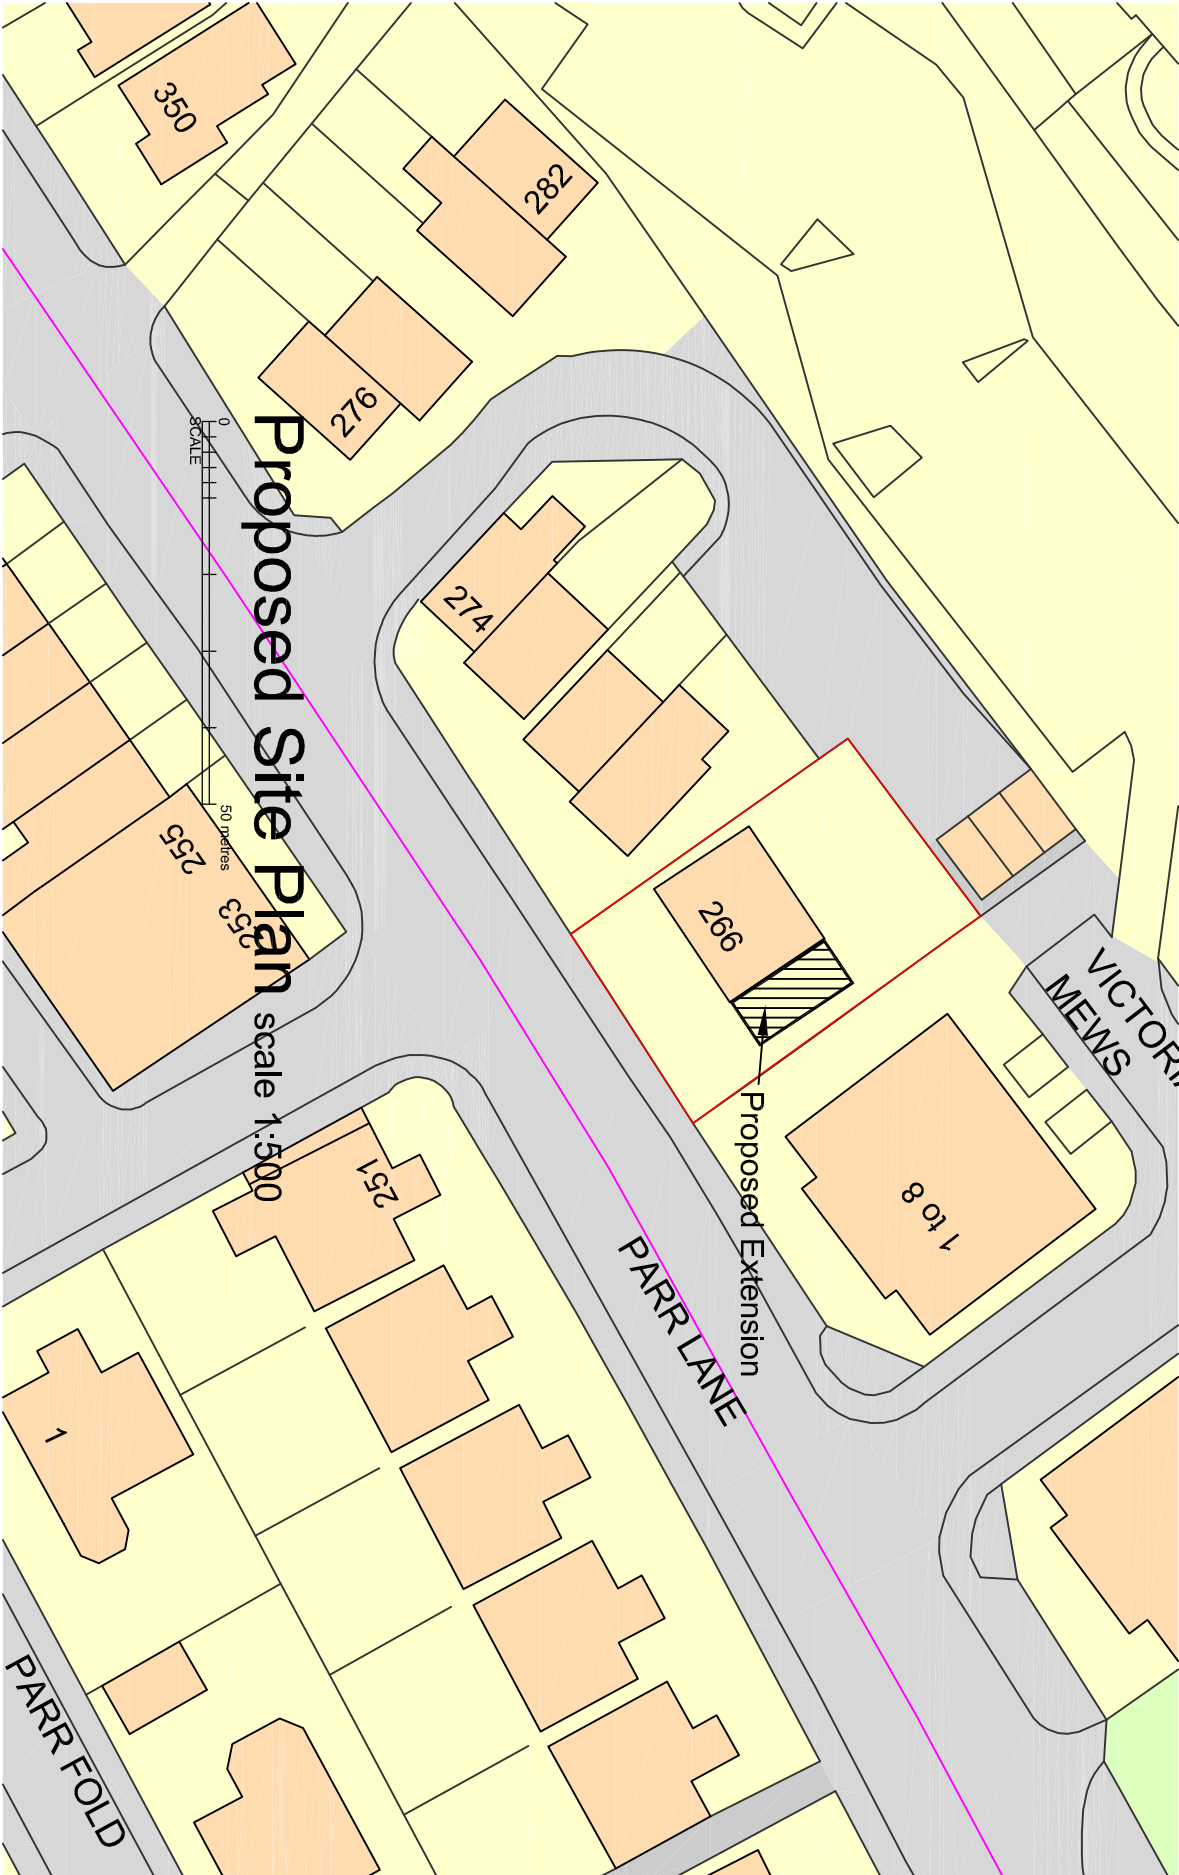

client	Mr & Mrs D Buckley		
project	Proposed Extension to Existing Dwelling 266 Parr Lane, Bury, Lancashire, BL9 8LU		
title	Site and Location Plans		
drawing number	1146.01	revision	C
scale	As shown A3	date	July 19
drawn by	RH	status	Planning