
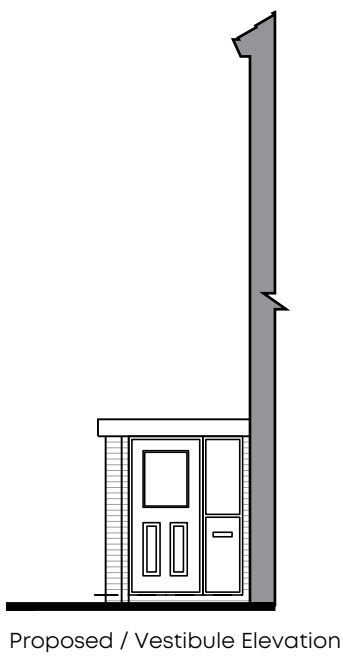
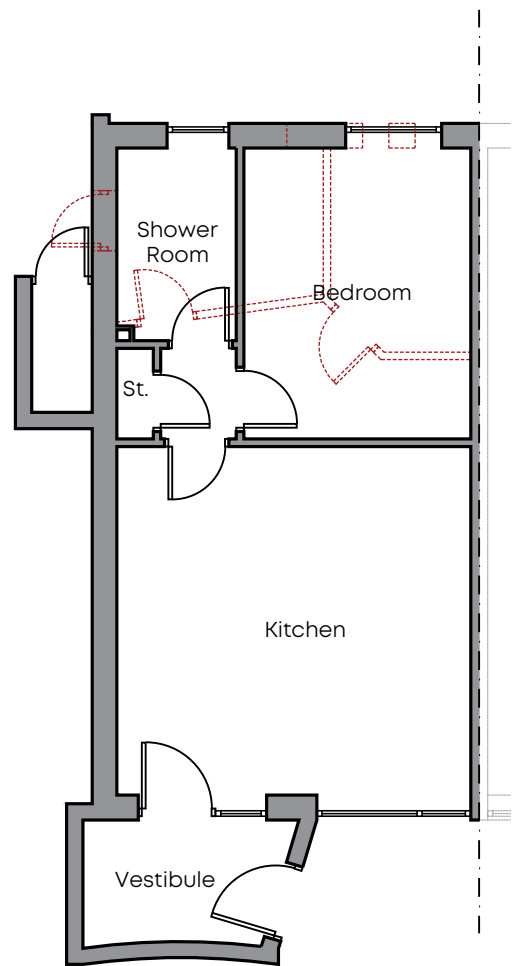
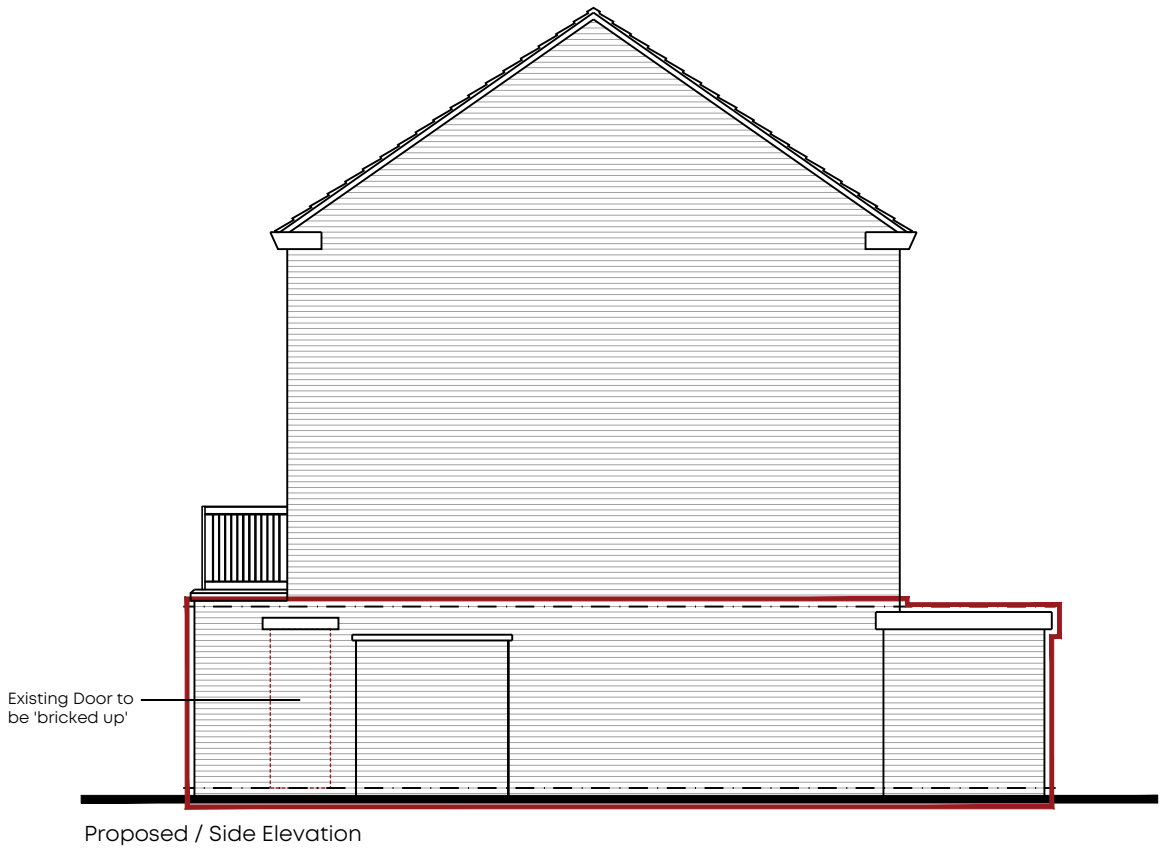


Notes: This Drawing is the copyright of Paddock Johnson Partnership Limited and may not be used without prior written consent. Written dimensions to be taken in preference to scaled dimensions. Due to inaccuracies of scanning, scanned images should not be scaled.

REV:	DATE:	DESCRIPTION:	BY:
A	13.09.22	Vestibule elevation added	OM

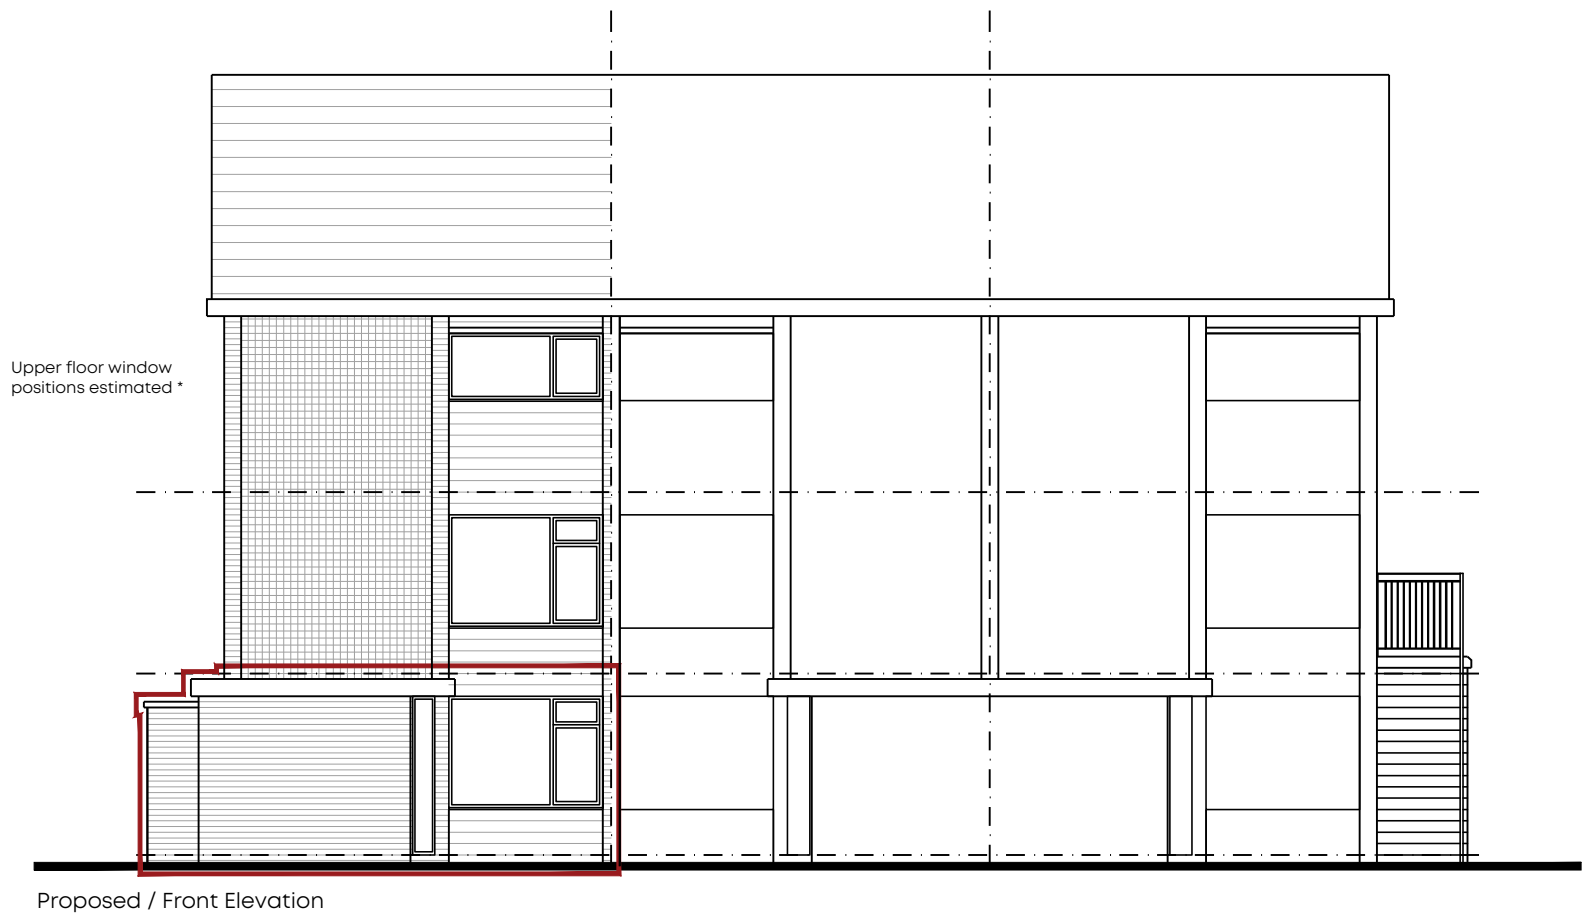

© Crown copyright and database rights 2022 OS 1000060149

CLIENT:

Bury Council

PROJECT:

Conversion of office to One Bed Flat at 6 Chapelfield, Radcliffe M26 1JH

DRAWING NUMBER:

22070-PJA-FL-ZZ-DR-A-1101-A

DRAWING TITLE:

Proposed Plan & Elevation

STATUS:

PRELIMINARY

SCALE:

1:100@A2

DATE:

26.07.22

BY:

OM

CHECKED:

SH

PADDOCK
JOHNSON

Studio 2, The Lyceum,
Bath Street, Port Sunlight,
Merseyside, CH62 4UJ
0151 643 1234
info@paddockjohnson.com
www.paddockjohnson.com
Paddock Johnson Partnership
Limited. Registered in England
and Wales. No. 06684275