


Walmersley Old Road, Bury

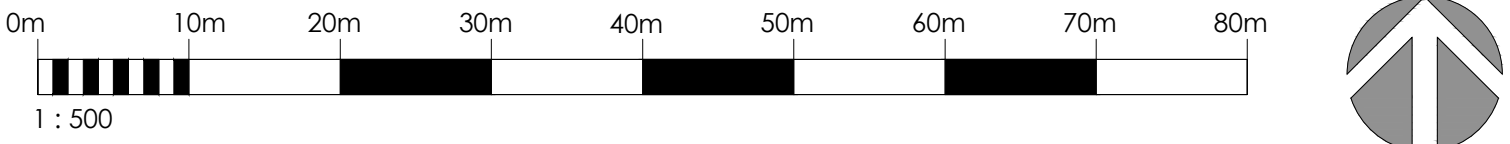

MATERIALS LEGEND

- Main Brick:
- Main Facing Brick - Ibstock Calderstone Claret
 - Main Facing Brick - Ibstock Weston Red Multistock
- Detail Brick - Ibstock Alderley Orange
- Render - Denotes plots with render features - Weberpral M Render 'Chalk' - Refer to housetype elevation drawings
- Main Roof Tile - Russel Galloway in Slate Grey
- Door Colour - Braemar
- Door Colour - Red Wine
- Door Colour - Anthracite Grey

HARD SURFACING LEGEND

- Proposed Adoptable Highway - Black Bitmac Surfacing
- Proposed Adoptable Footpath
- Shared driveway / Substation Access - Black Bitmac Surfacing
- Private driveways & parking bays - Black Bitmac Surfacing
- Plot Paving Surfacing - 450x450mm Buff River flags

REV	BY	DATE	DESCRIPTION
F	FB	21.09.22	Updated as Development Layout SL01 RevC
E	FB	20.09.22	Updated as Development Layout SL01 RevC - main brick types amended
D	FB	21.07.22	Updated as Development Layout SL01 RevC
C	FB	27.09.22	Updated as Development Layout SL01 RevC following highways comments
B	FB	20.09.22	Updated as Development Layout SL01 RevC following highways comments
A	FB	08.04.22	Updated as Development Layout SL01 RevC - private paths & parking bays to plots 55-56 amended

PROJECT
Walmersley Old Road,
Bury

DRAWING TITLE
Materials & Hard Surfacing
Layout

SCALE	1:500	PAPER SIZE	A1
DATE	Jan 22	DRAWN	RB
STATUS	PLANNING		
JOB No:	DRAWING No:	REVISION:	
LNP1040	MH01	F	

ANWYL
thoughtful homes

This drawing must be read in conjunction with relevant Anwyd Homes Specifications & Standard Details. DO NOT SCALE OFF THE DRAWING. Copyright Anwyd Group