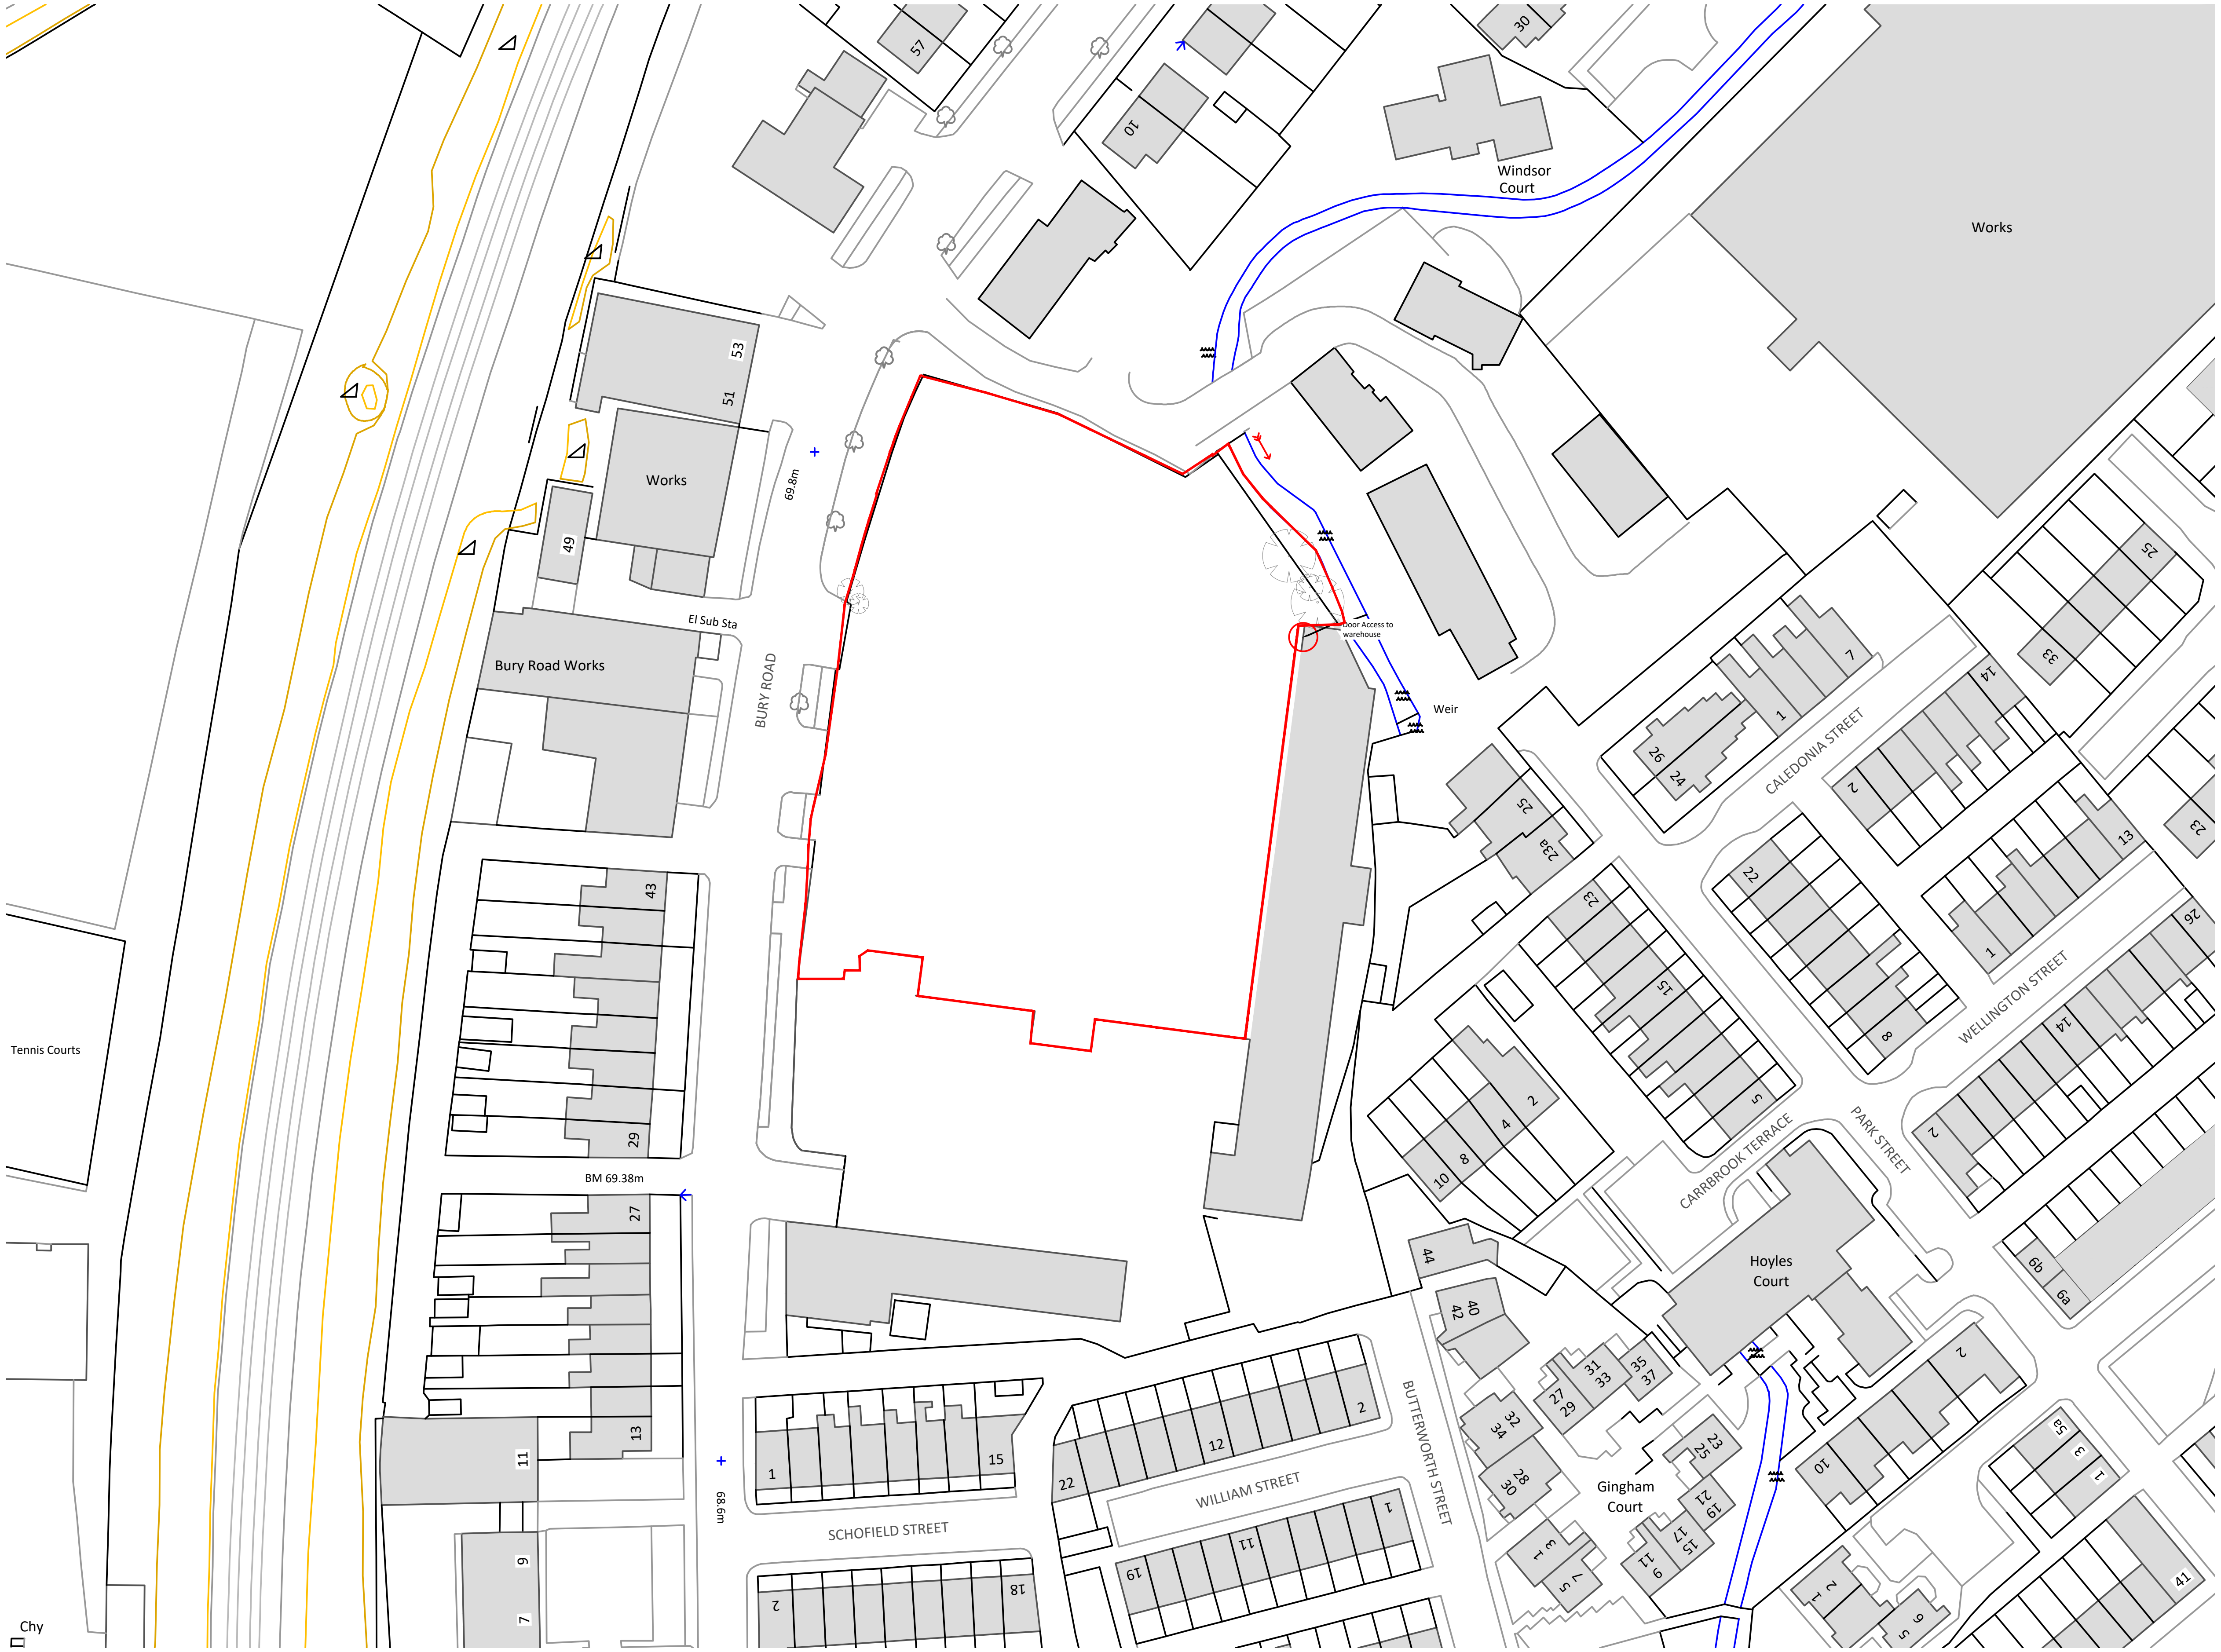

Site Location Plan

Scale 1:1000 @ A3

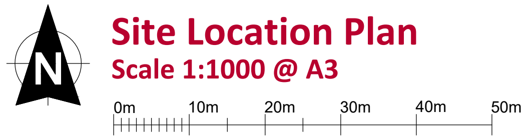

Scale Bar 1:1000 @ A3

© This Drawing & Design is the copyright of Jenkins Design Services Ltd and should not be reproduced without written consent.

Contractors are to check all levels & dimensions on site prior to site works commencing & report discrepancies to the Designers.

DO NOT SCALE FROM THIS DRAWING

PLANNING

NOTES:-

🟥 Site area Demise denoted with red line equates to:-

5,878m² / 63,270 ft² / 0.5878 Hectares / 1.452 Acres

Rev	Description	By	Chk	Date
A	Site boundary adapted in line with Title Plan GM685098	CM	TR	24.02.21

Project:	**Station Works** Bury Road, Radcliffe, M26 2UA		
Title:	Site Location Plan		
Client:	Paul Cook Developments		
Drawn By:	CM	Checked By:	TR on 20.01.21
Original Size:	A3	Project Number:	22049
Drawing Number:	B1-00-DR- A-0800	REV	A

JENKINS DESIGN SERVICES

JENKINS DESIGN SERVICES LTD
2-4 HUGHTON STREET, BURY,
BL9 0TA T:0161 761 7779
E:TEAM@JENKINS-DESIGN.CO.UK

ARCHITECTURE INTERIOR DESIGN PROJECT MANAGEMENT CDM ADVISOR BUILDING CONSULTANCY