


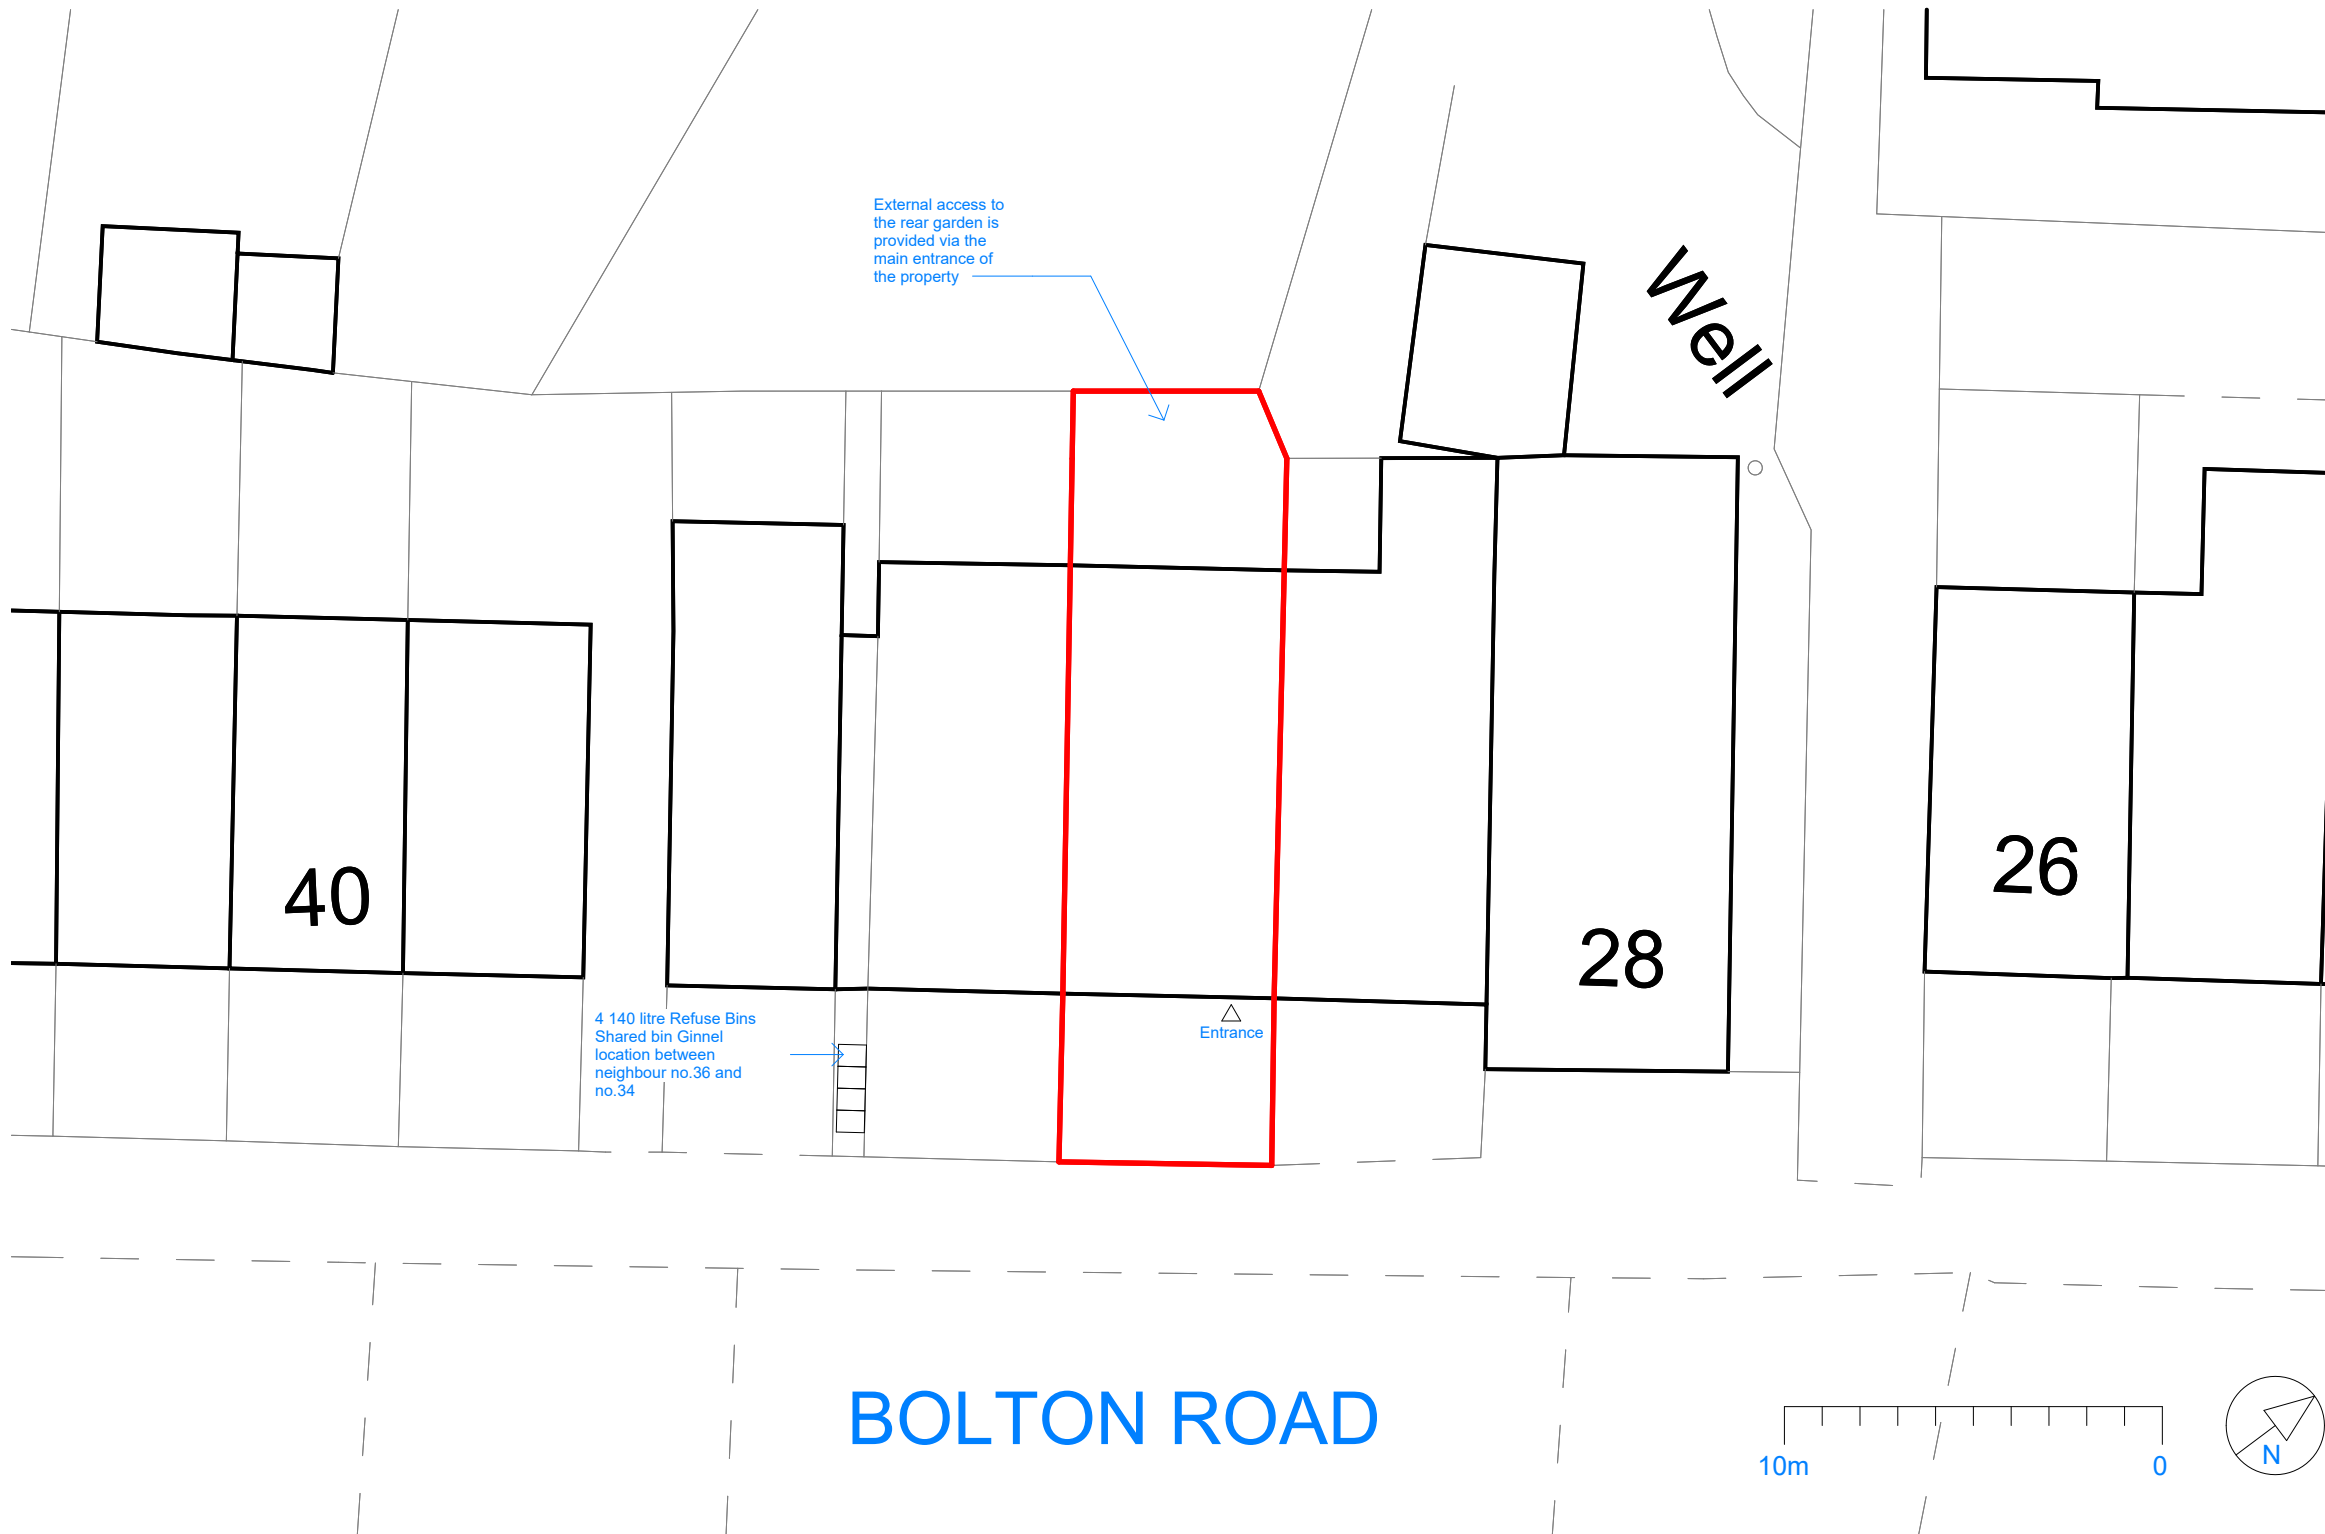

CLIENT:	Gaetano Gioia		REV	DESCRIPTION	DATE	32 Bolton Road Ramsbottom, Bury BL0 9RU, UK Proposed Site Layout Plan		REVISION B
	DIOGEL Your Home, Your Safe Place, Your World adam@diogelarchitecture.co.uk / +44 (0)1248 800 321		A	Site layout plan amendments	14.01.26	SCALE: As indicated DRAWN: BK, MP		JOB / DRAWING No. 1611-03-02-02
			B	Site layout plan amendment	15.01.26			
© Copyright Diogel Architecture. All dimensions to be checked and verified on site. This drawing is to be read in conjunction with all other relevant drawings and specifications. Any discrepancies in the drawings are to be reported immediately to Diogel Architecture. This drawing is not to be used for construction or sales purposes unless marked 'issued for construction'. Dimensions and area schedules are subject to change.								