


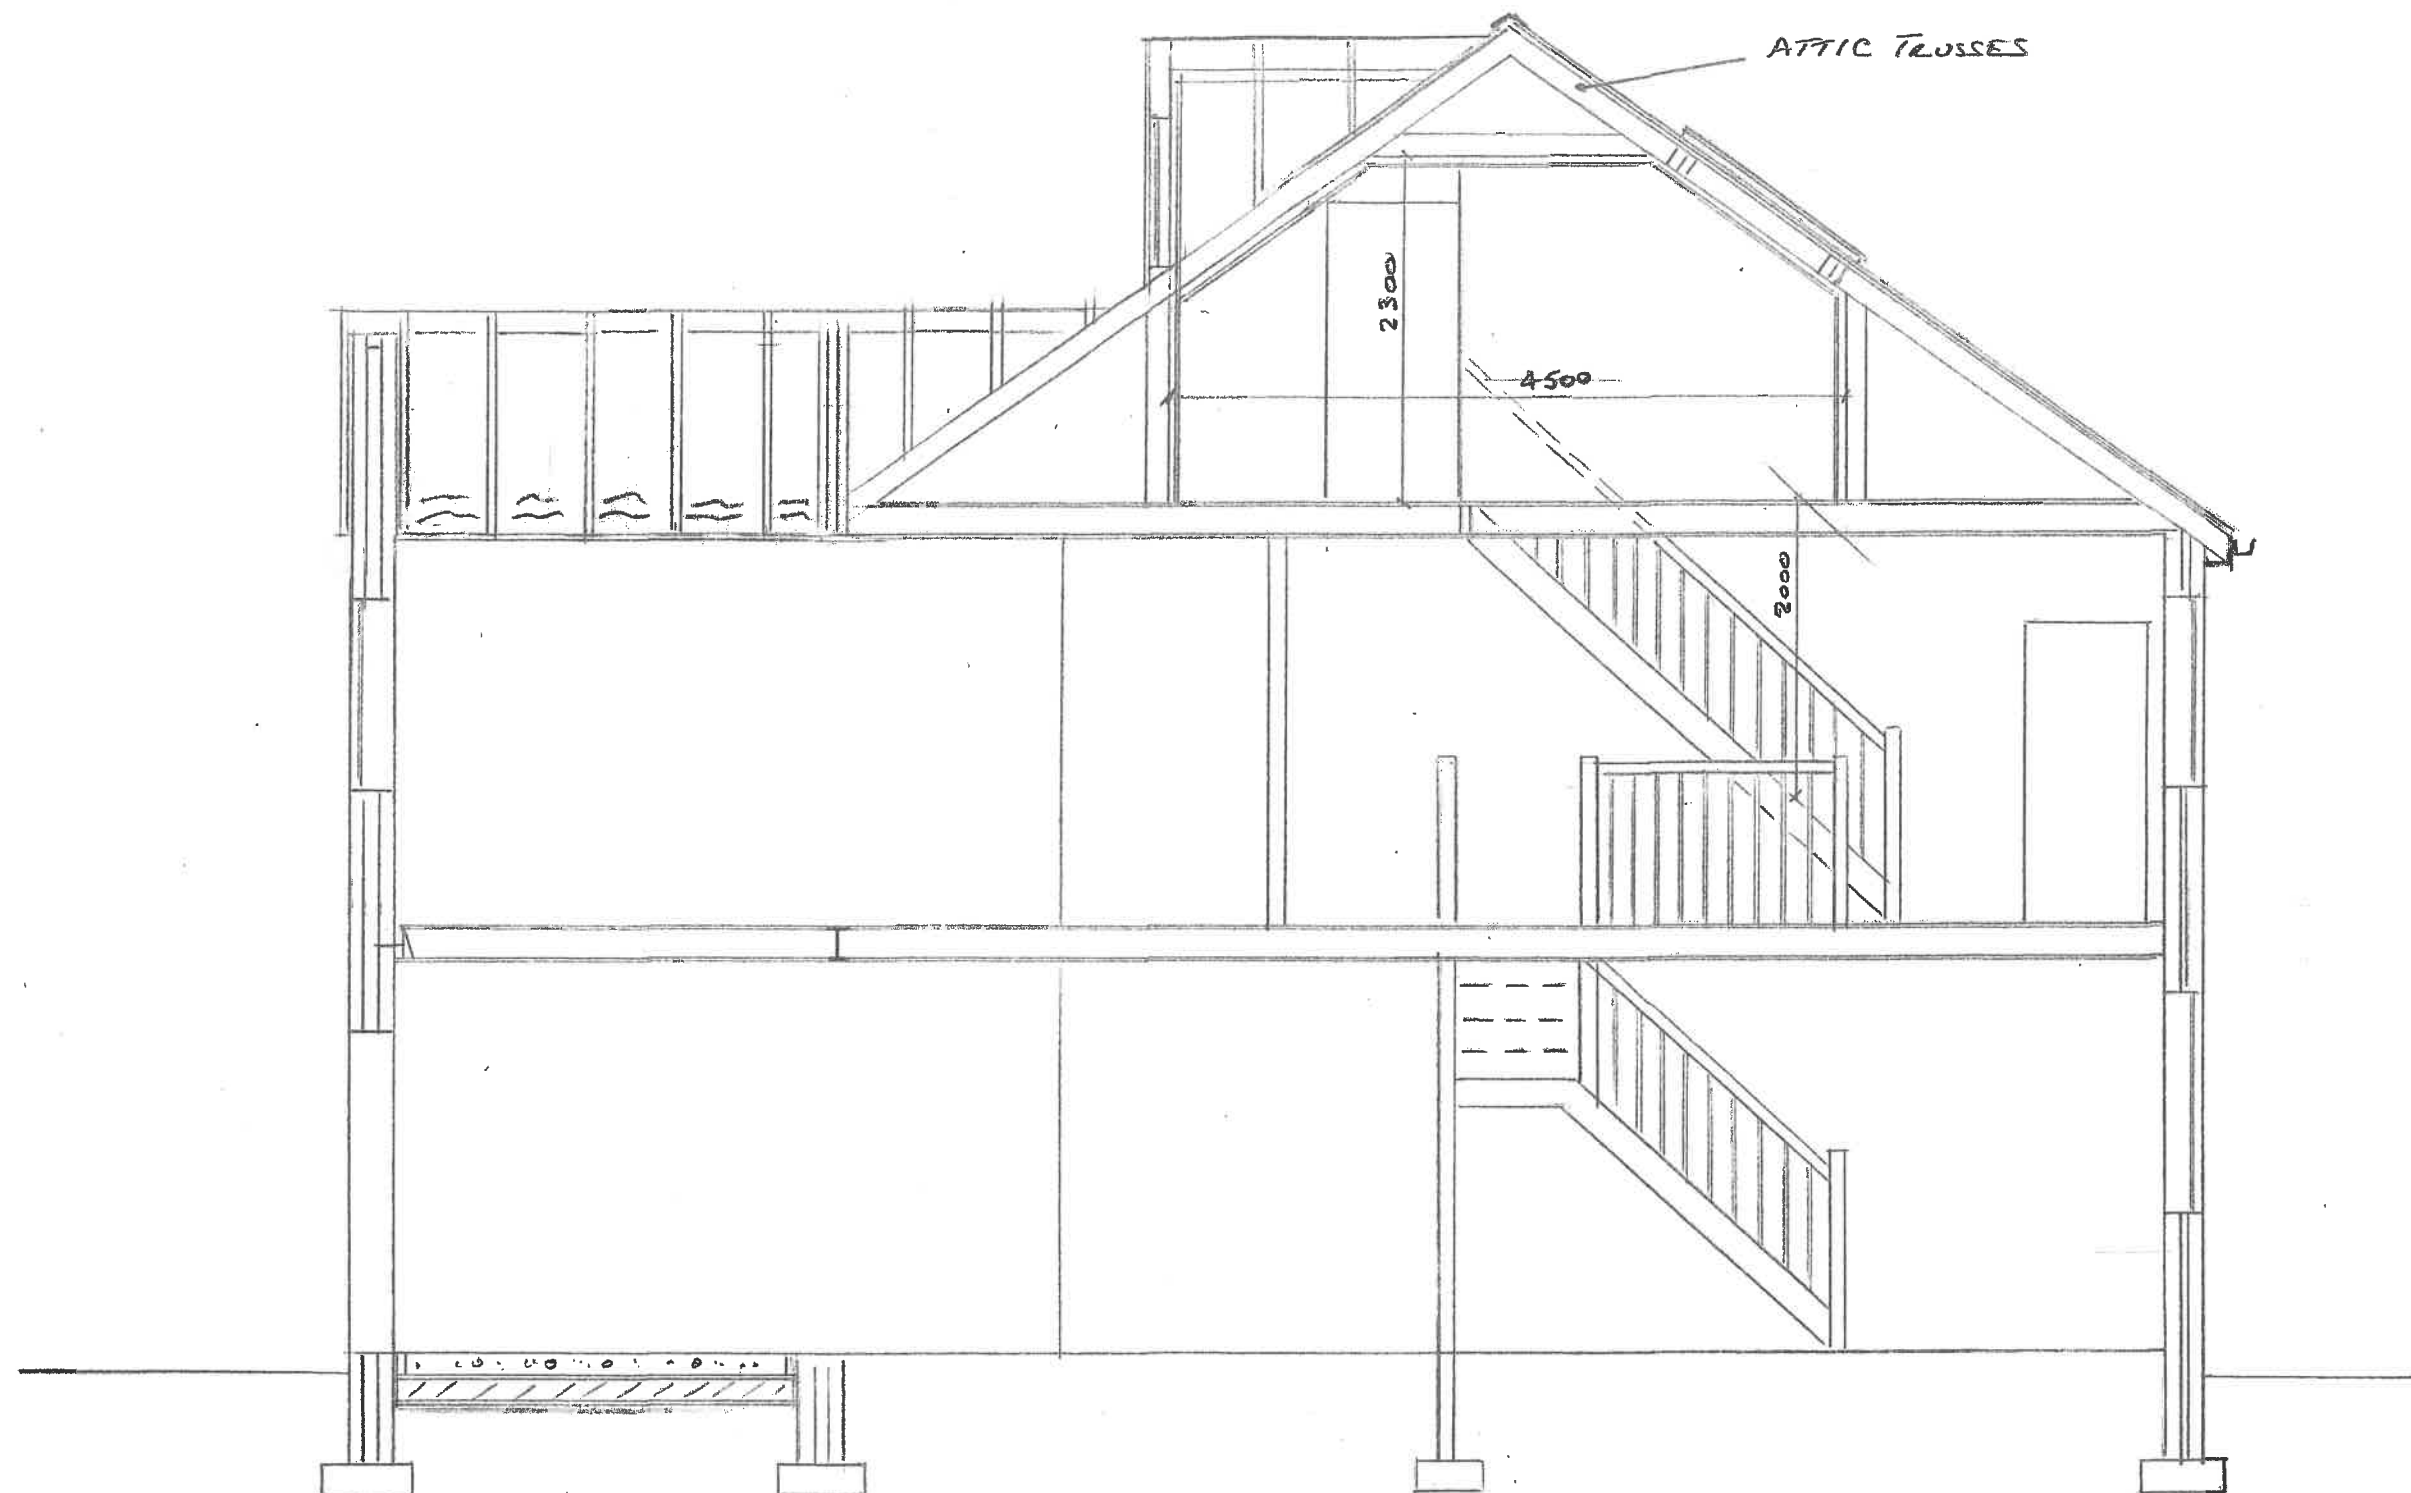

Thompson Designs

Tel 0161 705 1458 Mob 07884 318634

Sheet 6

Proposed Section

6 Arley Avenue

Bury BL9 5HD

Scale 1:50 @ A3 Date July 2021

REV 1