


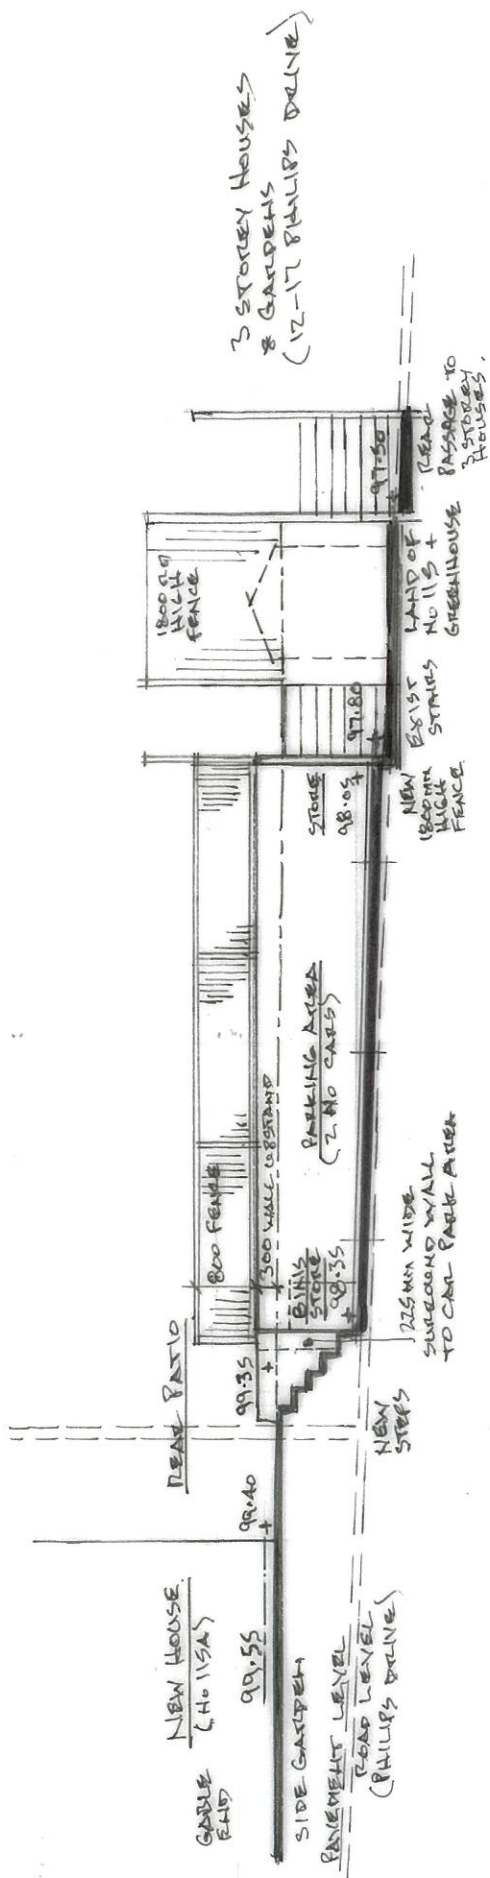

SECTION A-A - REAR GARDEN / PARKING AREA TO NEW HOUSE (H.O. 115A) 1:100

PROPOSED NEW END TERRACED HOUSE (3 STOREY) IN SIDE GARDEN OF 115 PARK LANE, WHITEFIELD.

DWG. No 3

JUNE 22