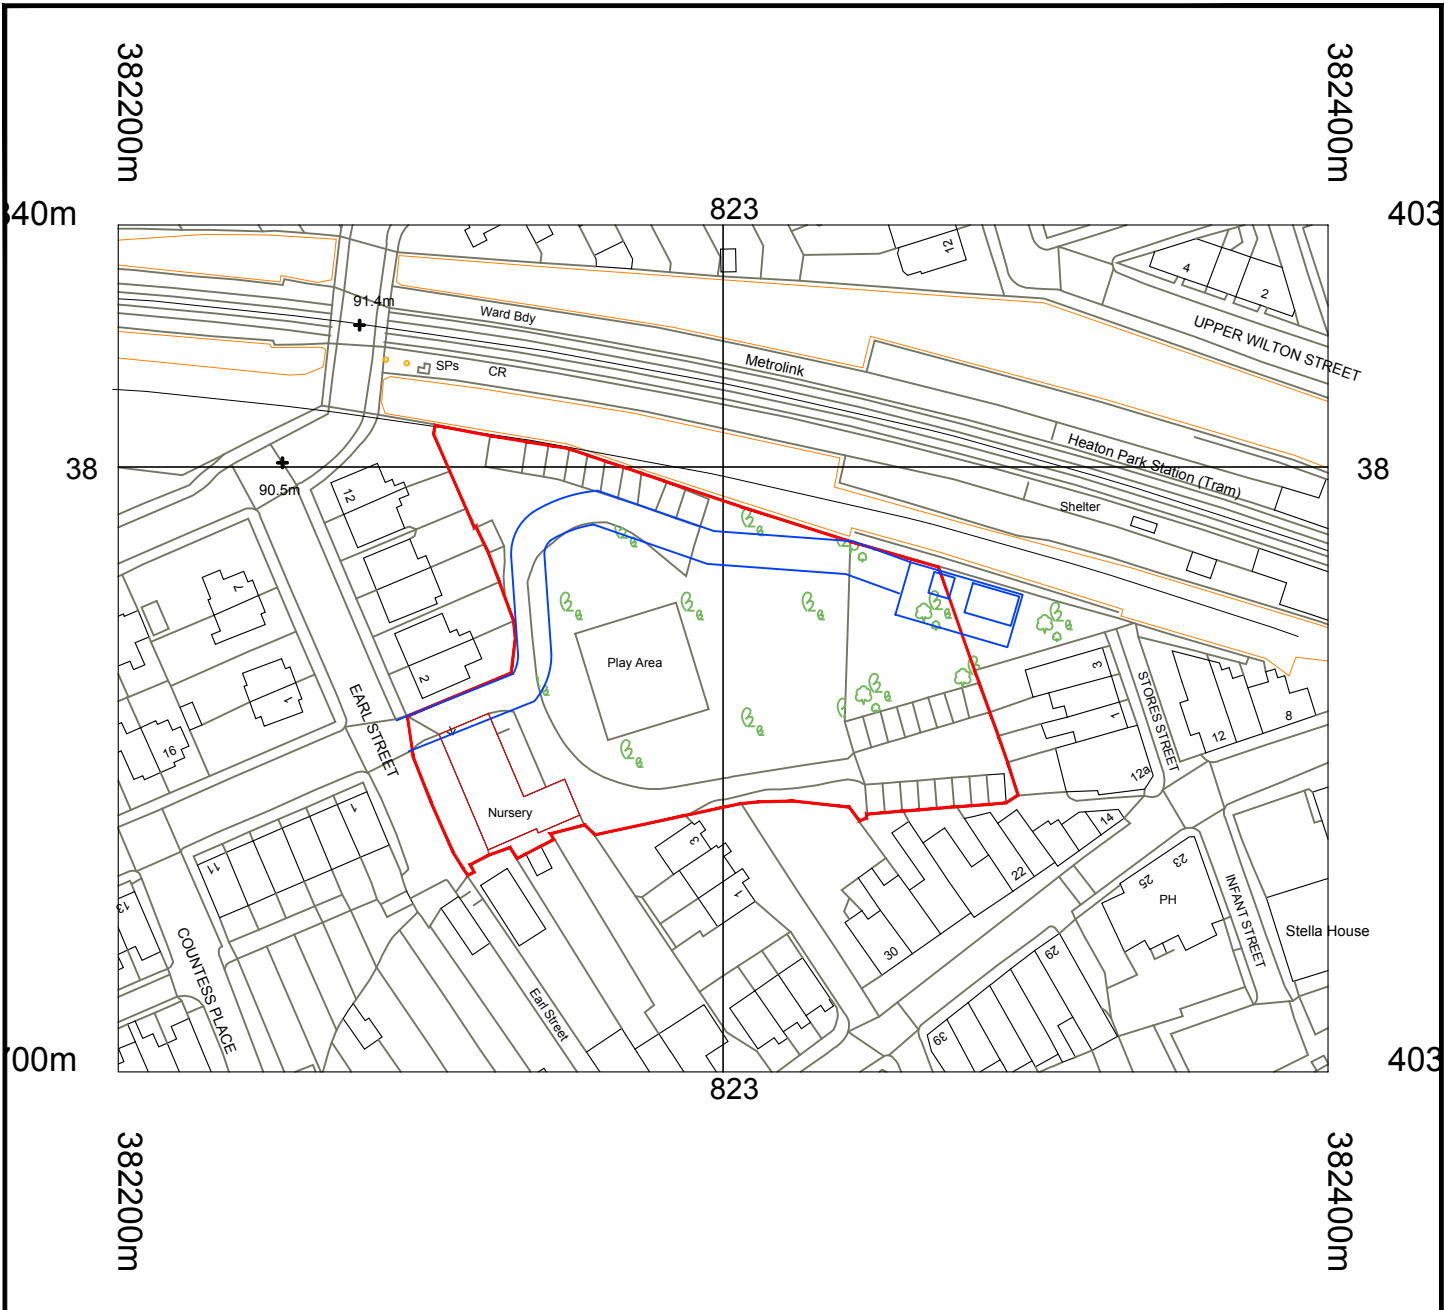


A	FIRST ISSUE	RW	27.10.20	
REV	DESCRIPTION	BY	DATE	
 HOWARD & SEDDON A.R.I.B.A. CHARTERED ARCHITECTS 64 WASHWAY ROAD SALE, CHESHIRE, M33 7RE TEL NO. 0161 - 973 8296 FAX NO. 0161 - 962 3485 E-MAIL : ADMIN@HOWARDANDESDON.CO.UK		PROJECT/TITLE	DRWN RW	DRG No.
		PROPOSED RESIDENTIAL DEVELOPMENT LAND TO REAR OF EARL STREET PRESTWICH M25 1GQ	DATE 27.10.20	14,347/OS
		CLIENT Mr. MEHDI YAZDANPANAH	SCALE 1:1250 (A4)	AMENDMENT A