



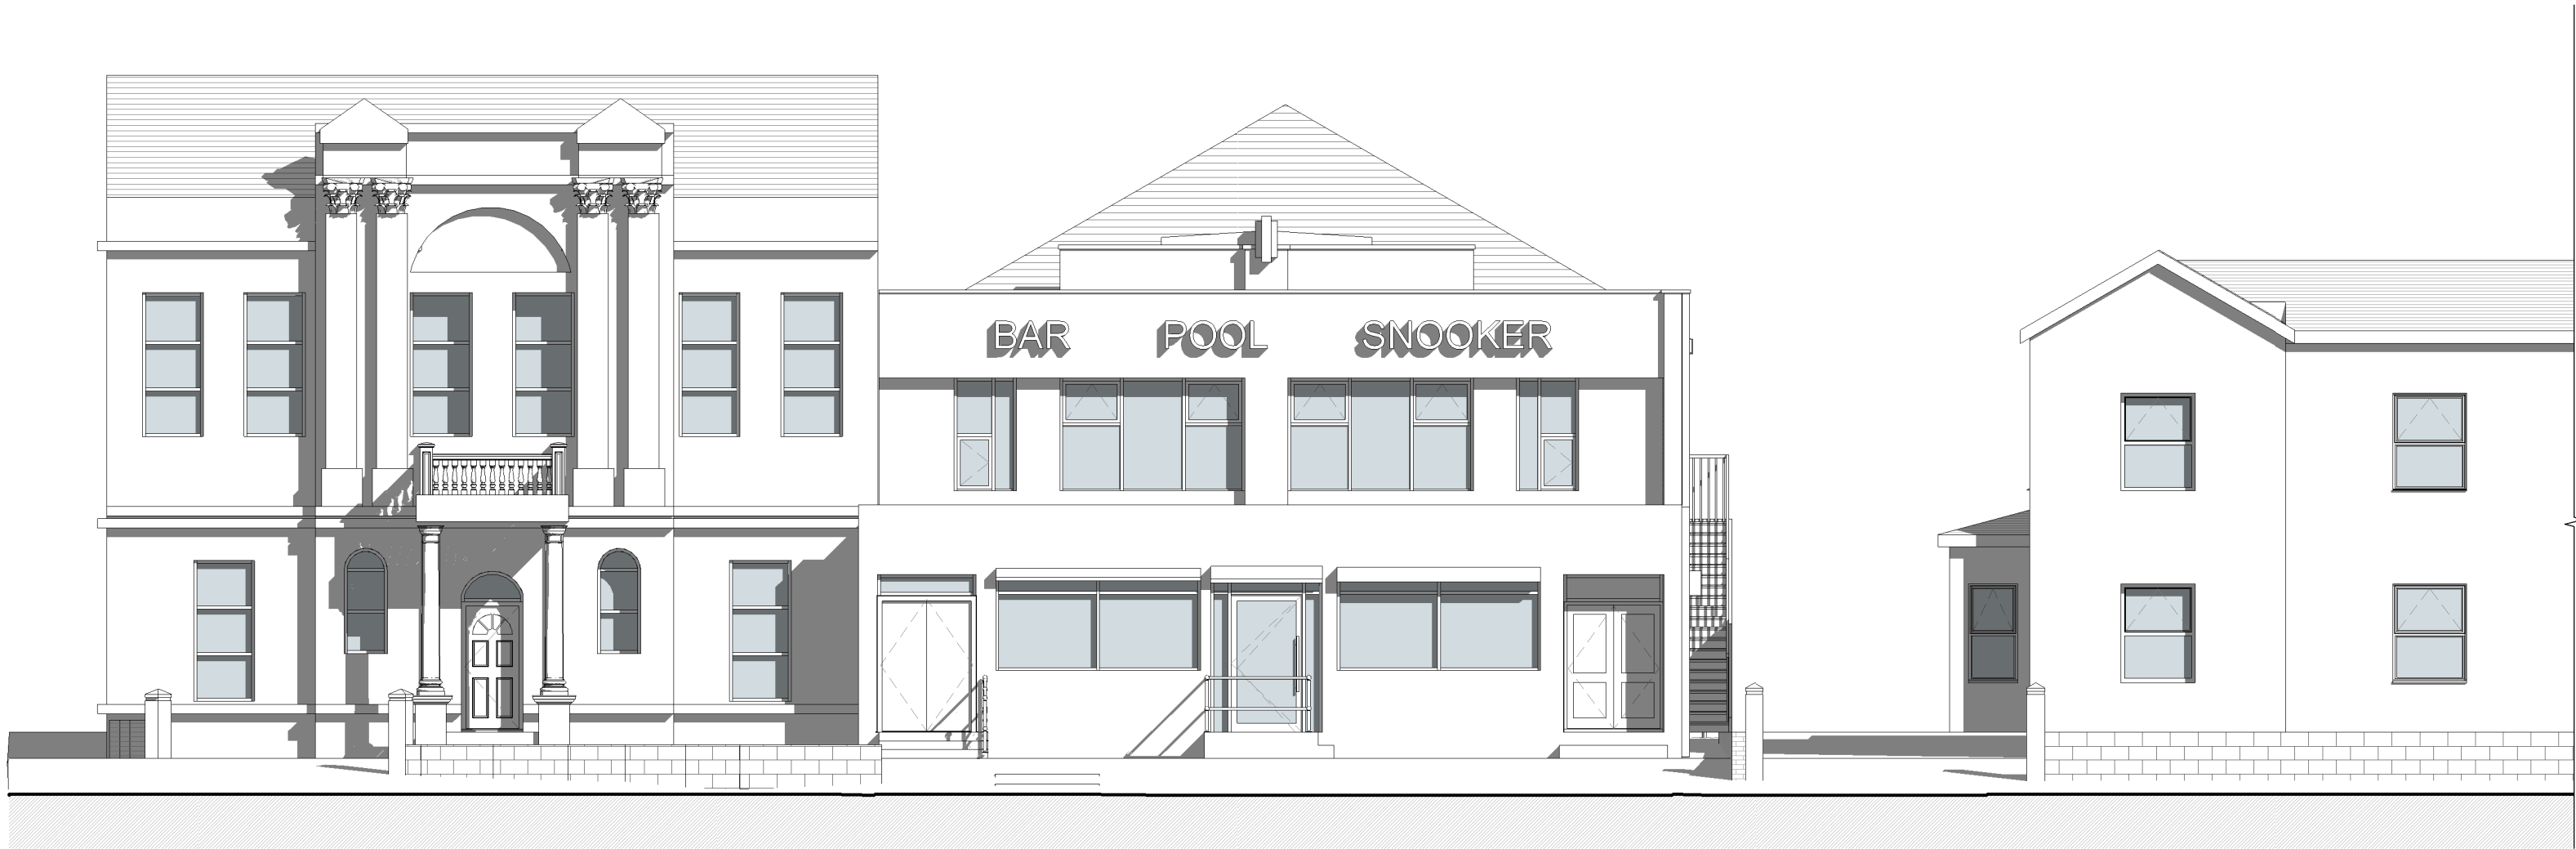

1. Street Elevation - Existing
1 : 100

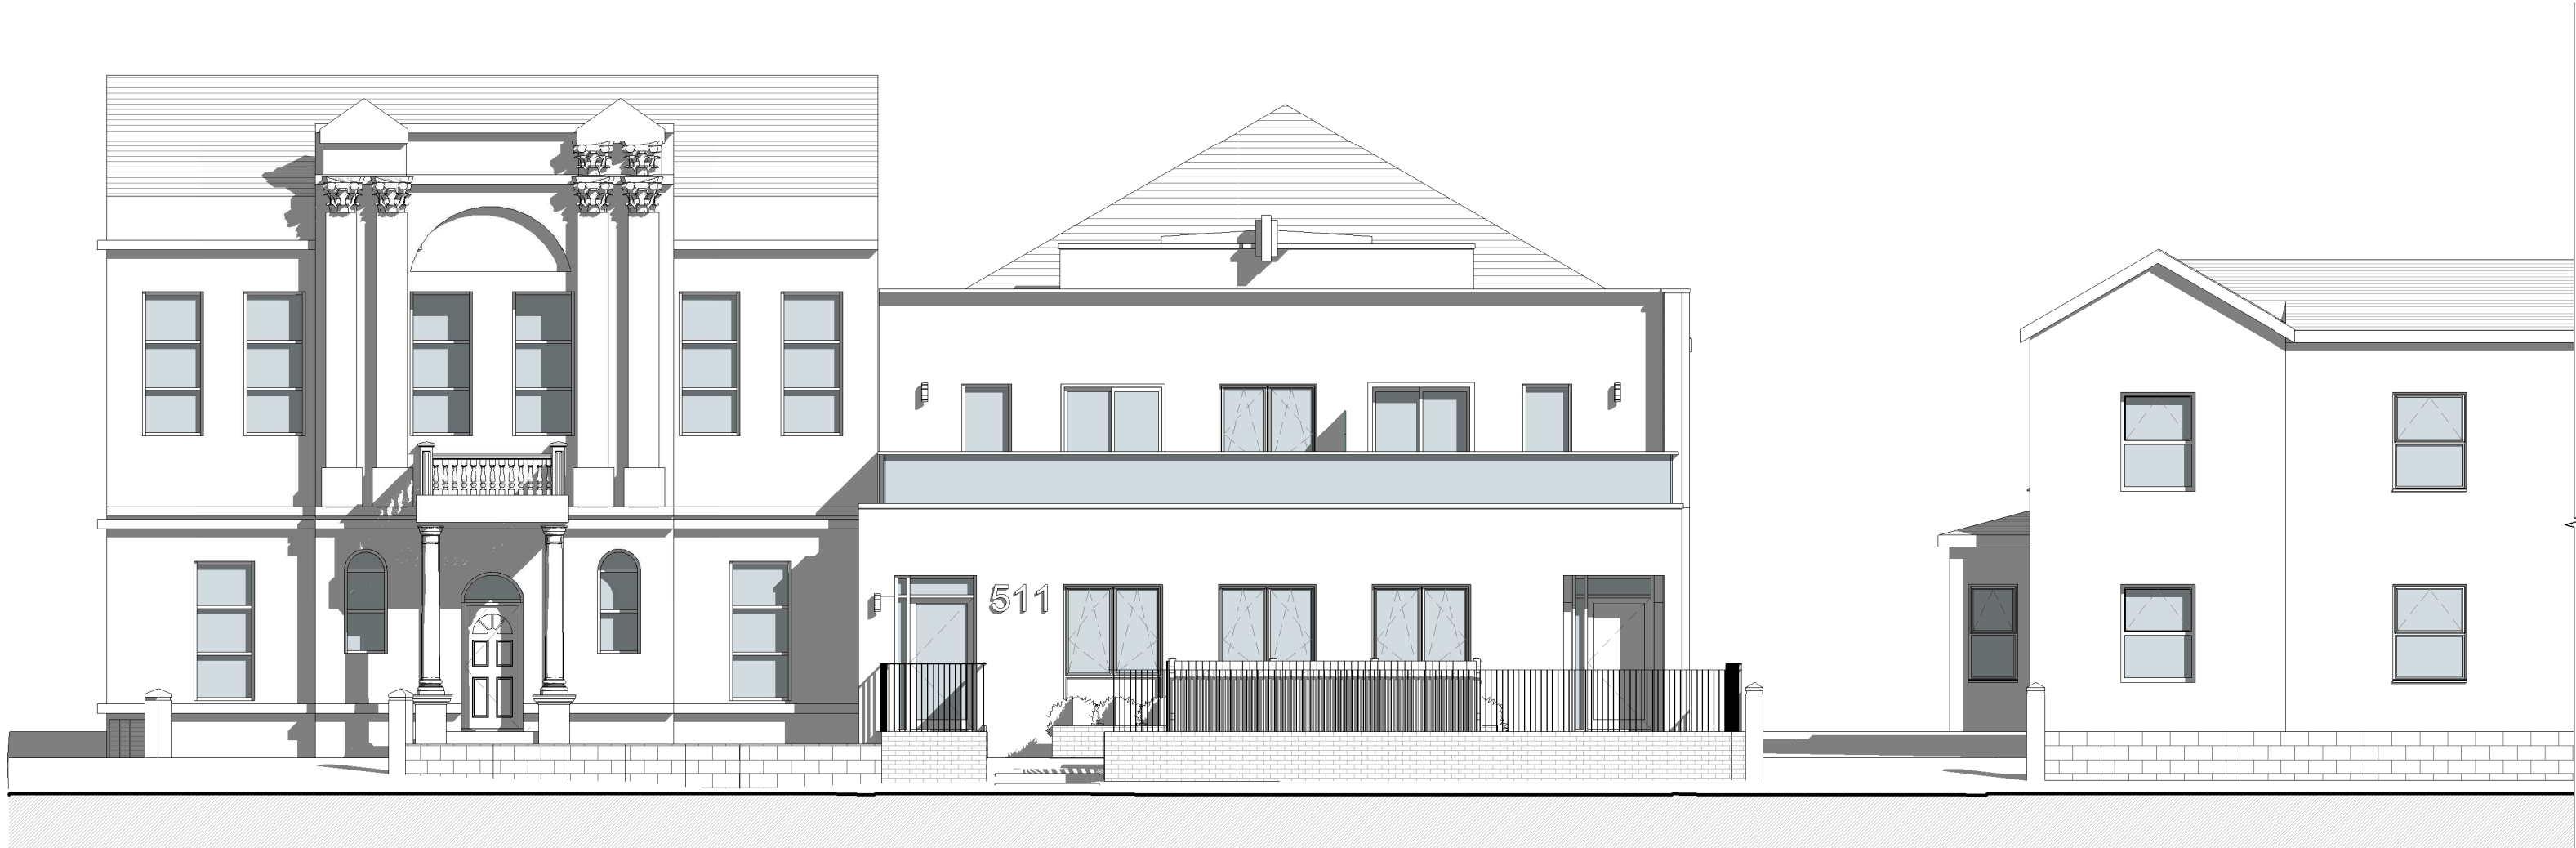

2. Street Elevation - Proposed
1 : 100

REV		DESCRIPTION	BY	DATE
PROJECT	511 Bury New Road	SCALE @ A1 1 : 100	DATE 30 March 23	DRAWN BY PY
CLIENT	Prestwich Estates Limited	STATUS PLANNING		
TITLE	Street Elevations	PROJECT NO. DA19147.1.	DRAWING NO. 204.	REV.
NOTES		DISCLAIMER: ALL RIGHTS RESERVED. THIS DRAWING MUST NOT BE REPRODUCED WITHOUT WRITTEN CONSENT. DRAWING TO BE USED FOR THE STATUS INDICATED ONLY. ALL DIMENSIONS AND MATERIALS SHALL BE CHECKED AND CONFIRMED BY THE ARCHITECT PRIOR TO CONSTRUCTION. THE ARCHITECT SHALL BE RESPONSIBLE FOR THE ACCURACY OF THE INFORMATION PROVIDED. ALL DIMENSIONS ON THIS DRAWING ARE IN MILLIMETRES UNLESS OTHERWISE STATED.		