


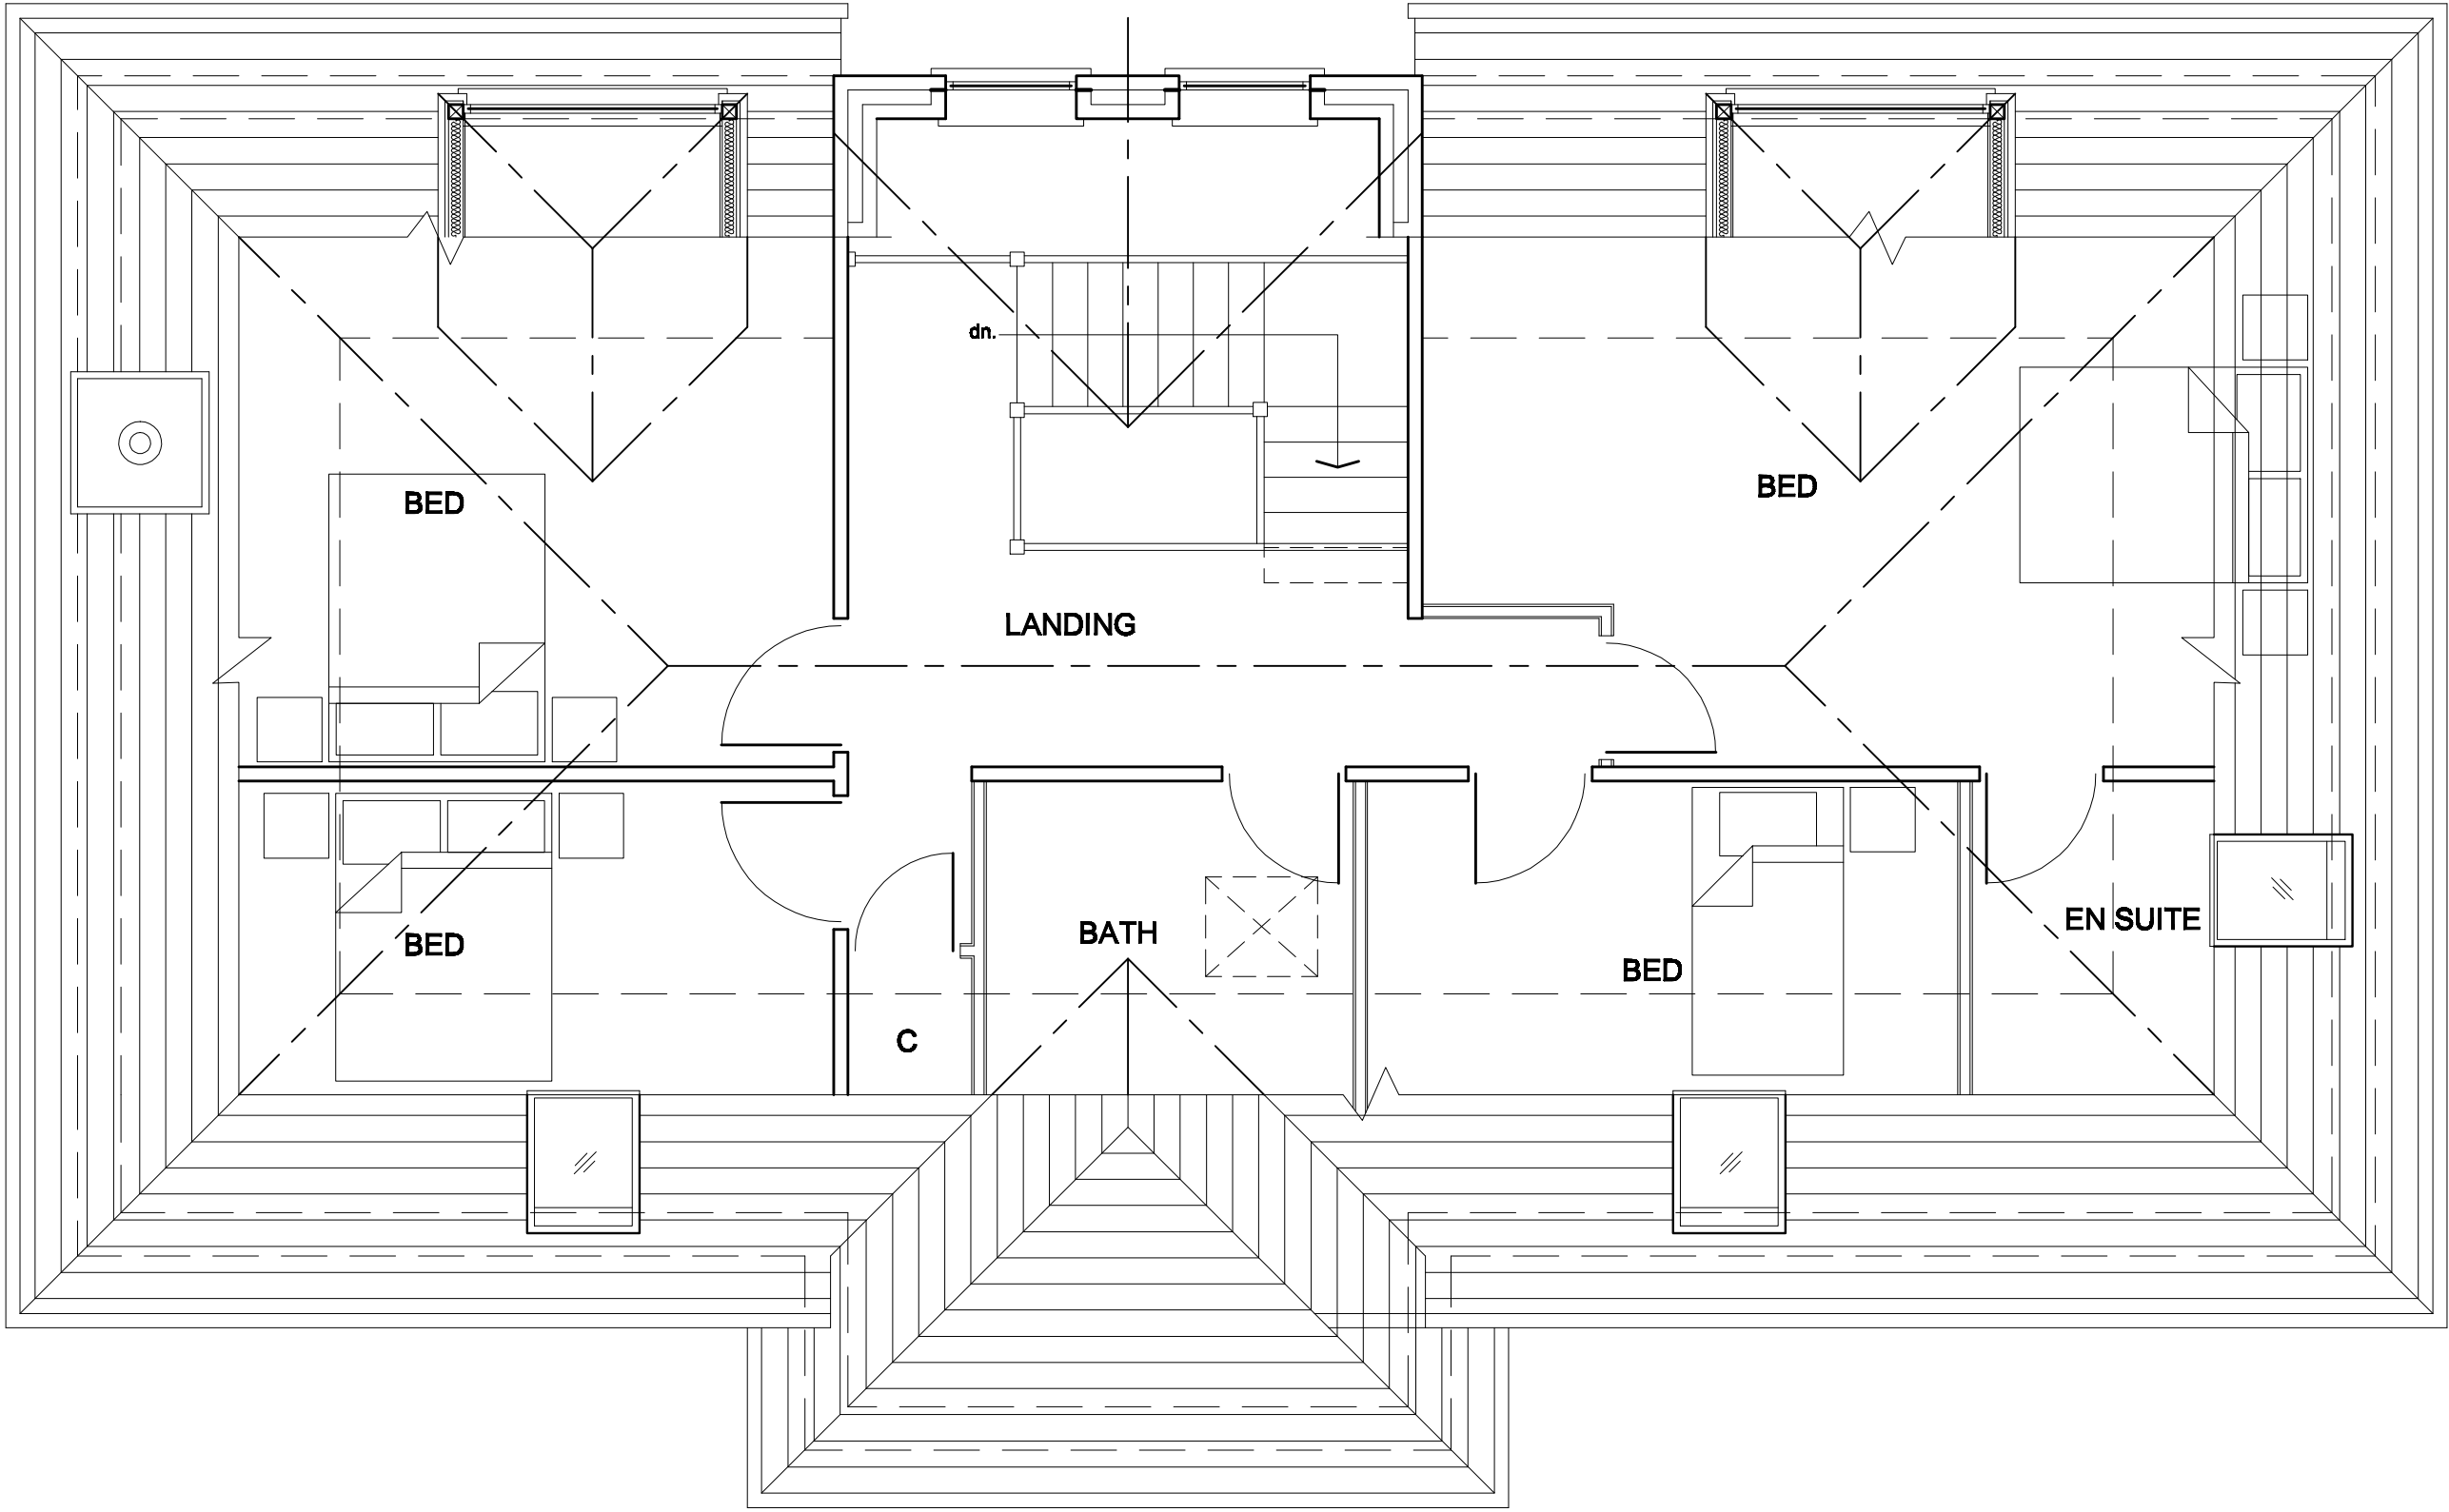

PLANNING

A	REDRAWN	MAR23
REV	DESCRIPTION	DATE
PROPOSED DWELLINGS THE COACH HOUSE KNOWSLEY ROAD AINSWORTH BL2 5PT		
1st.F. PLAN House 1		
DRAWN	Mar '23	
SCALE	1:50	SHEET 4 A2 A