



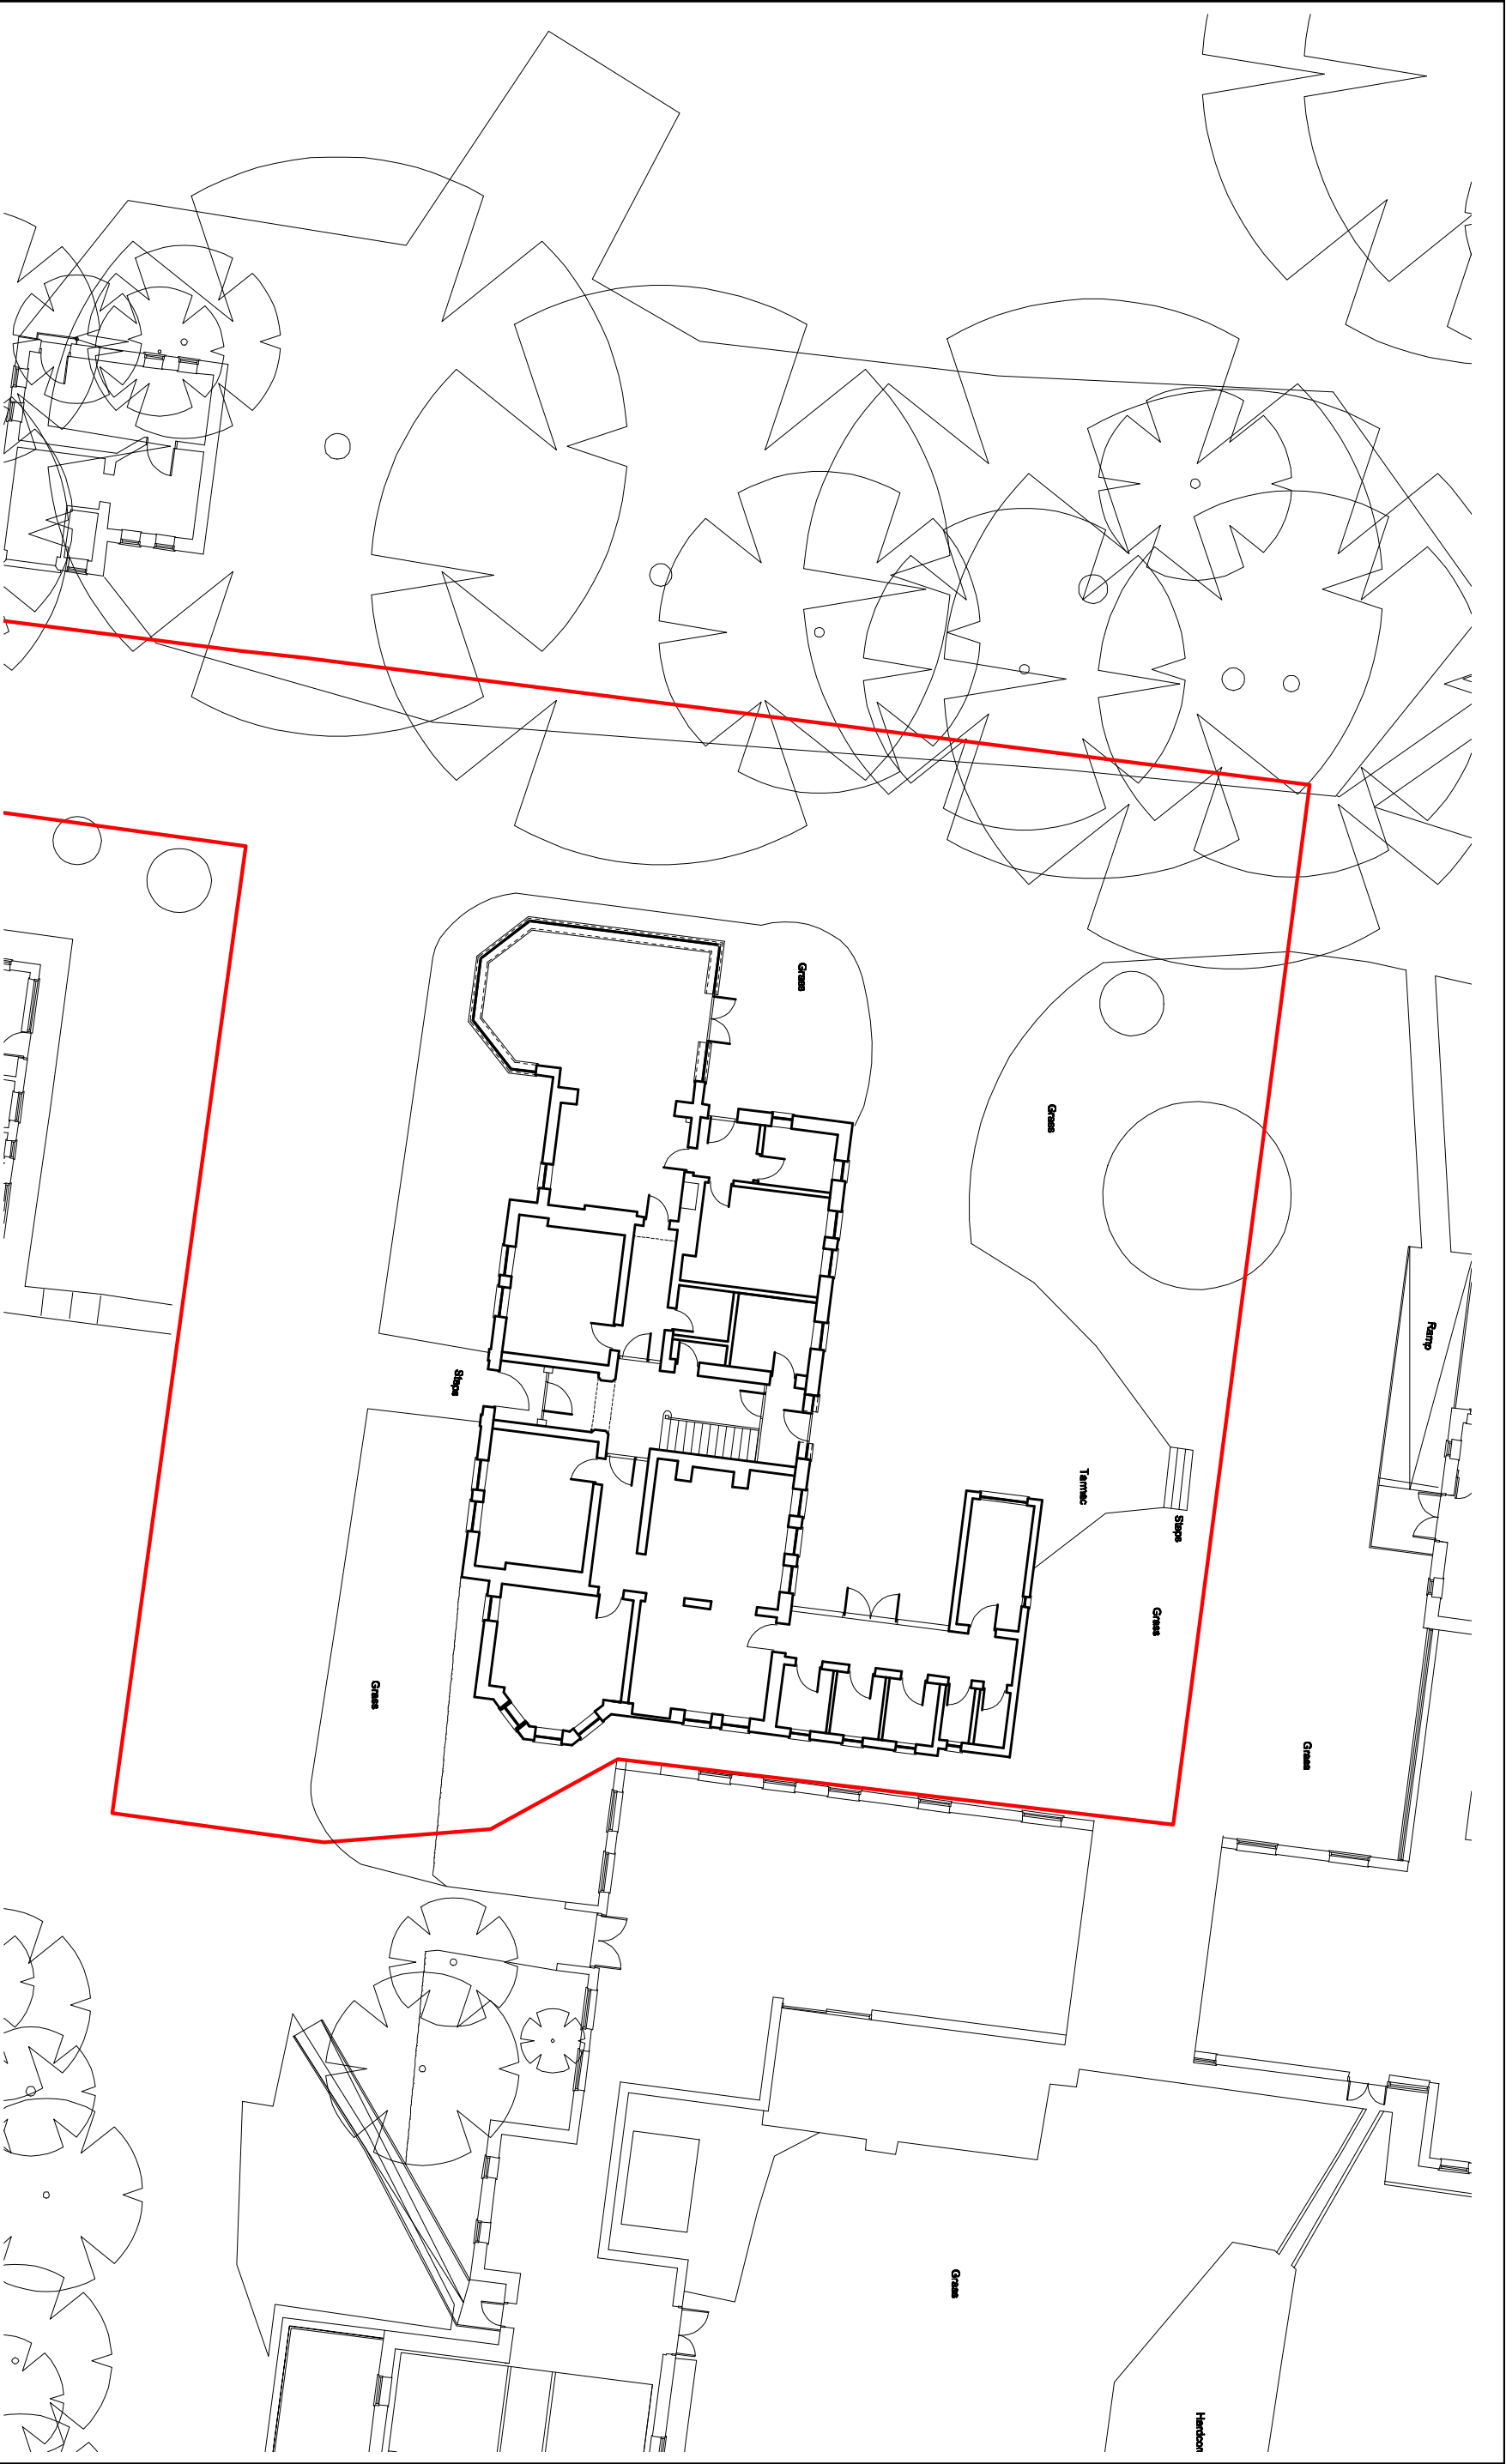

SITE PLAN (EXISTING)
KNOWSLEY HOUSE
KNOWSLEY ROAD
AINSWORTH BOLTON
BL2 5PT

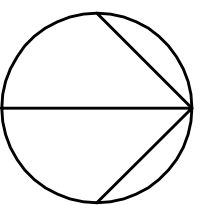

1:200 @ A3