




LOCATION PLAN (1:1250)

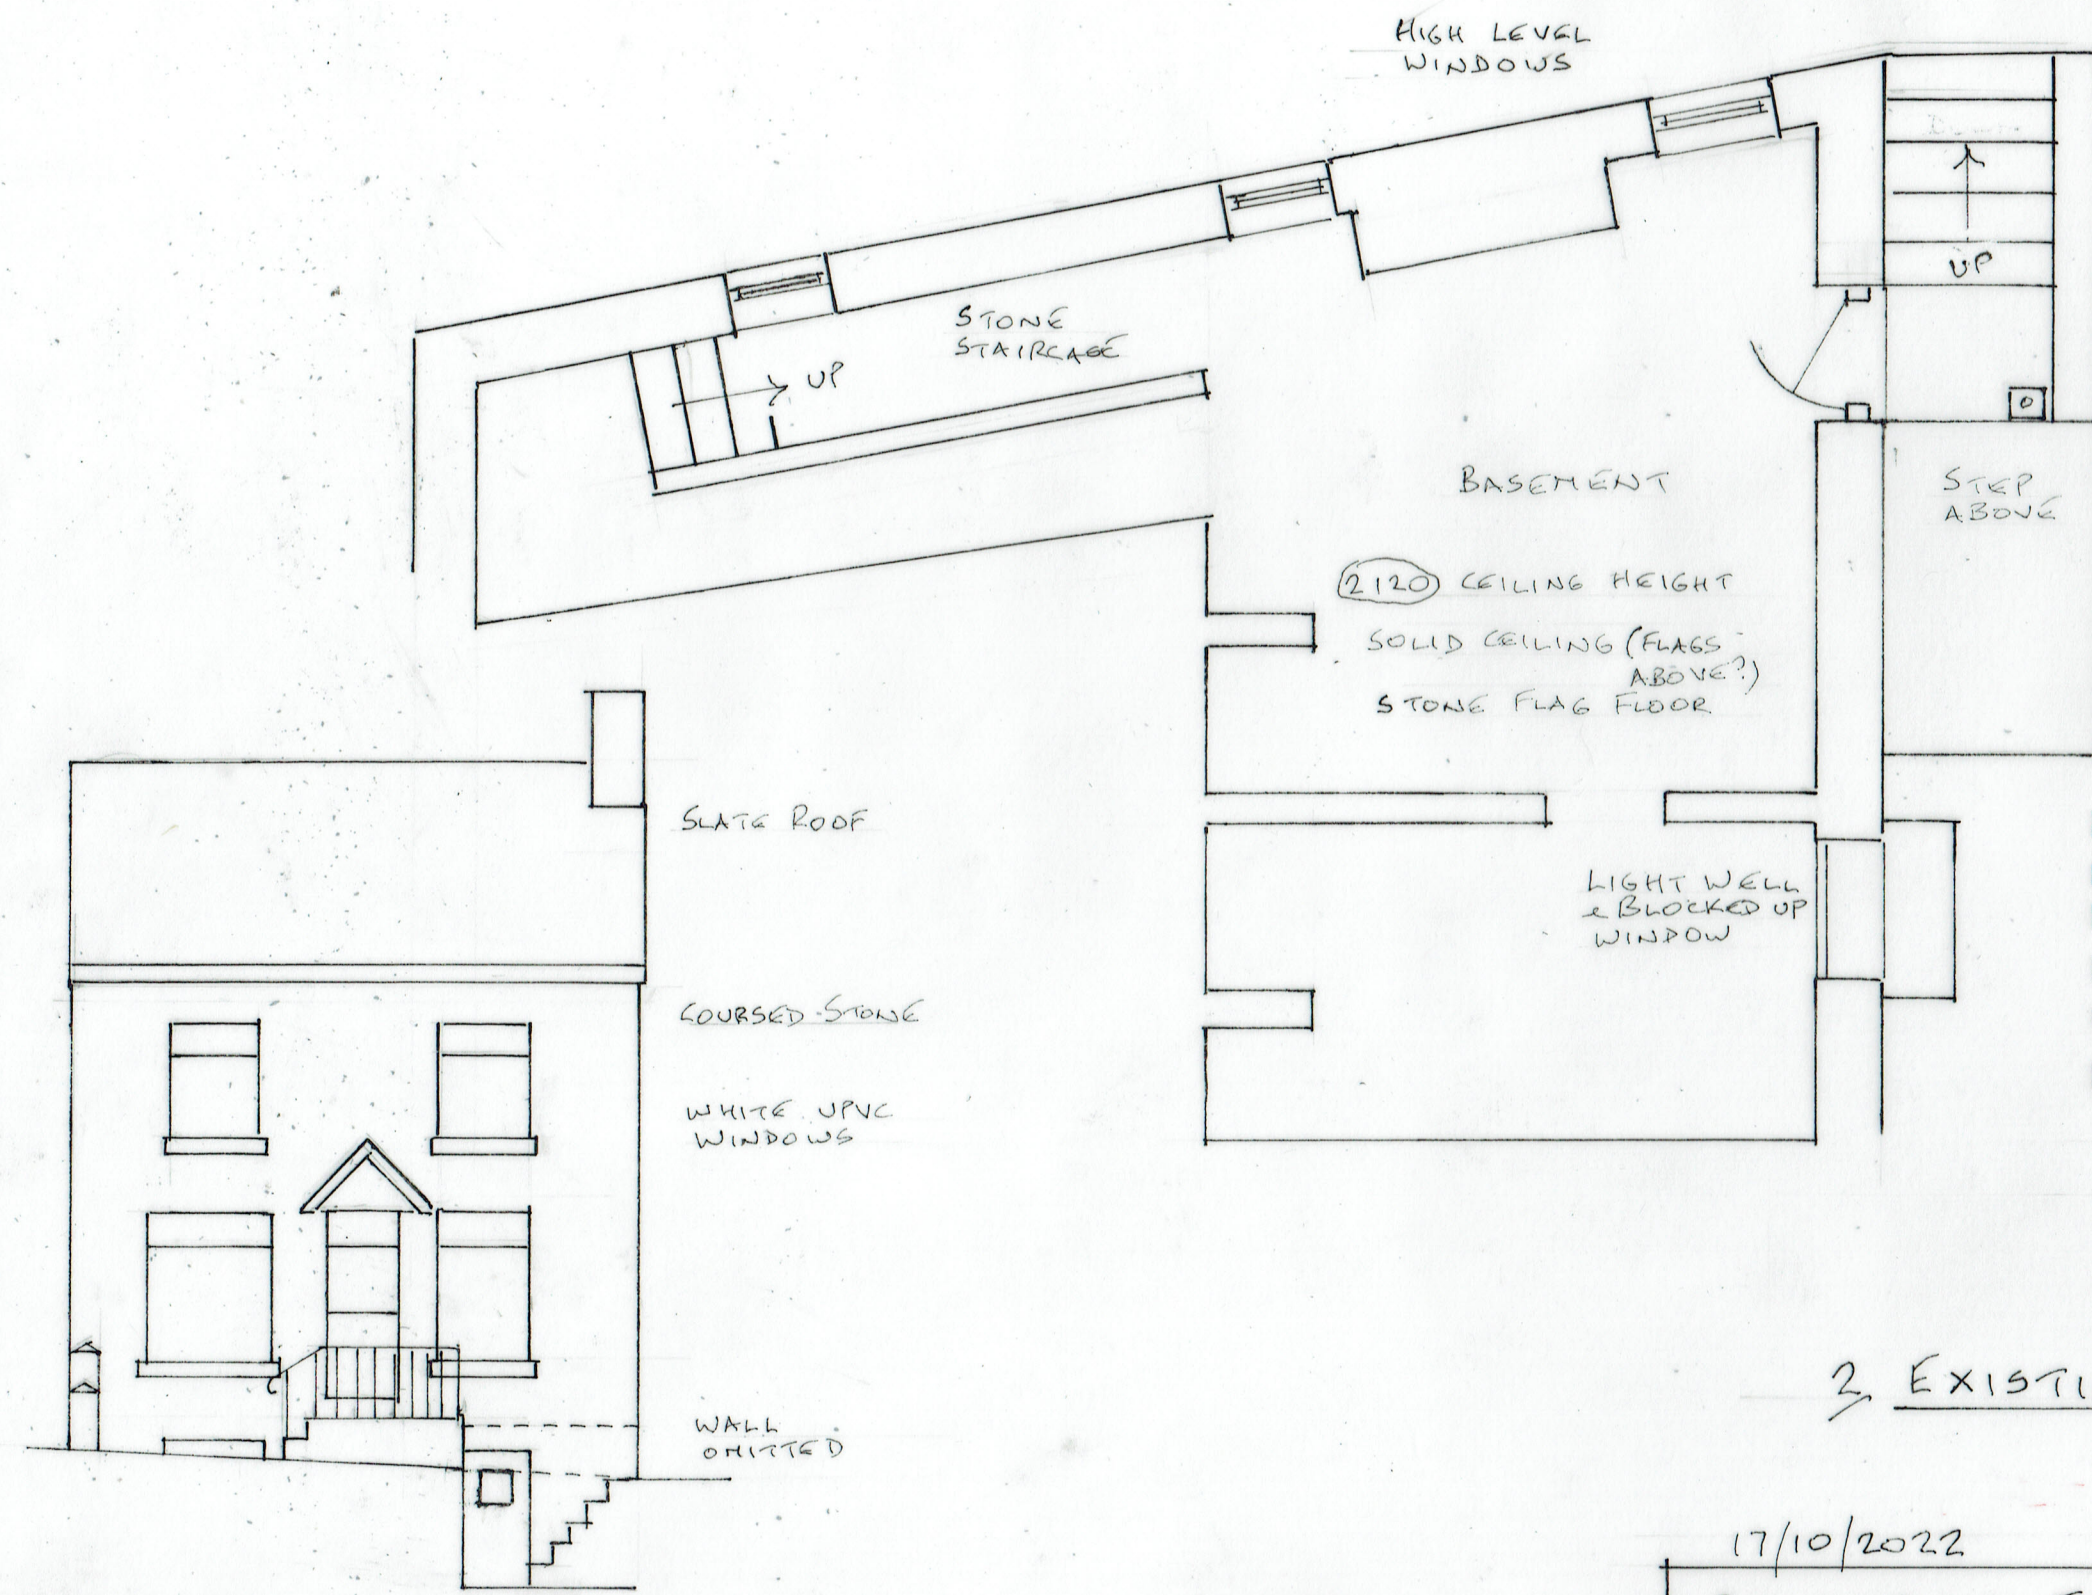

2. EXISTING BASEMENT PLAN

0 5 5
SCALE 1:50 & 1:100 @ A3

17/10/2022
BASEMENT FLAT
68 TANNERS STREET, RAMSBOTTOM BLORES

22/7/14/02