
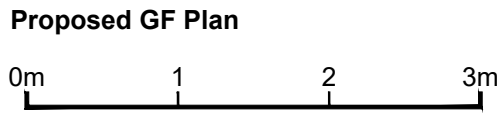


DO NOT SCALE FROM THIS DRAWING.
This drawing is to be read in conjunction with all related drawings. All dimensions must be checked and verified on site before commencing any work or material production. The originator should be notified immediately of any discrepancy.

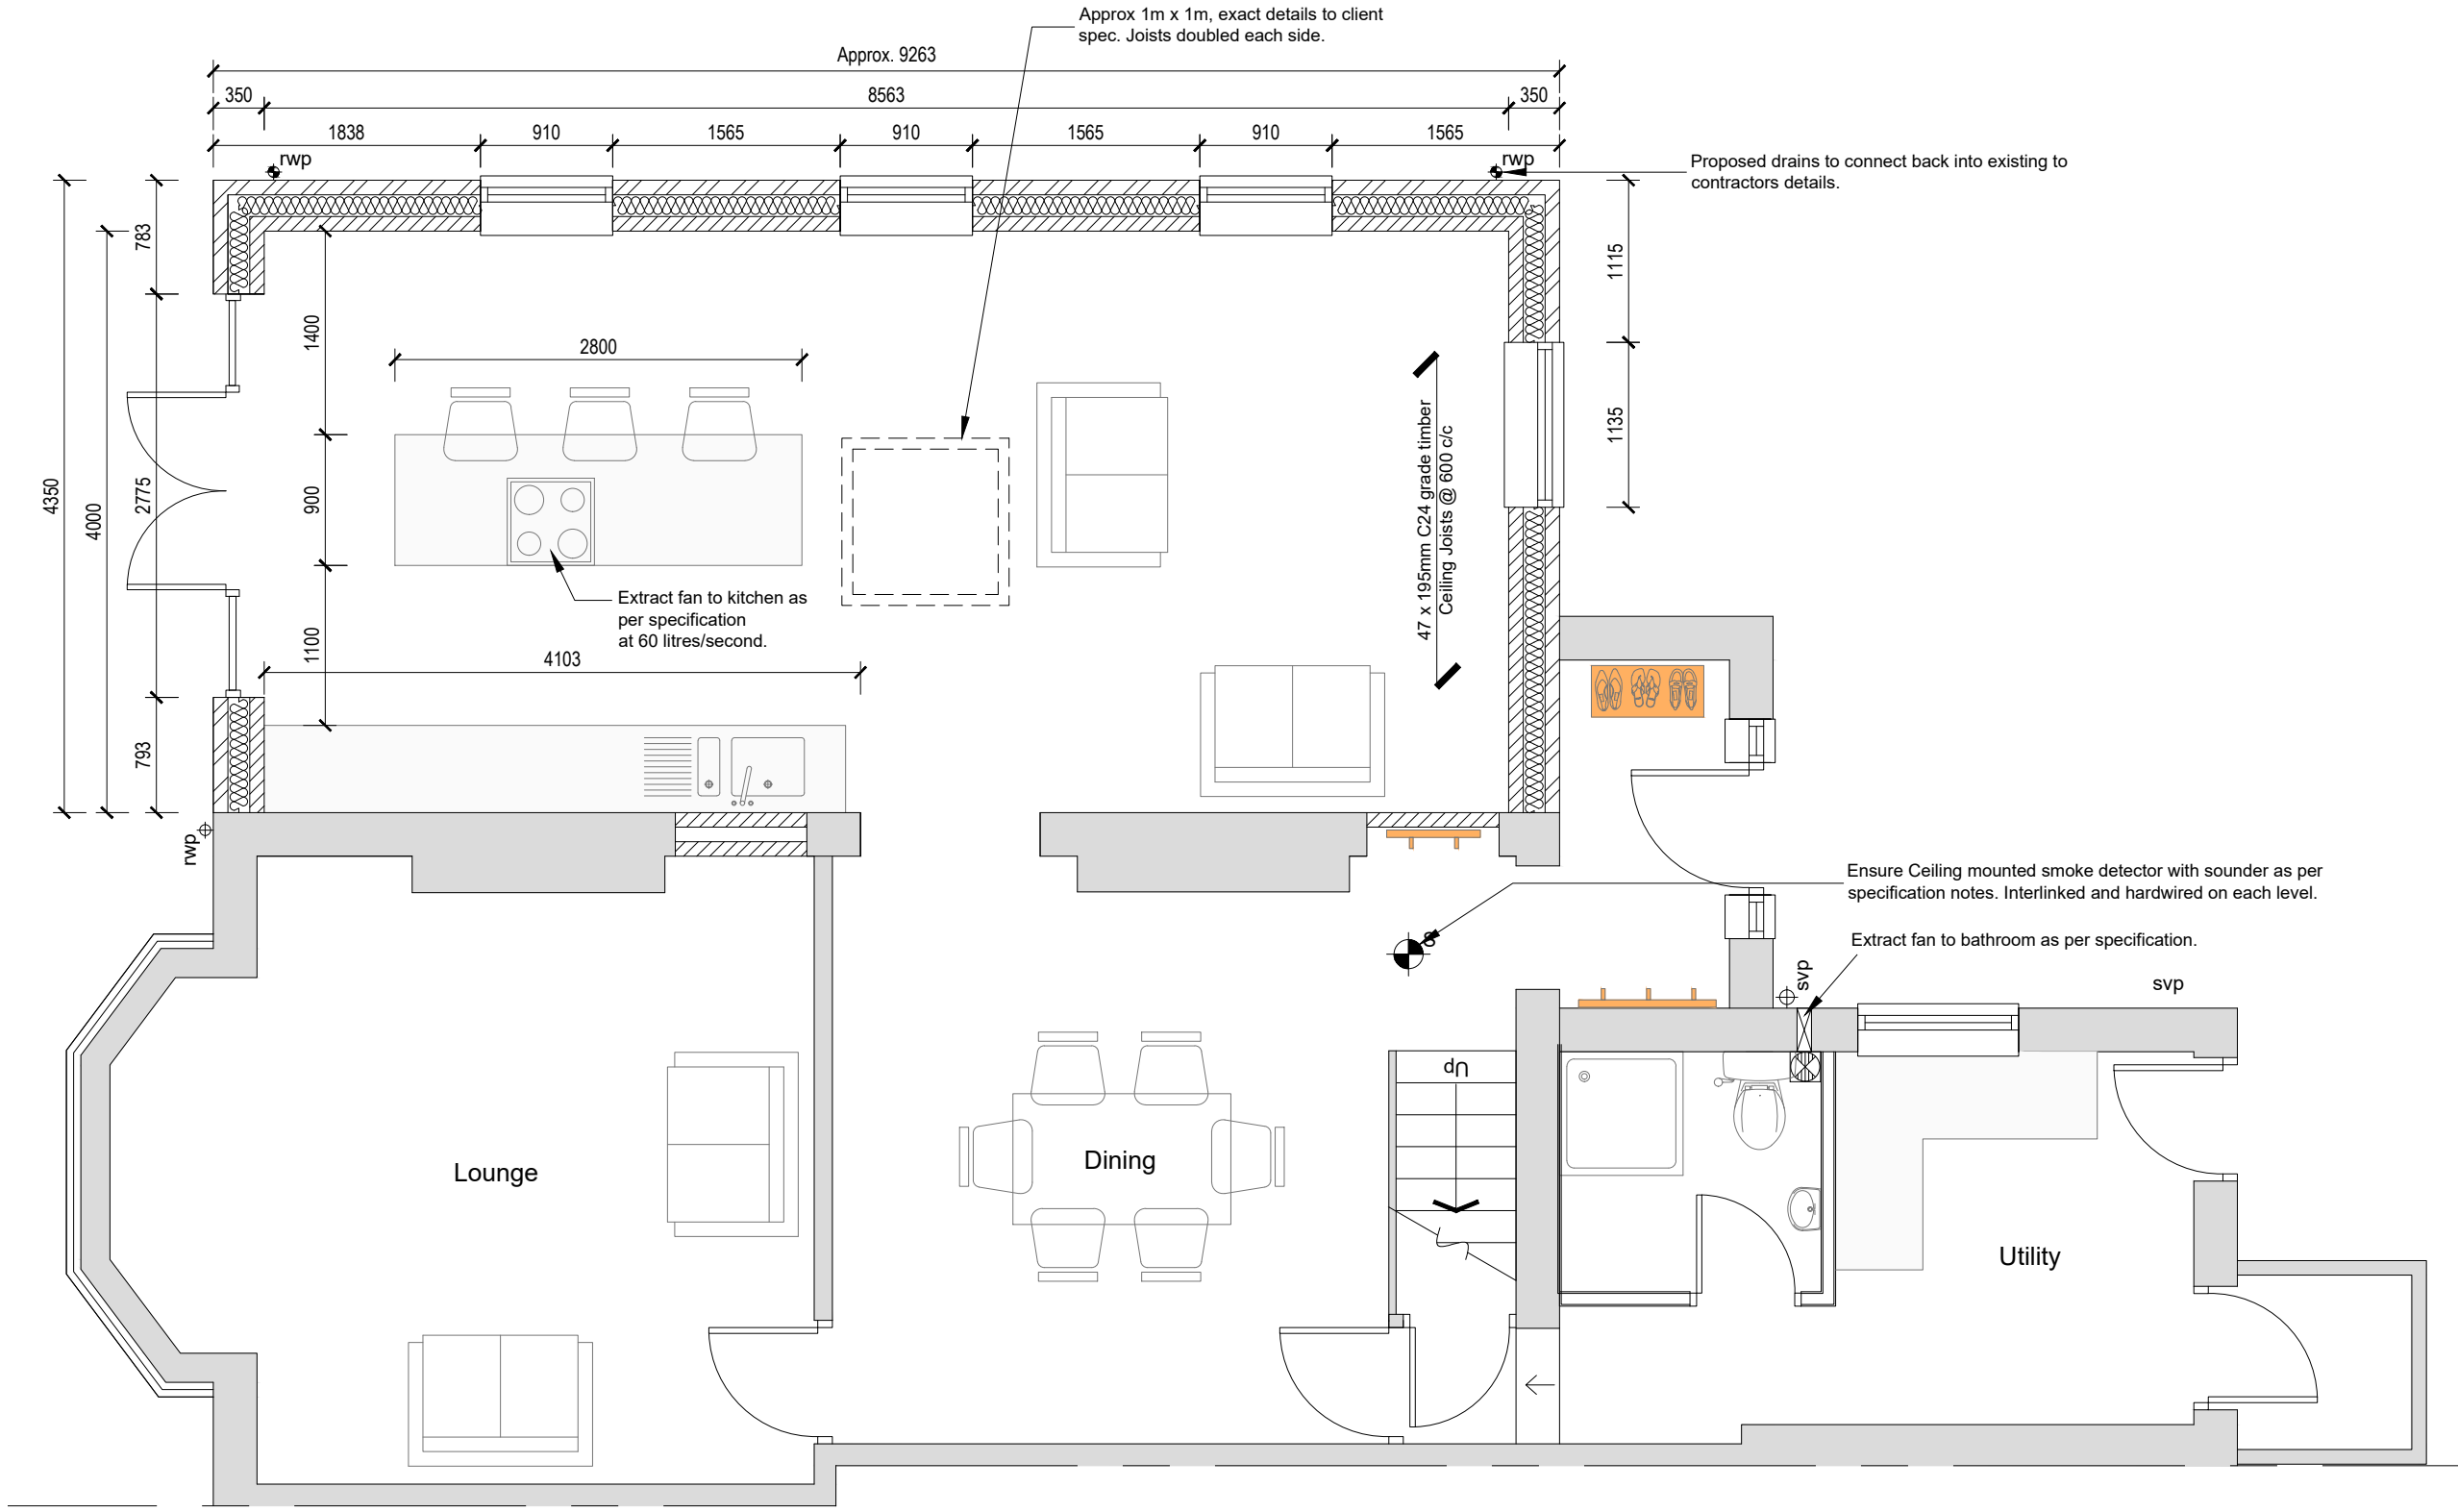

Rev	Date	Description
Issued For : INFORMATION PURPOSES ONLY		

Client
-

Project
Hillside, Bury

Scheme - Drawing Title
Proposed Plans

-/ 03 - Date 09-11-2023
Project No. Drawing No. Revision Scale 1:50 @A3