
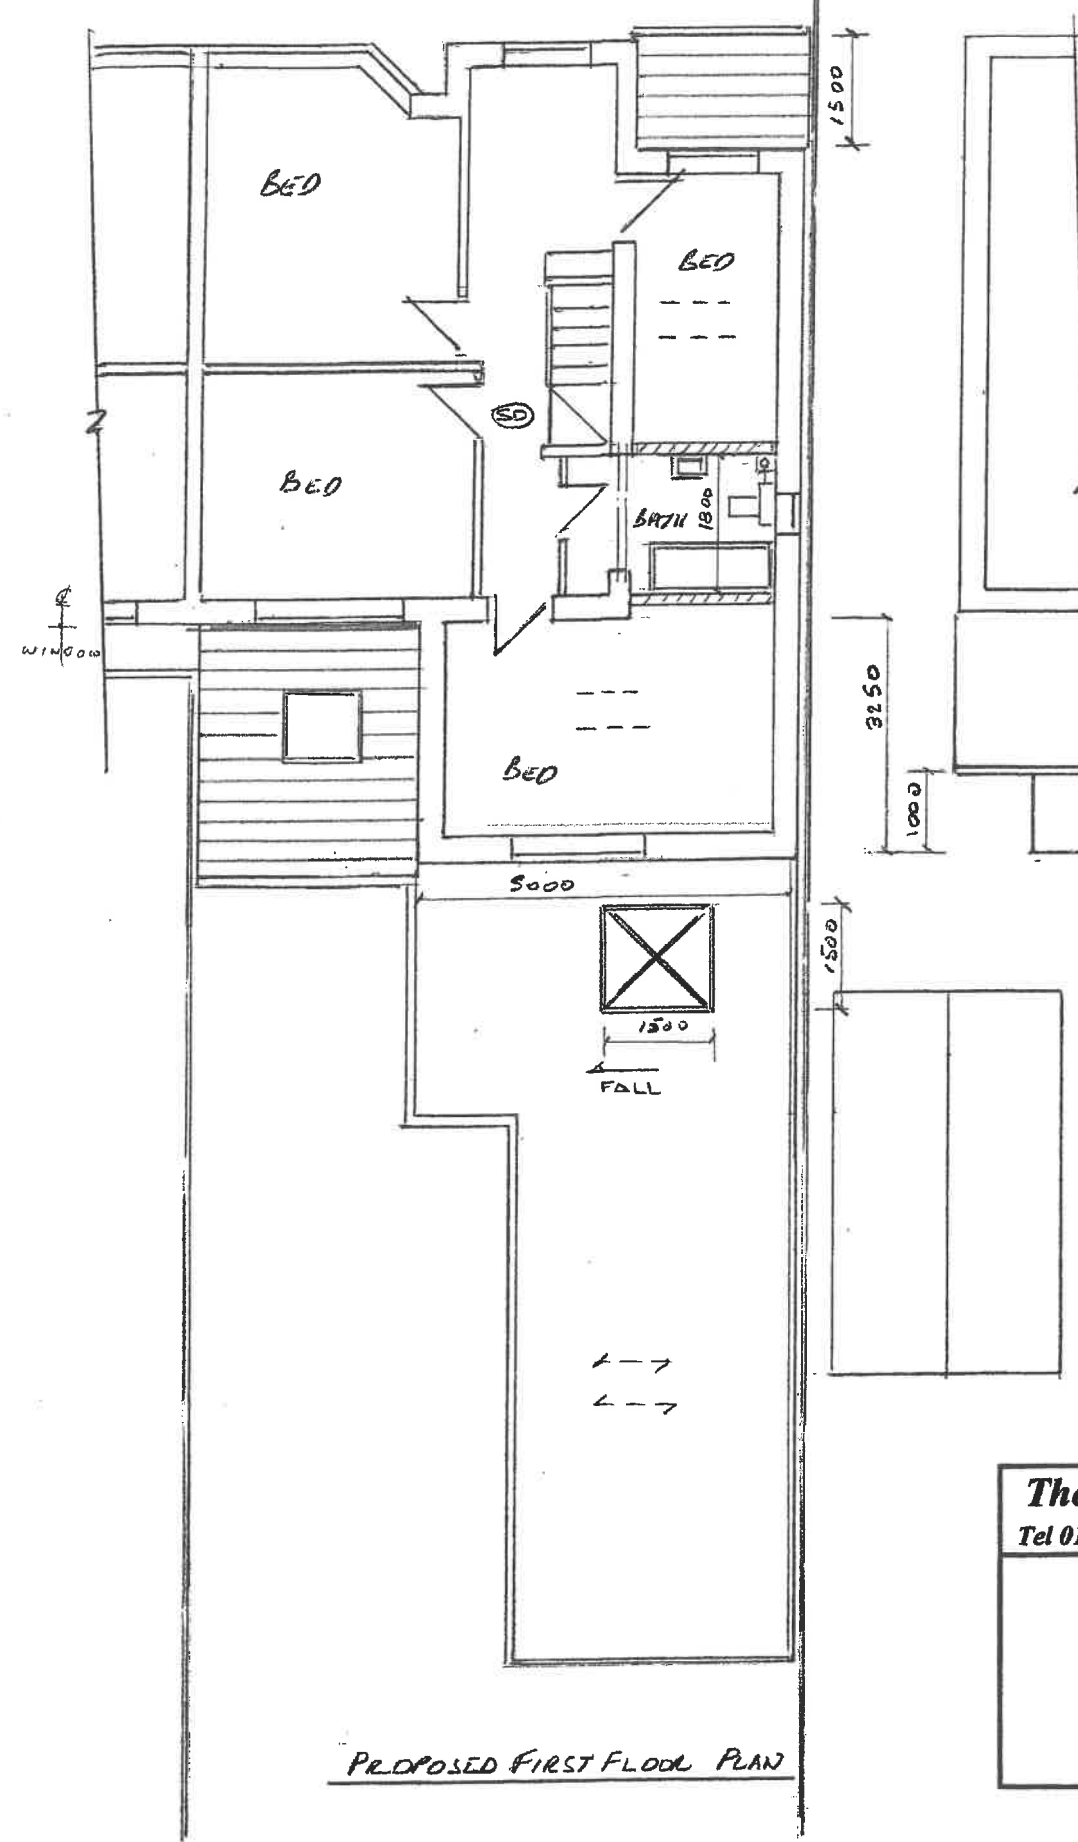


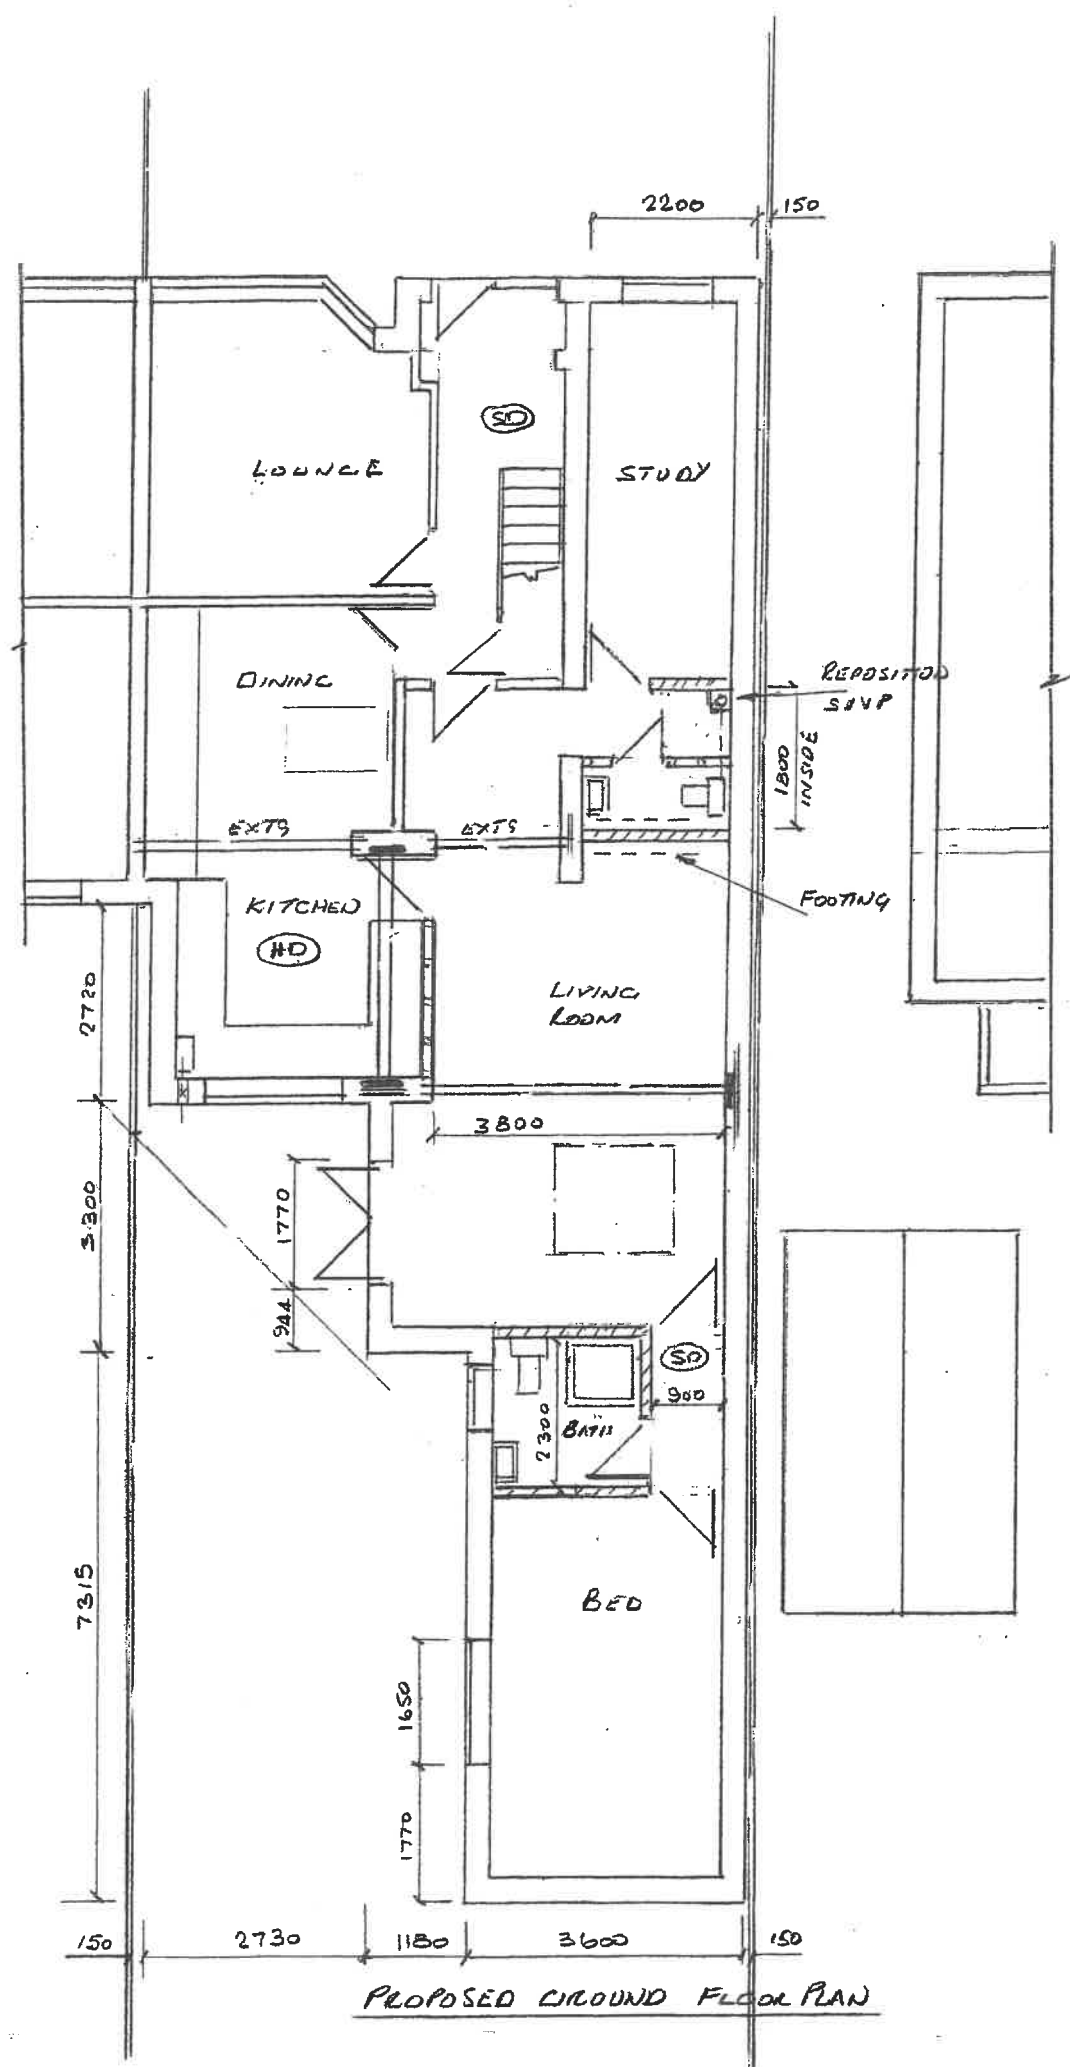

Thompson Designs
Tel 0161 705 1458 Mob 07884 318634

Sheet 3
Proposed Plans
62 Radcliffe Road
Bury BL9 9JY
Scale 1:100 @ A3 Date July 2022