



4 Front - Proposed
1 : 100




5 Left Side - Proposed
1 : 100




6 Rear - Proposed
1 : 100




7 Right Side - Proposed
1 : 100

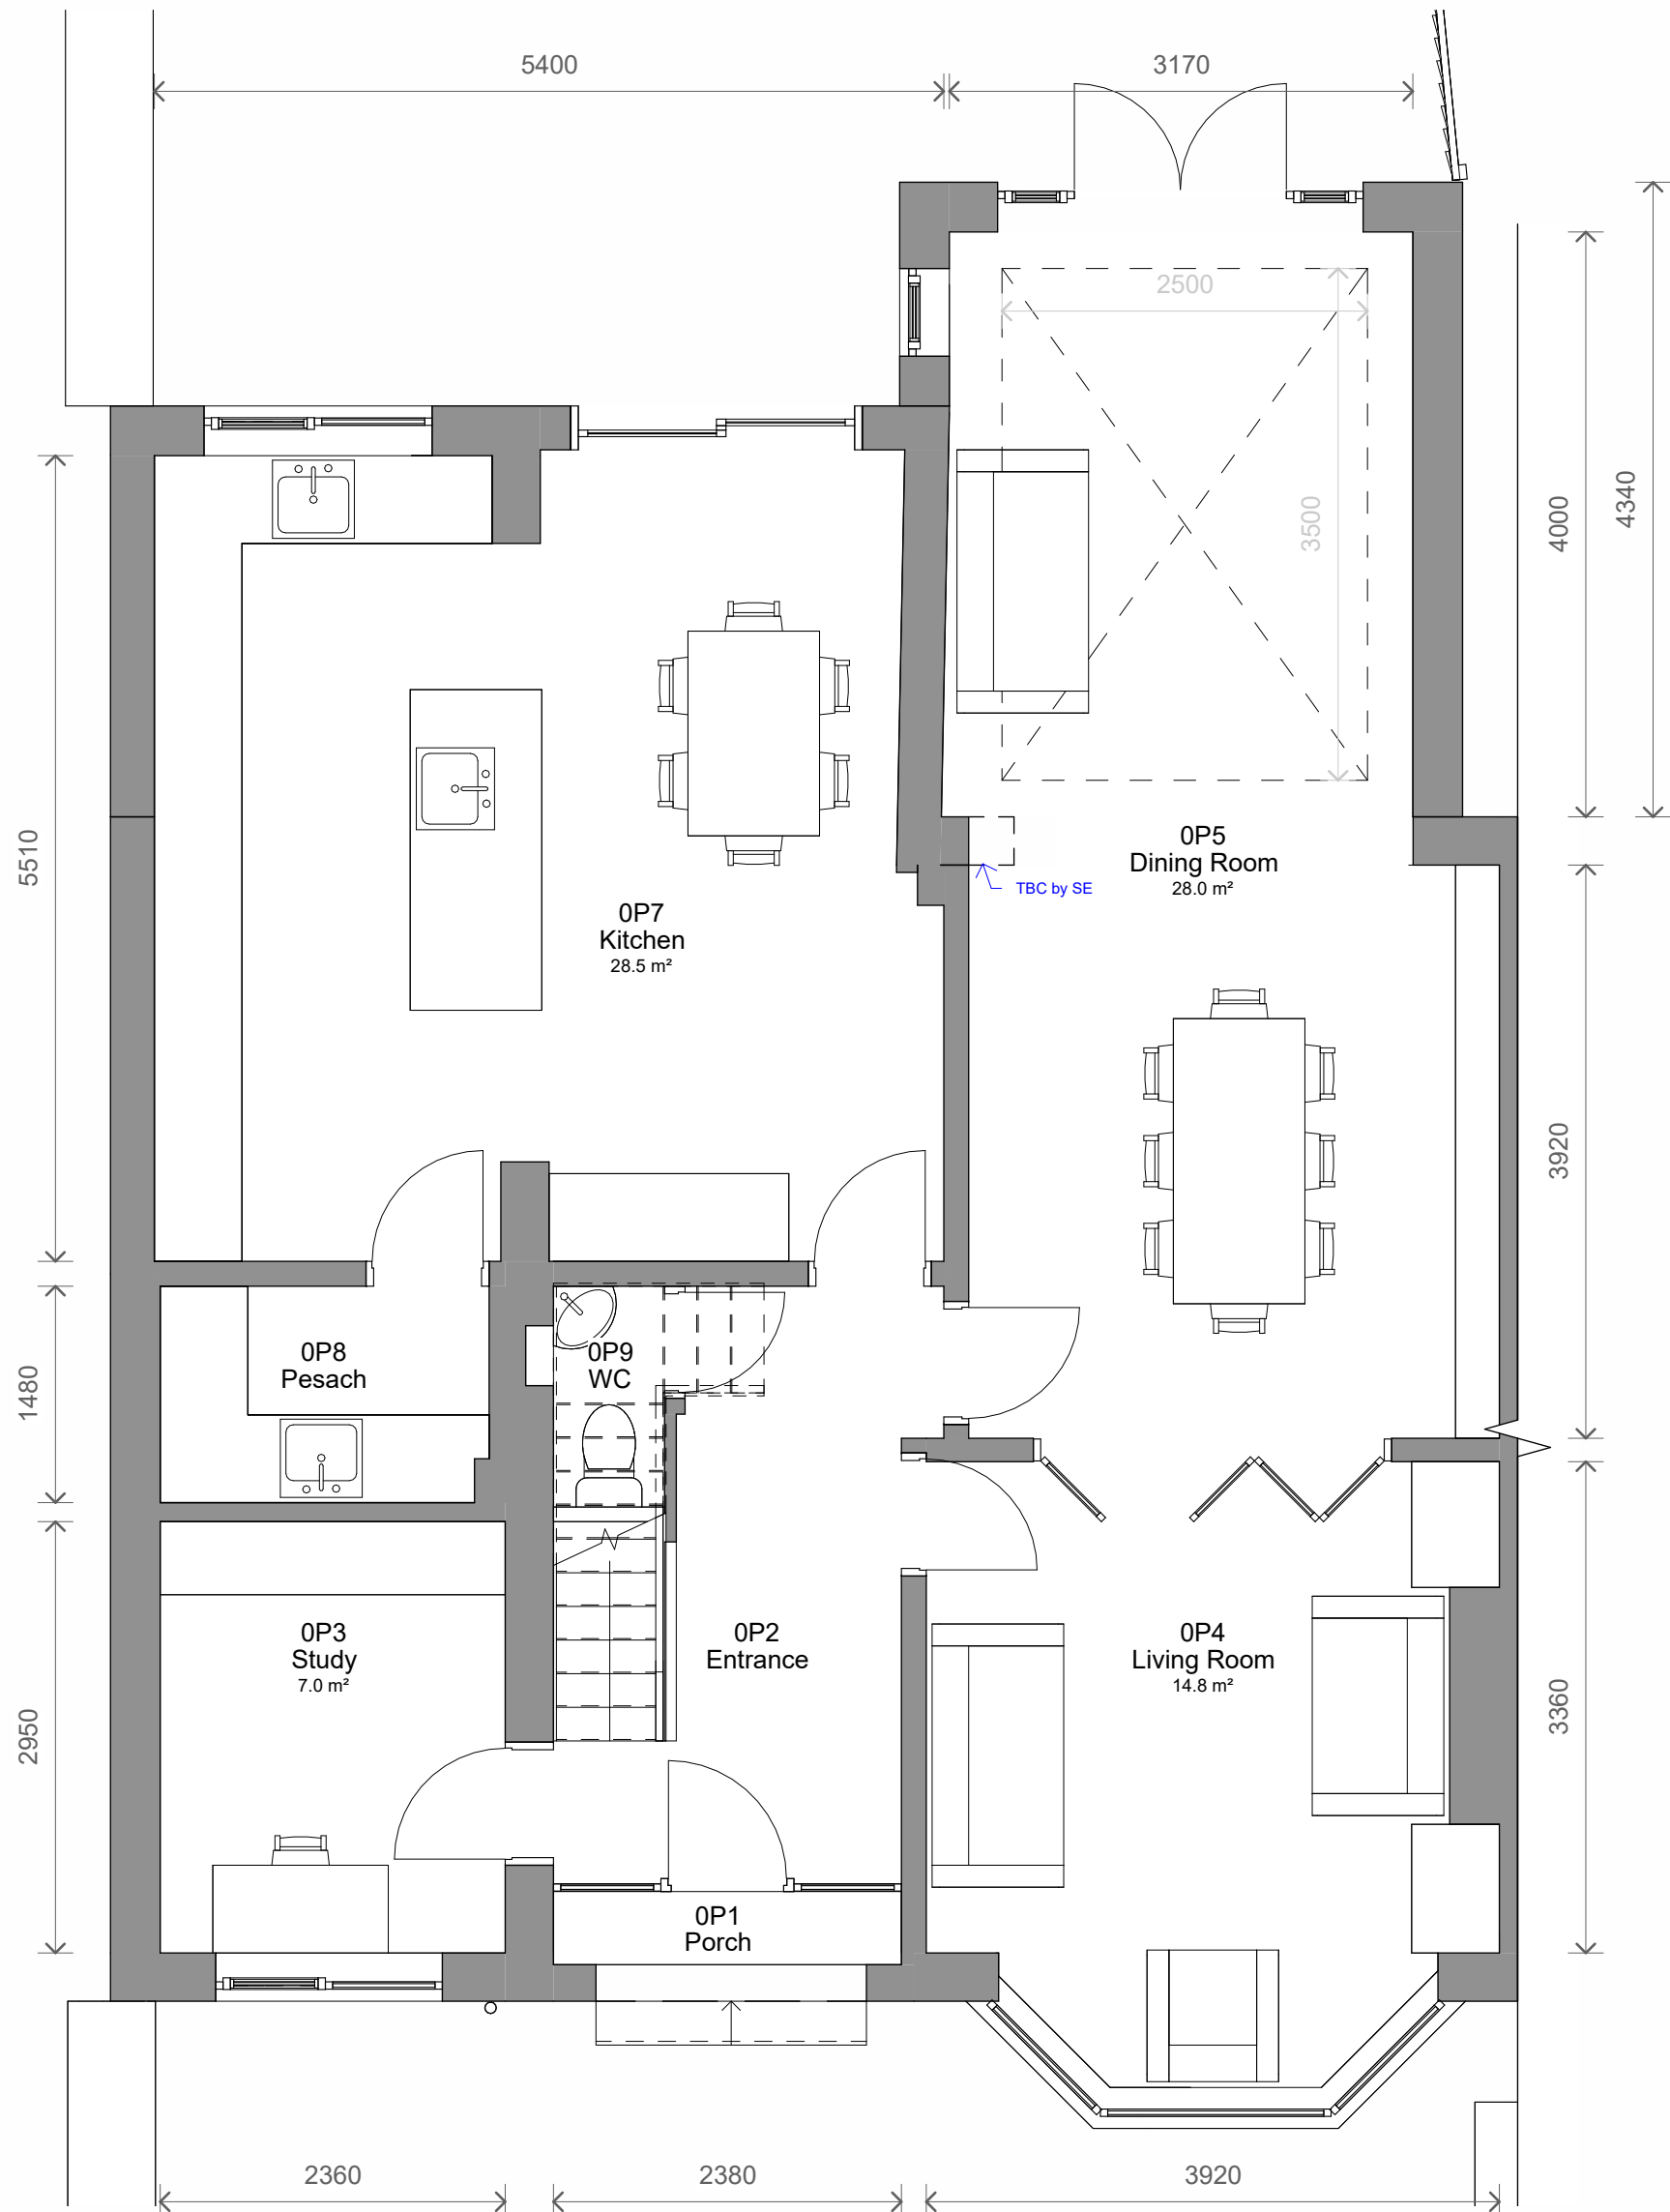


1 Level 0 - Proposed
1 : 50

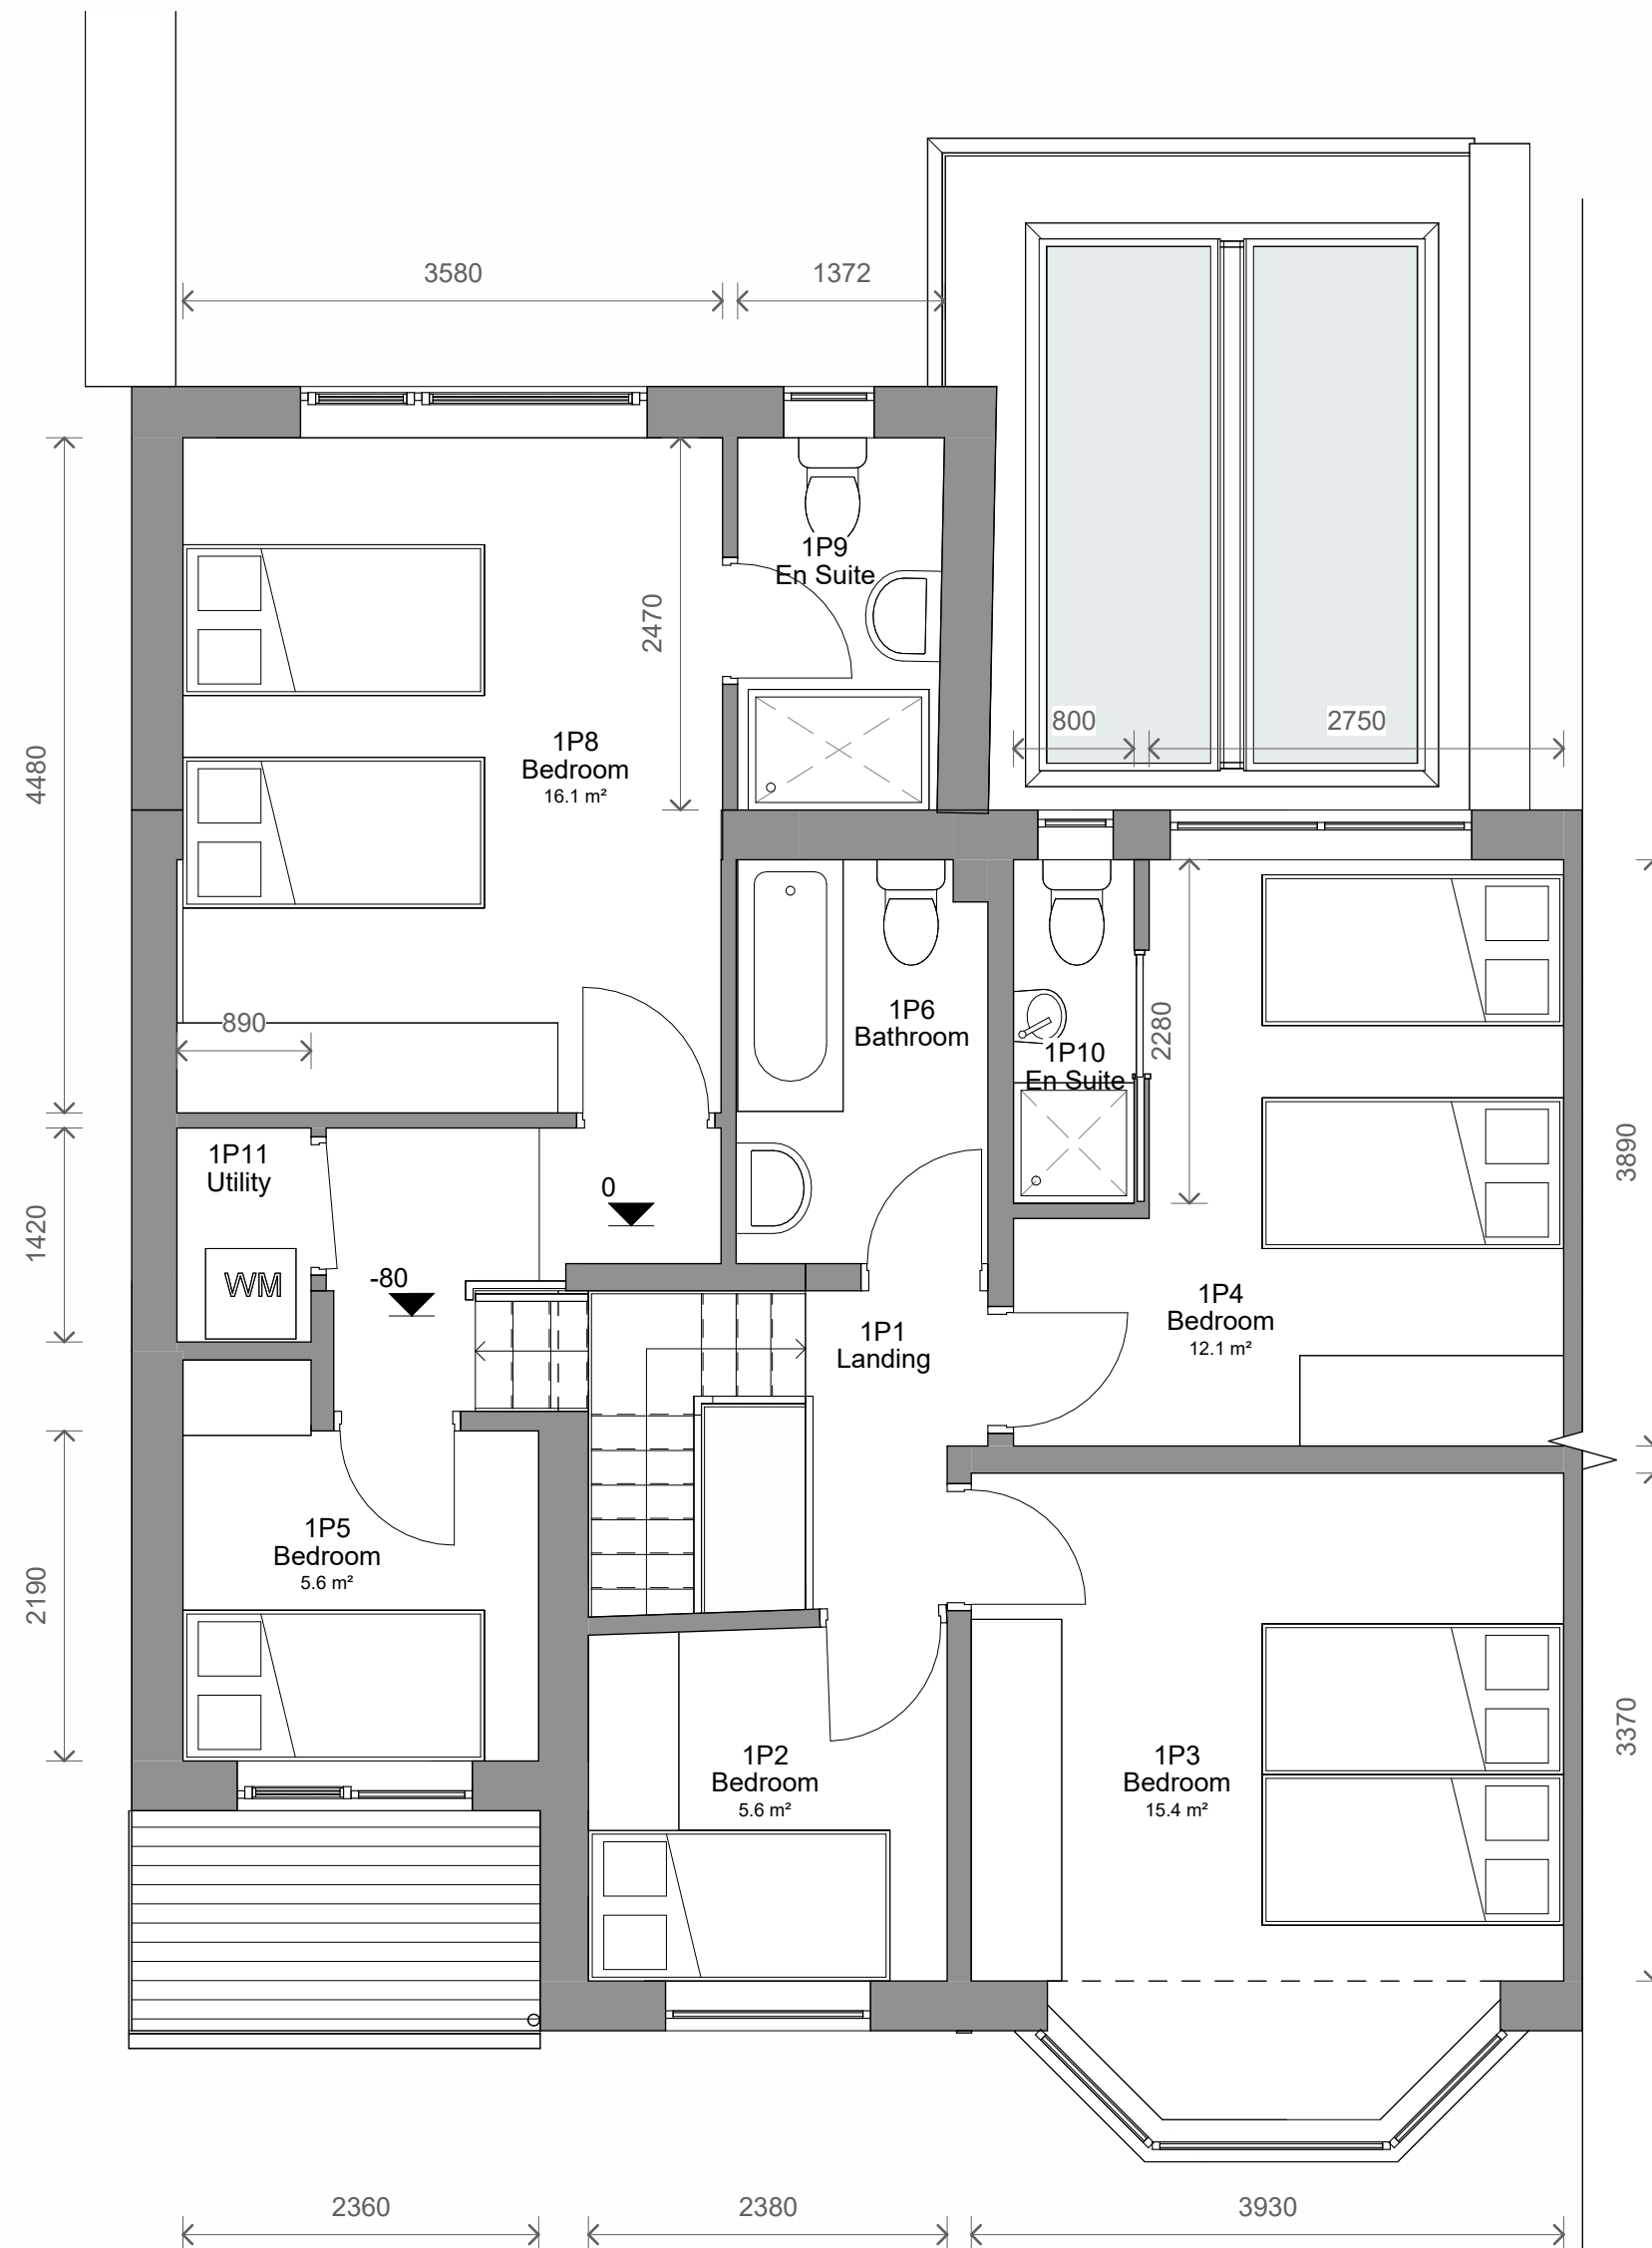

2 Level 1 - Proposed
1 : 50

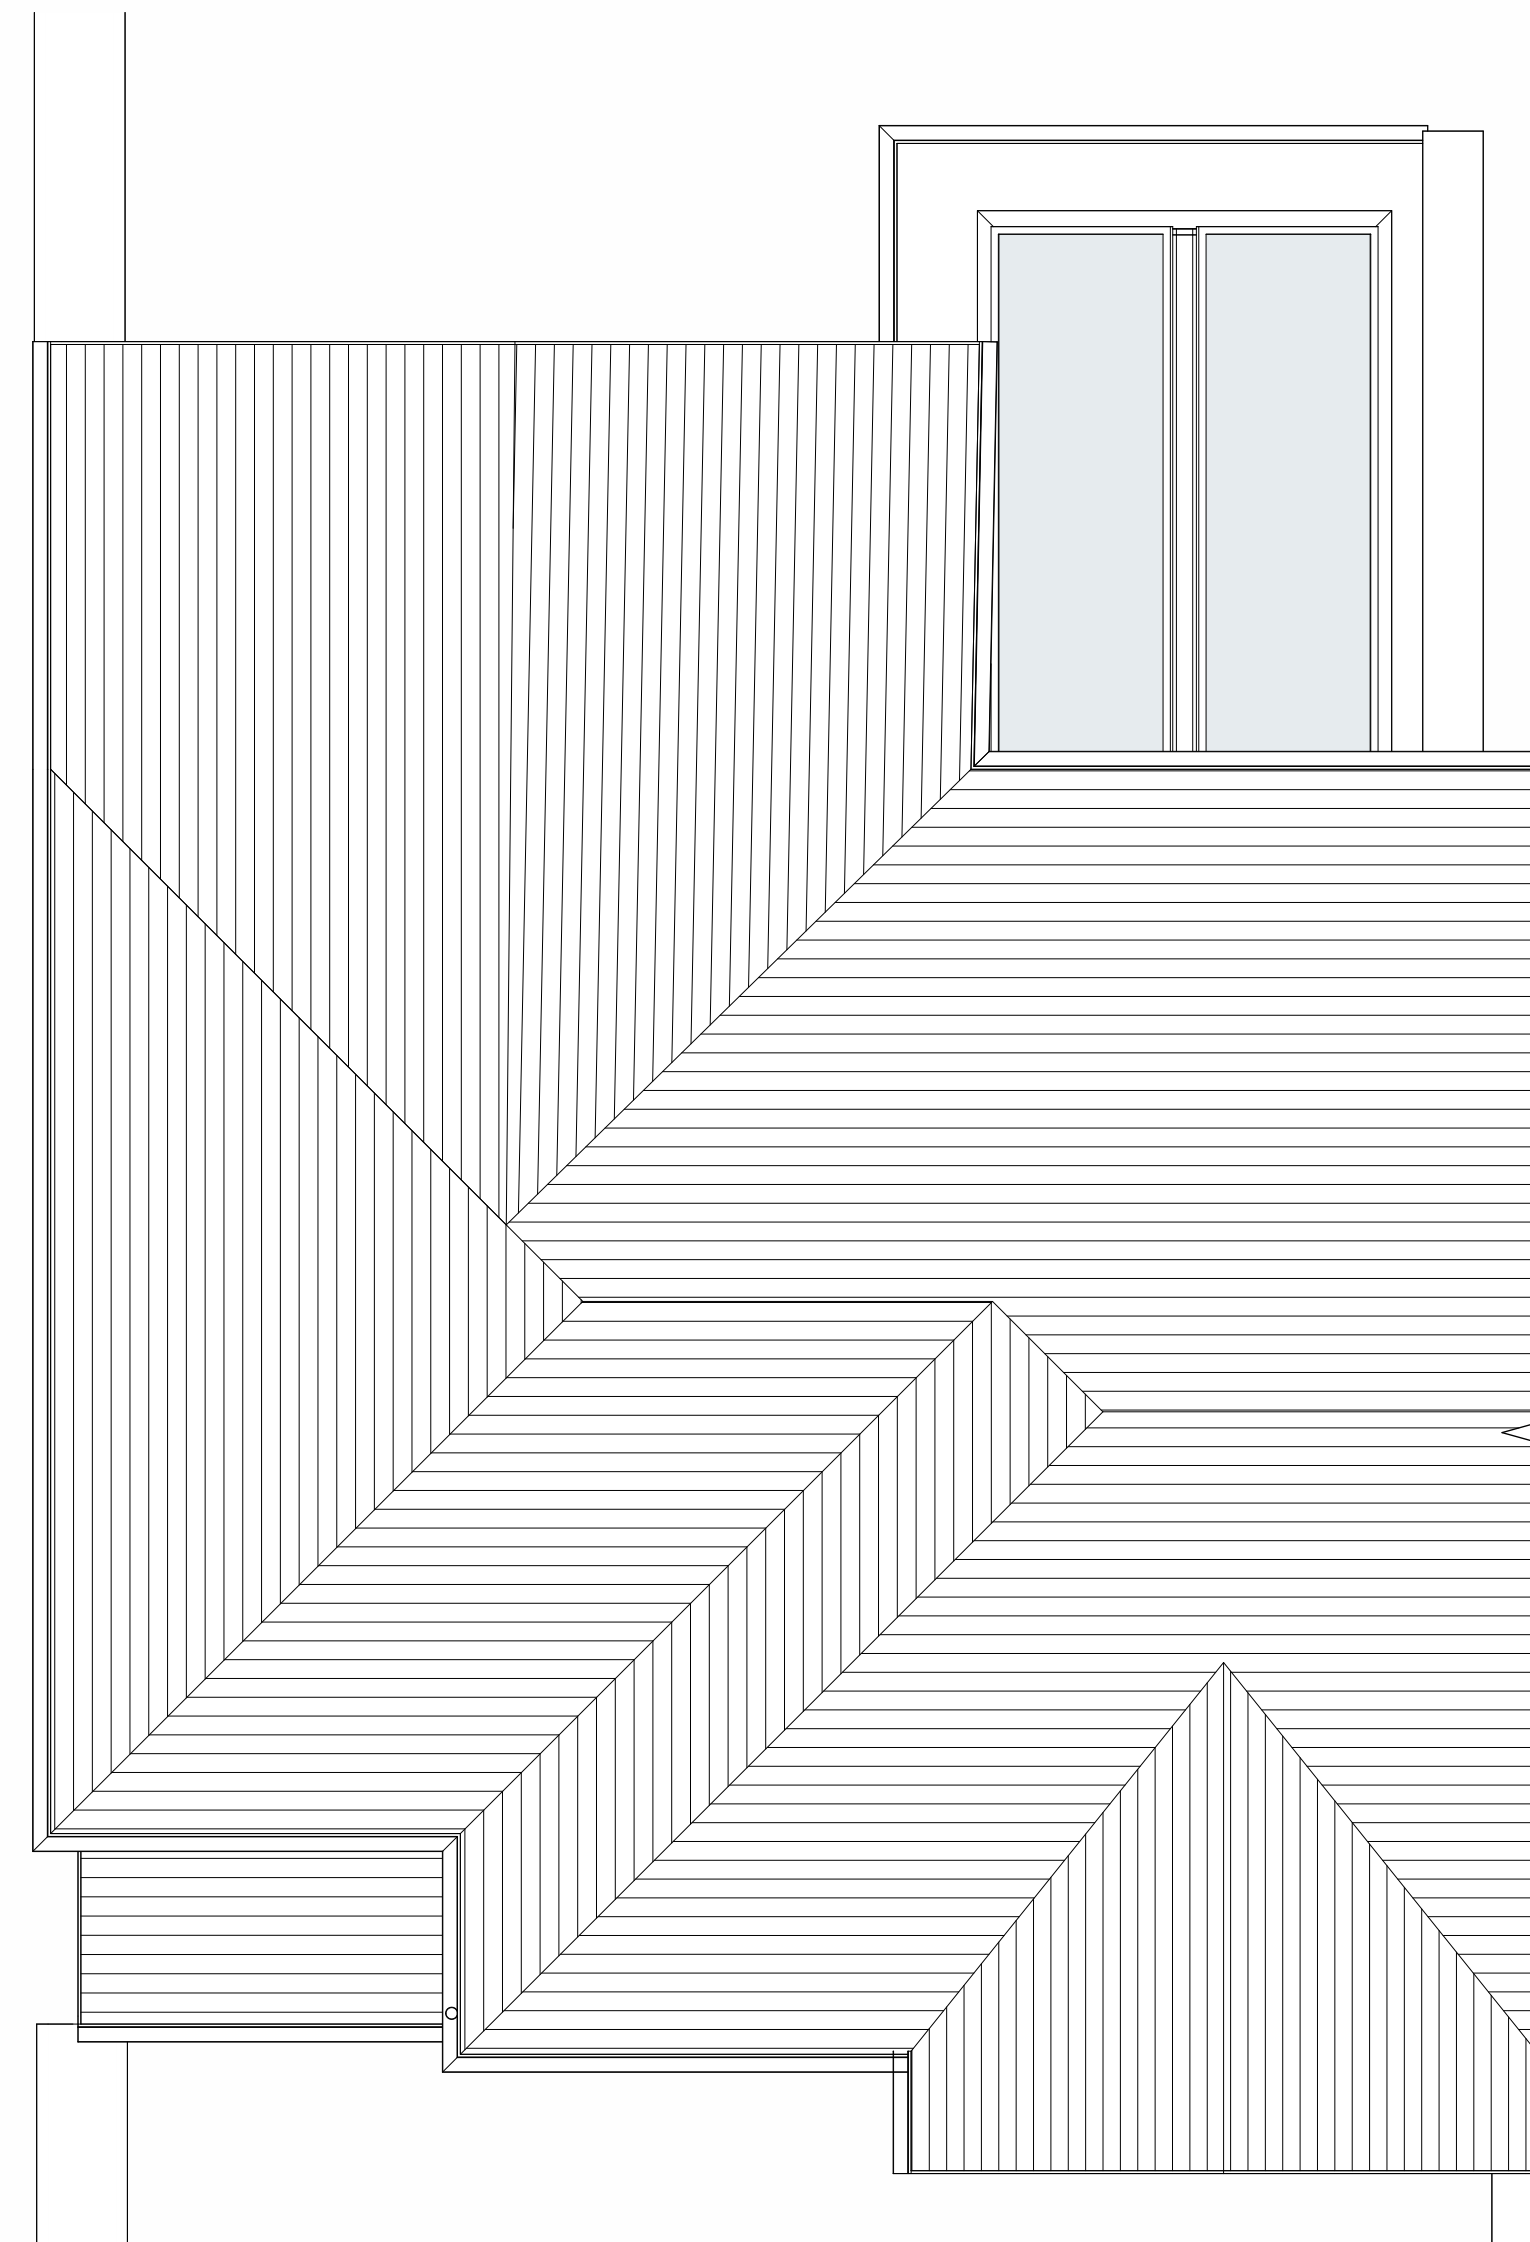

3 Level Roof - Proposed
1 : 50

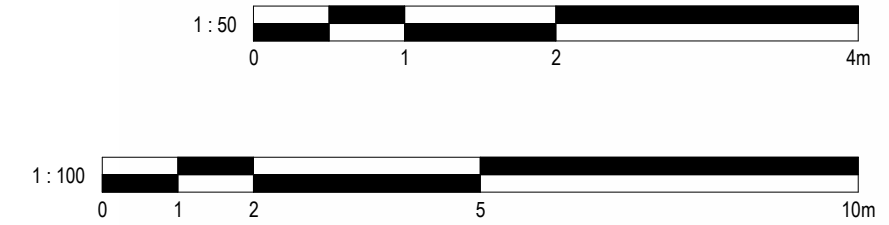

3	Revised Design	08/09/2025	JB
2	Sink	22/08/2025	SG
1	Revised Design	06/08/2025	CB
No.	Description	Date	Initial

PROJECT			
26 Hereford Drive			
TITLE			
Proposed Plans and Elevations			
STATUS			
DESIGN			
DRAWN BY	DATE	SCALE (@ A1)	
JB	25/07/2025	As indicated	
PROJECT NUMBER		DRAWING NUMBER	REV
GSS25111.1		003	3
GOLD SKETCH			
S T U D I O S			
www.goldsketch.co.uk		info@goldsketch.co.uk	0161 792 9595
NOTES			
© COPYRIGHT - ALL RIGHTS RESERVED. THIS DRAWING AND ANY INFORMATION CONTAINED HEREIN IS THE PROPERTY OF GOLD SKETCH AND IS NOT TO BE REPRODUCED OR TRANSMITTED IN ANY FORM OR BY ANY MEANS, ELECTRONIC OR MECHANICAL, INCLUDING PHOTOCOPYING, RECORDING, OR BY ANY INFORMATION STORAGE AND RETRIEVAL SYSTEM, WITHOUT THE WRITTEN PERMISSION OF GOLD SKETCH. ALL DIMENSIONS ARE IN METERS UNLESS OTHERWISE STATED.			