


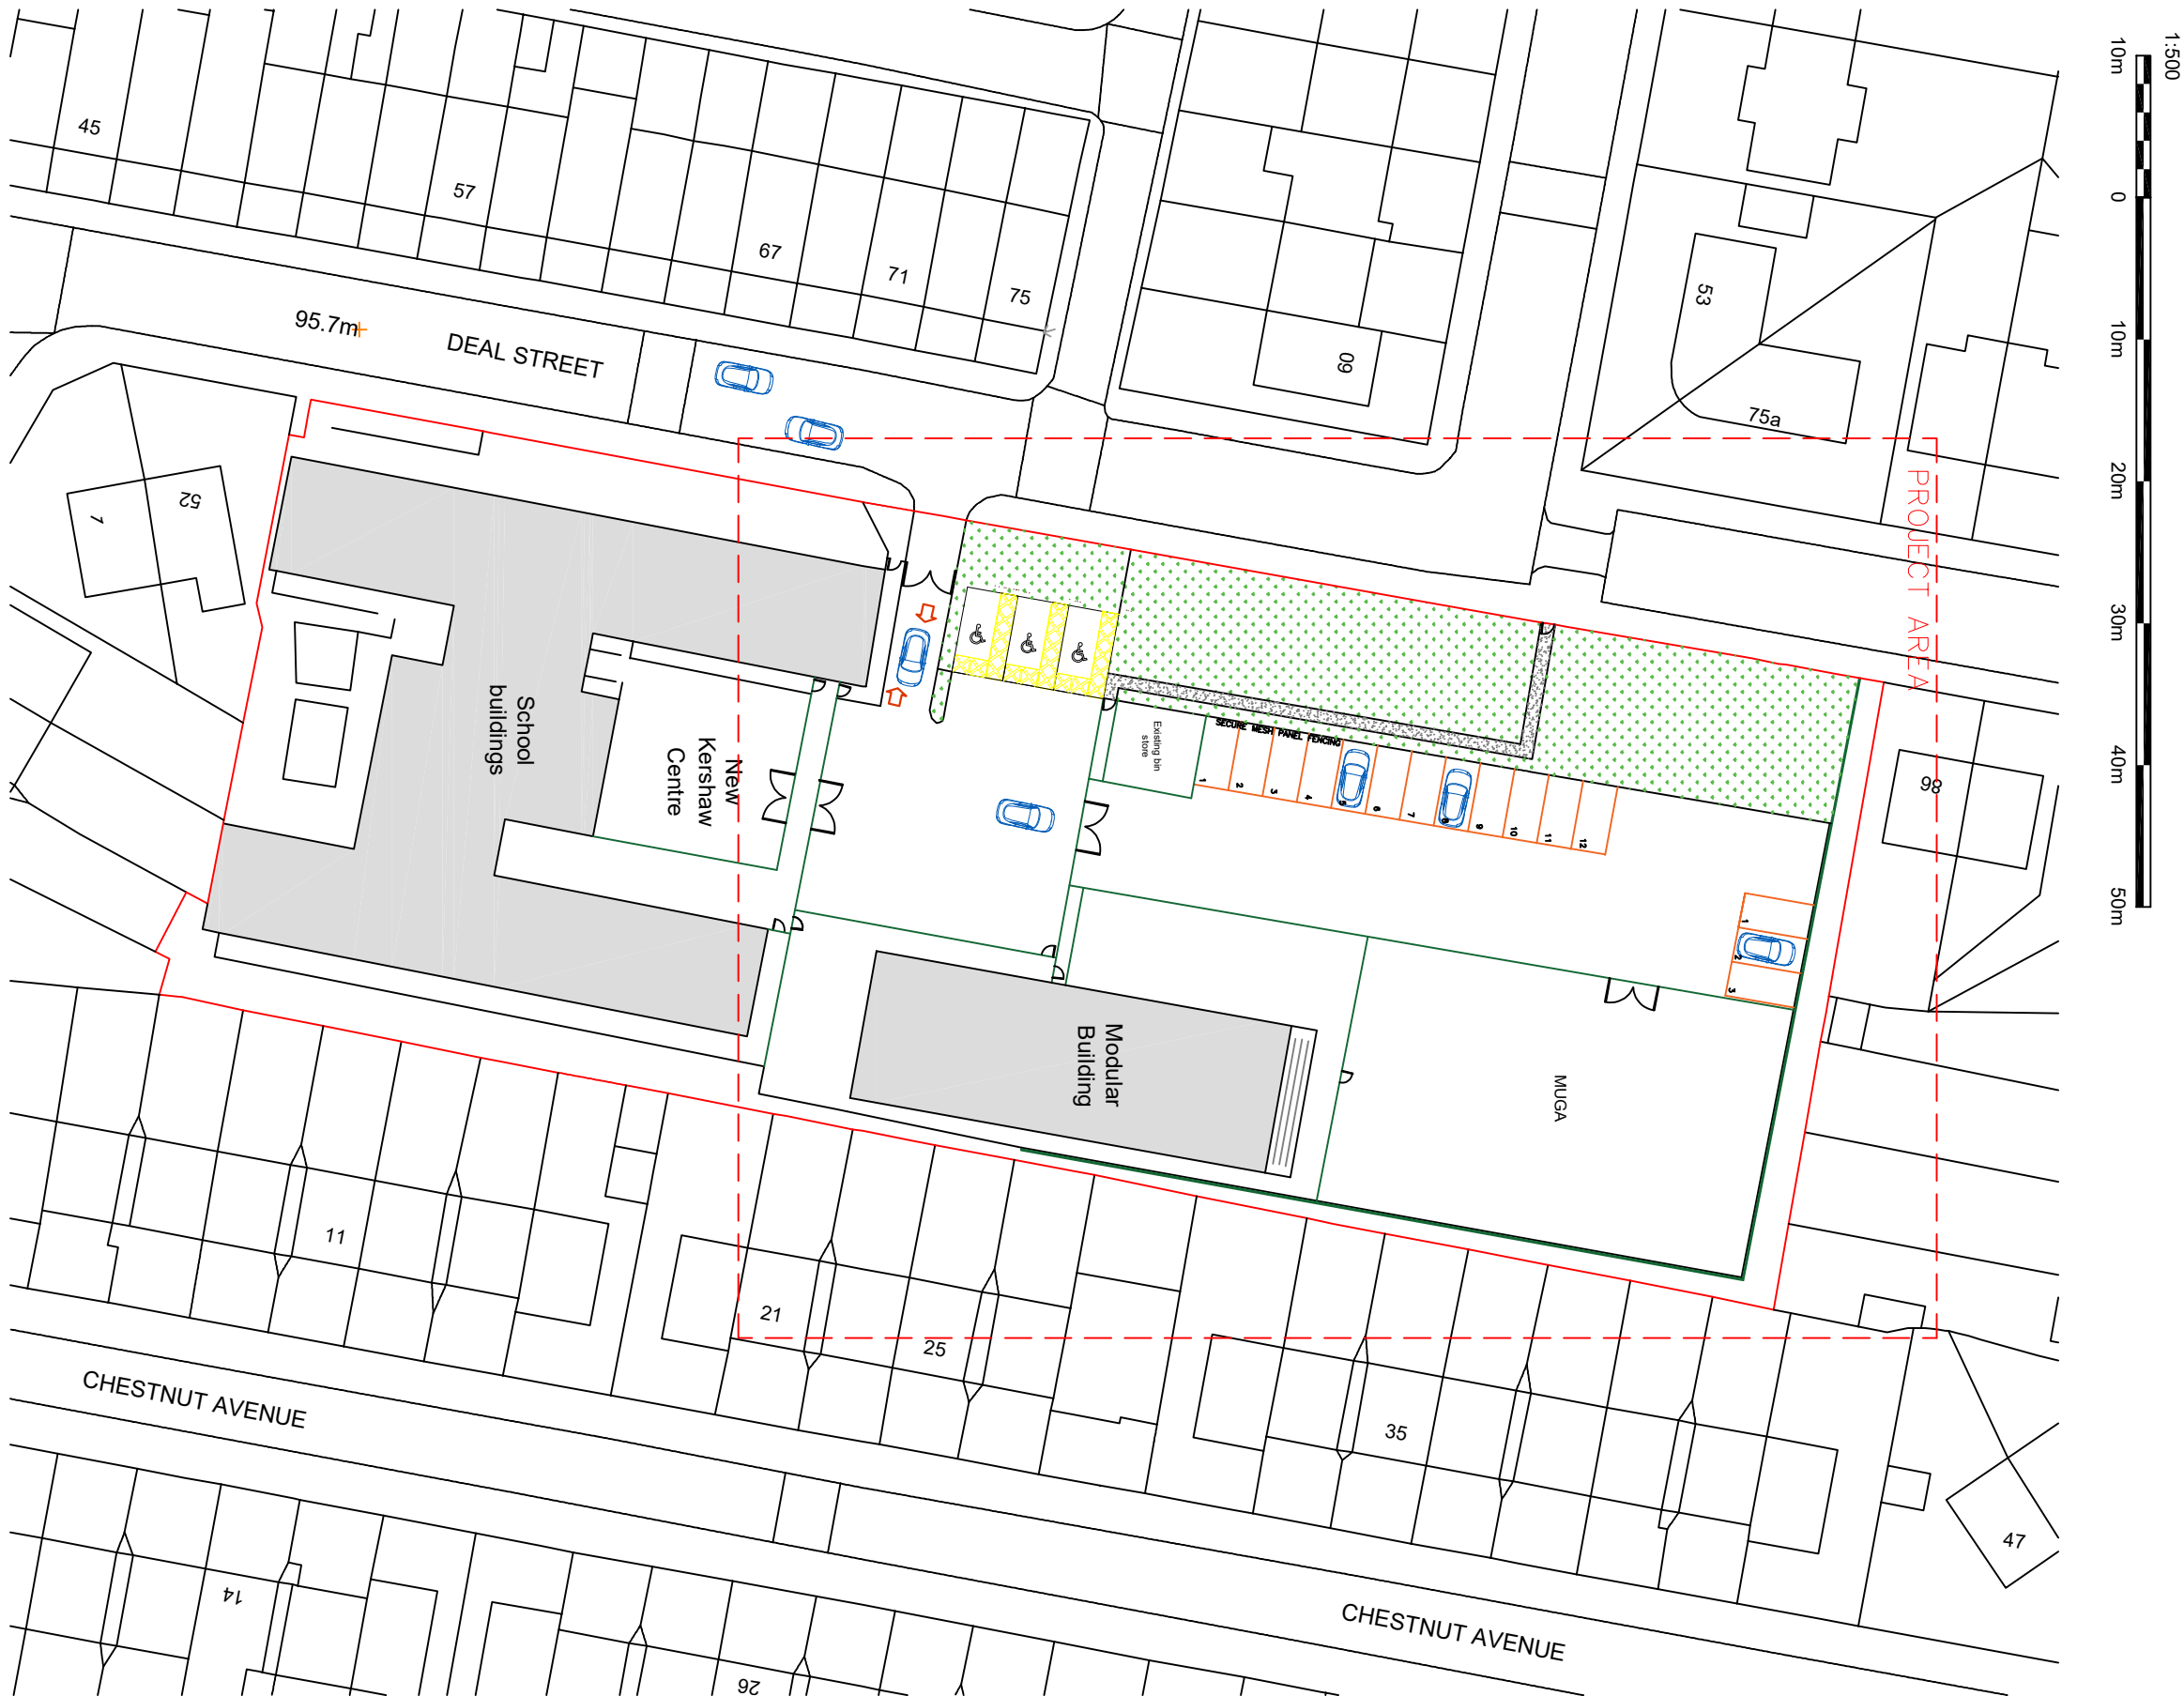

1 EXISTING SITE LAYOUT

Scale: 1:500



1. EXISTING GRASS BANK



2. EXISTING PUPIL PATH



3. EXISTING FENCING




4. DEAL STREET SCENE




2 EXISTING PROJECT AREA

Scale: 1:200

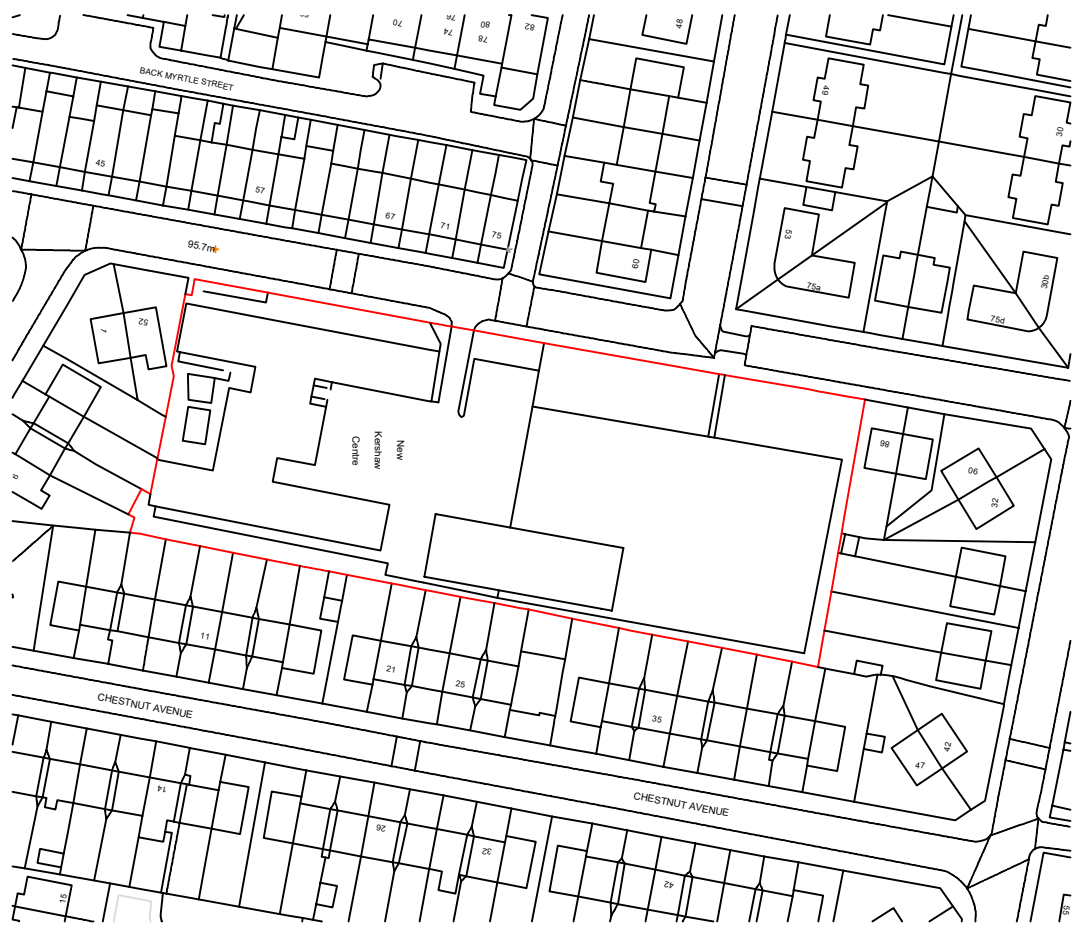

3 LOCATION PLAN

Scale: 1:1250

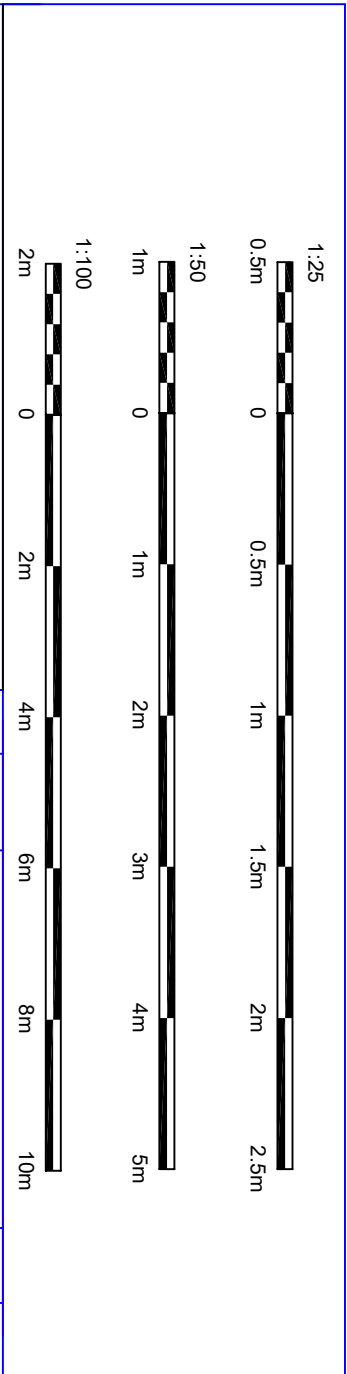

CLIENT: OAK LEARNING PARTNERSHIP		SCALE: AS SHOWN @ A1	
PROJECT: New Kershaw centre, 54 Deal street, BL9 7PZ		DATE: JAN' 2026	
VEHICULAR ACCESS		DRAWN BY:	
		DWG No: 001	
		REVISION: A	



www.kdbservicesltd.com