


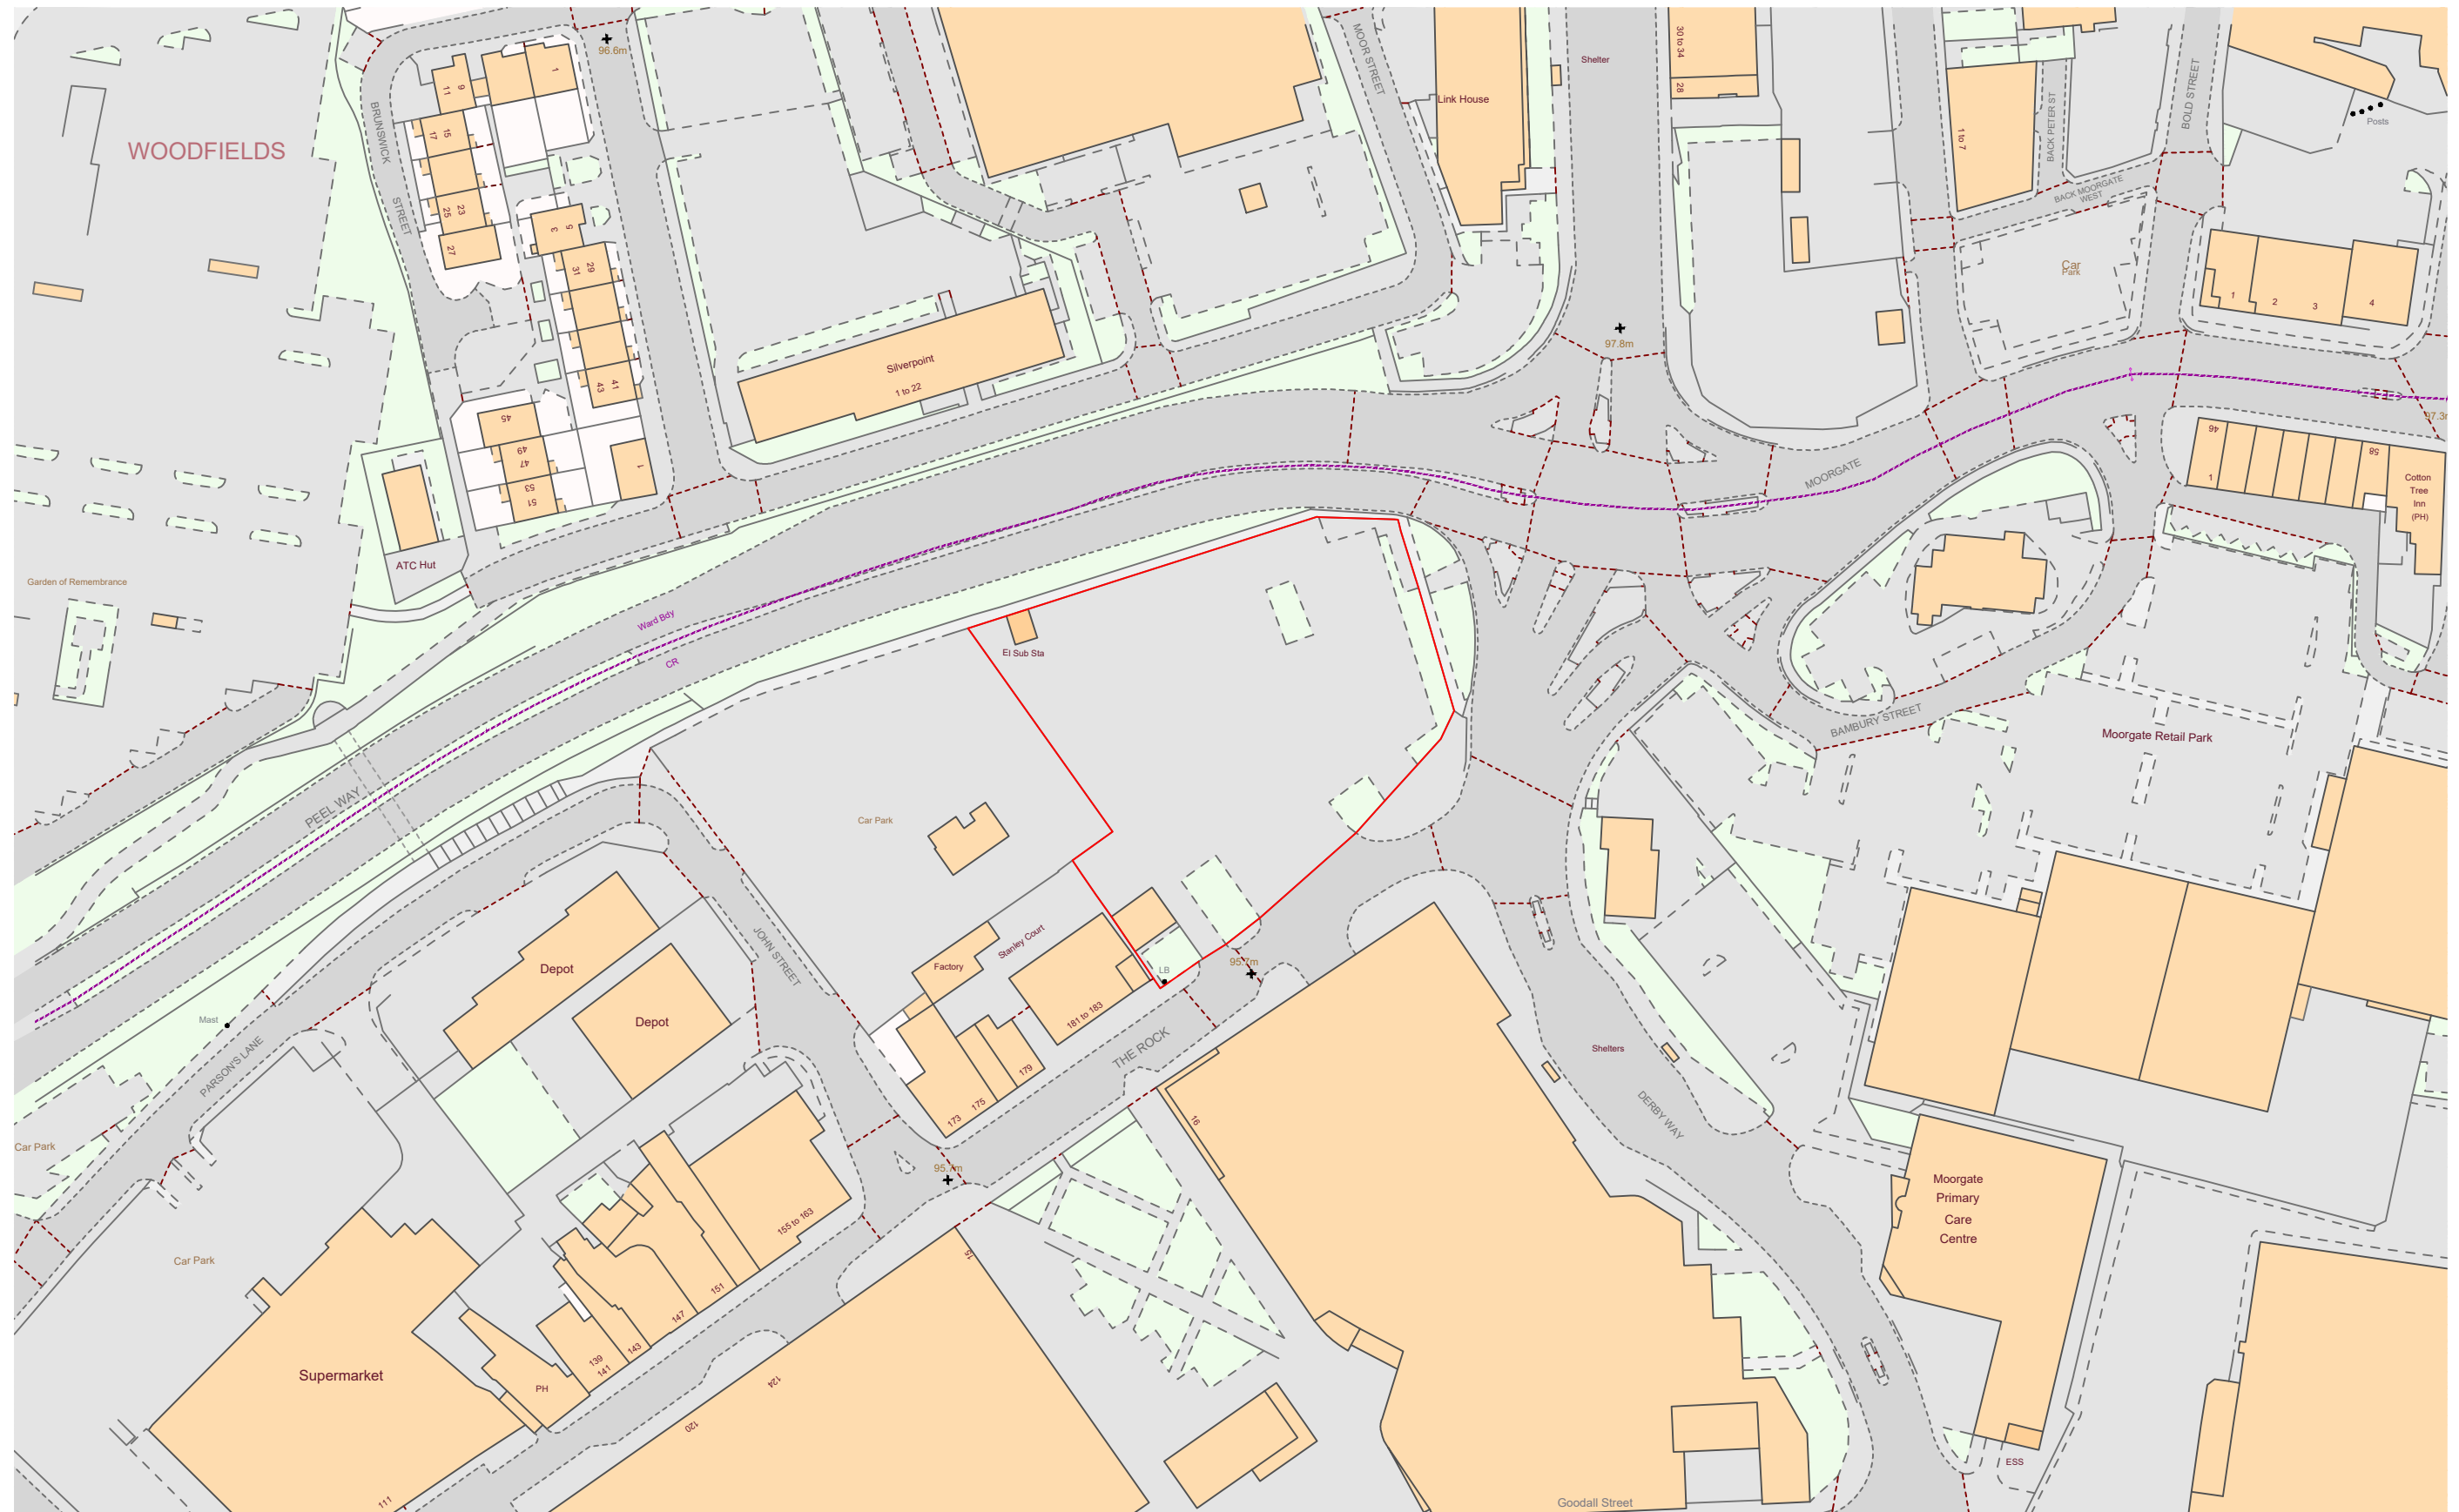

Location Plan 1:1250

NOTES

- NOTES**
1. This drawing and the copyrights and patents herein are the designers property and may be used or reproduced only on contract.
 2. Contractors and sub contractors must check and agree all dimensions before preparing shop drawings or commencing work on site.
 3. Contractors are responsible for informing the Designer of any discrepancy discovered in this drawing or between this drawing and any other related documents issued in respect of the work. If the discrepancy is not to be used for the work, the contractor must ask the Designer for clarification. On no account must the contractor scale off this drawing.
 4. The Designer does not accept any liability for errors or omissions in this drawing.
 5. If no site investigation has been carried out prior to commencement of works, Contractor to make trial holes to test suitability of ground for proposed foundations.
 6. All work must be carried out in accordance with the current Building Regulations, Codes of Practice and British Standards. If any doubt exists the contractor must ask for clarification.
 7. All references refer to accompanying specification.
- Domestic and commercial projects are refundable to the HSE under CD20 2015 if the construction work is scheduled to:**
- a) Last longer than 30 working days and have more than 20 construction workers simultaneously at any point in the project, or
 - b) Exceed 500 person days

Drawing Title:

Location Plan

Site Address:

Former Bury Fire Station,
Bury,
BL9 0NJ

A3

SCALE	DATE	JOB NO	DRG NO
N/a	Oct 25	1614	100

11 Woodvale Crescent, Bingley
West Yorkshire, BD16 4AJ
Tel - 01274 317002
e.mail - michael@madp.co.uk
web: madp.co.uk

11 Woodvale Crescent, Bingley
West Yorkshire, BD16 4AJ
Tel - 01274 317002
e.mail : michael@madp.co.uk
web: madp.co.uk

Tel - 01274 317002
e.mail : michael@madp.co.uk
web: madp.co.uk

M A
D P