



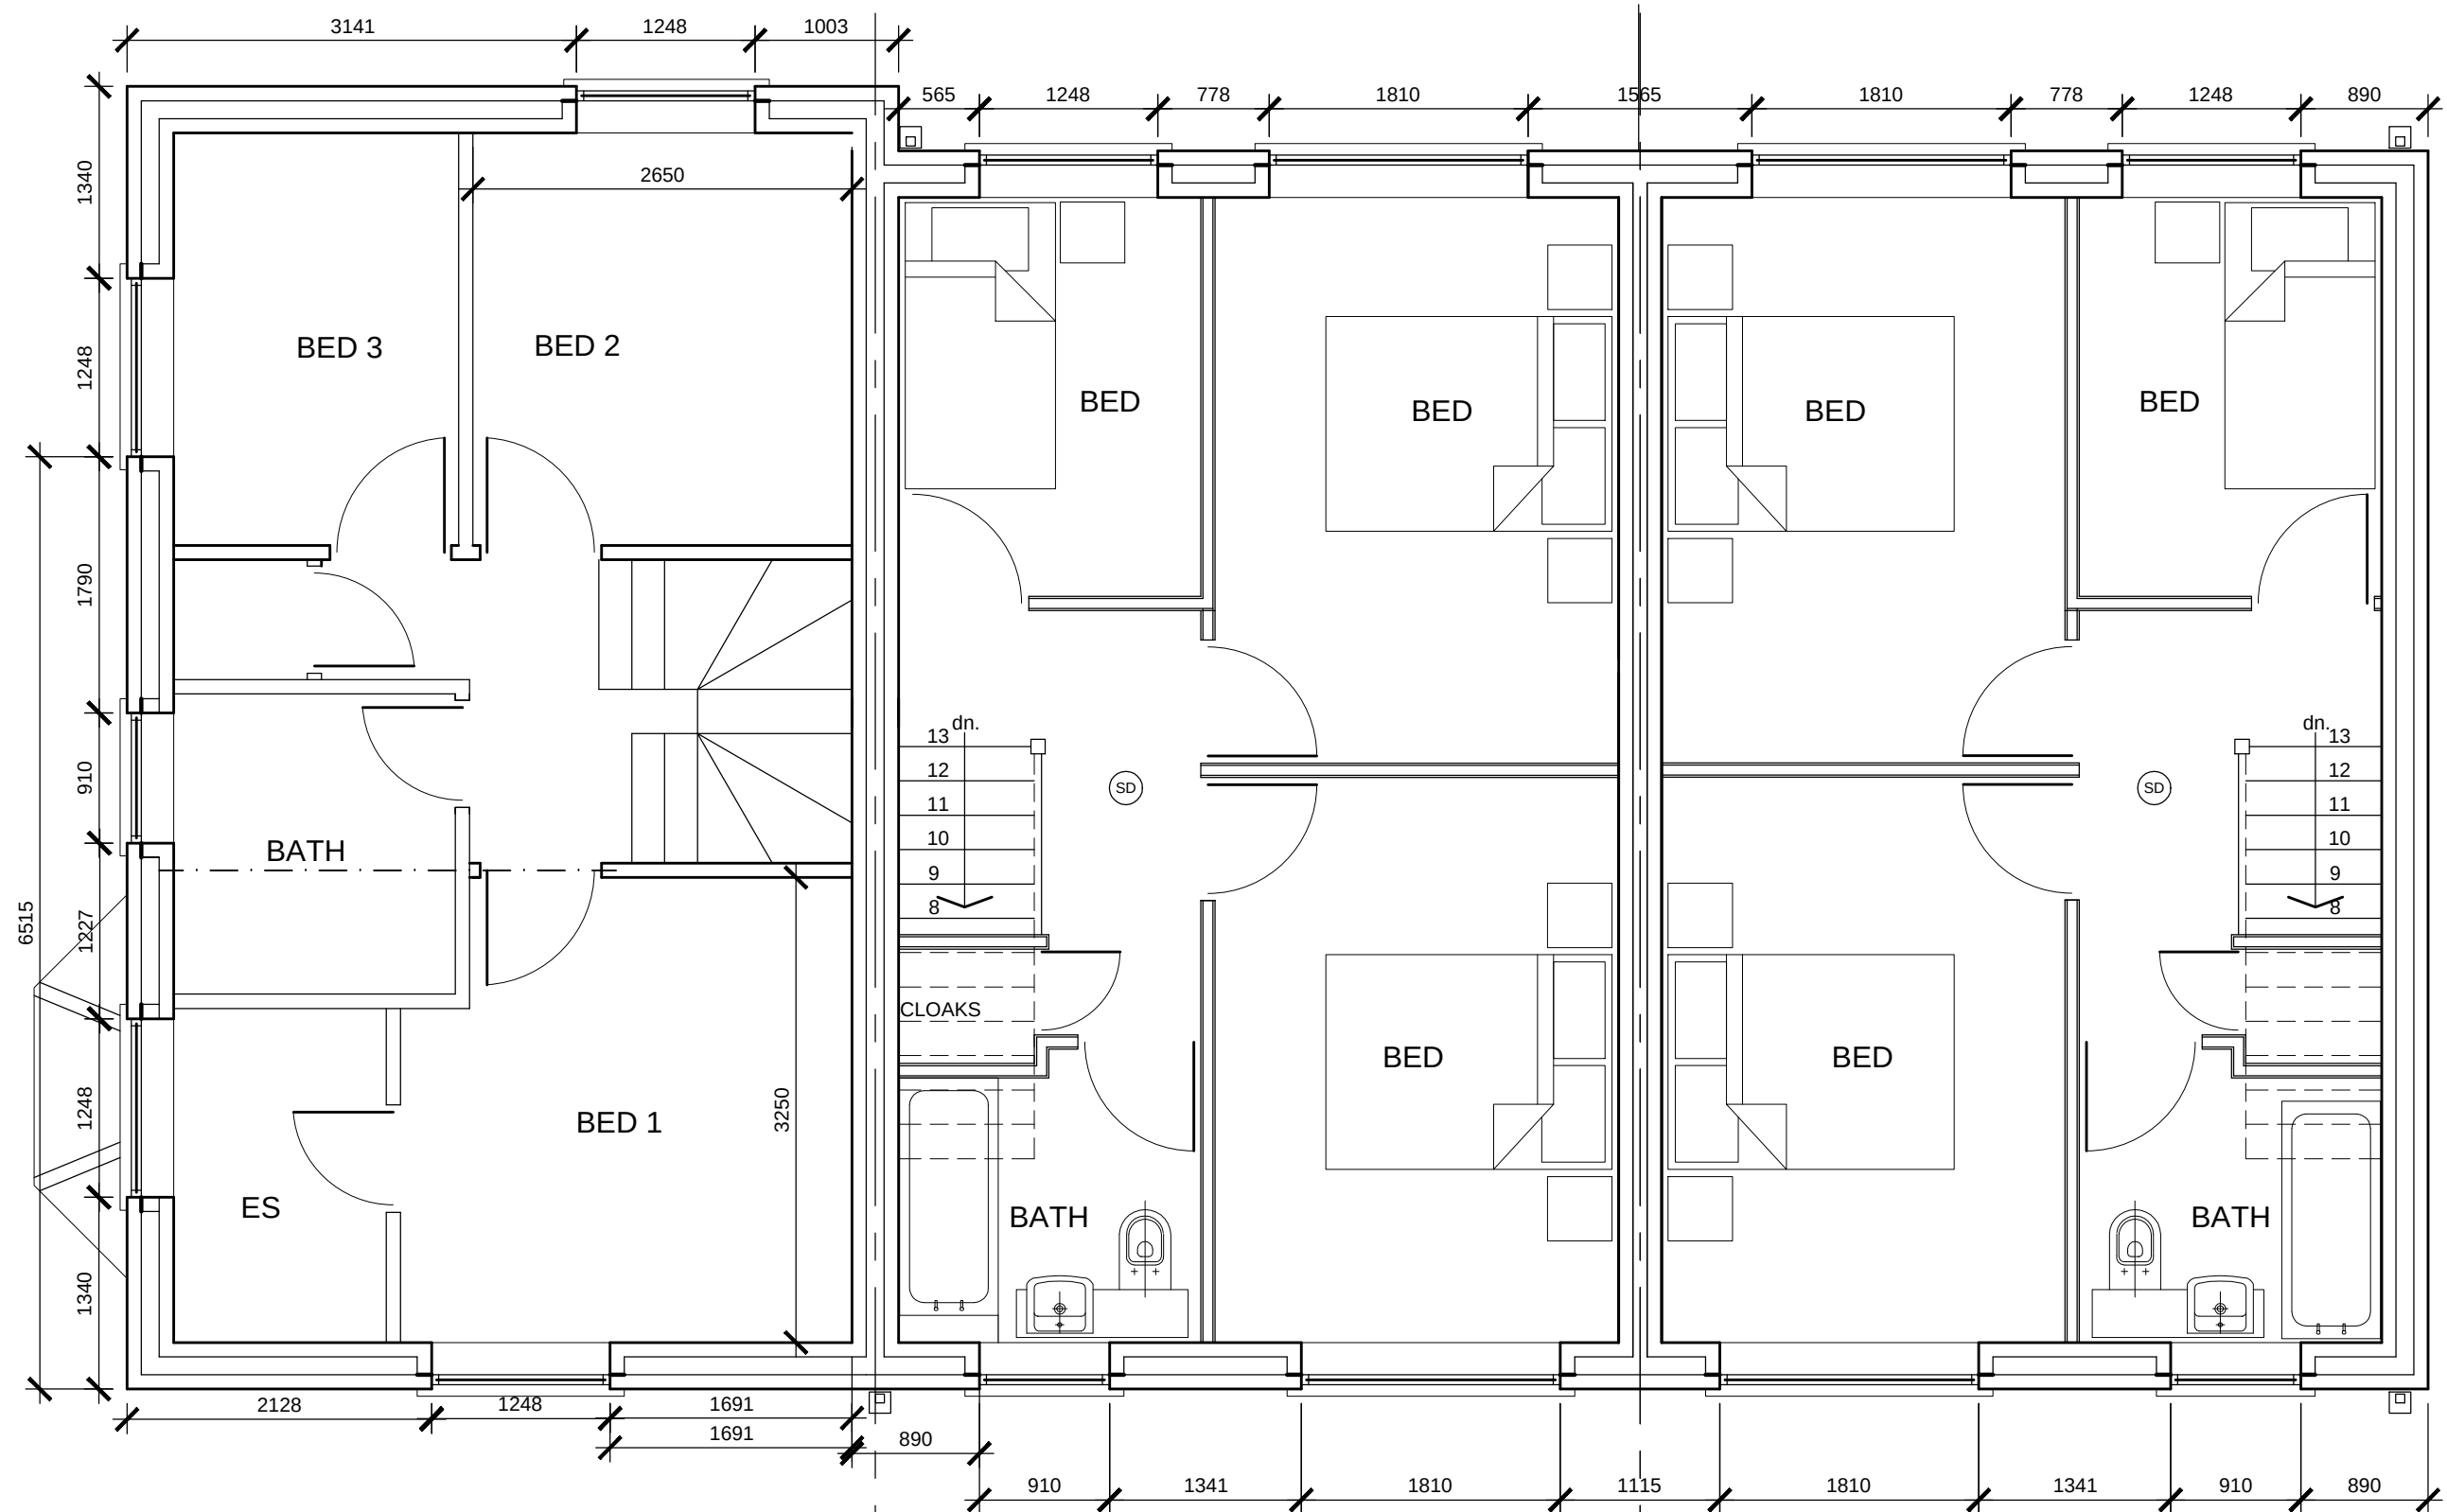

PROPOSED 1st.F. PLAN

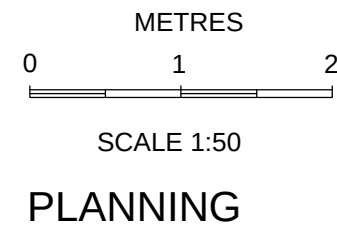

A	20-11-21	Houses amended to 2 storey, windows amended							
REV	DATE	AMENDMENTS		INT	REV	DATE	AMENDMENTS		INT
Harry Jackson Surveyors Limited					PROJECT 5 No. NEW DWELLINGS				
Unit 4A Farnworth Park Industrial Estate Wellington Street, Farnworth, Bolton BL4 7BY Tel: 01204 701740 Mobile: 07931 321879					TITLE PROPOSED F.F. PLANS (3BLK.)				
CLIENT		Mr Fergus Park LGC Properties			DRAWING No.		07		REV A
ADDRESS		LAND BETWEEN FERN GROVE AND WOODGATE HILL RD. BURY			SCALES		1:50		DATE NOV. 2020
					DRAWN BY		BE		SHEET SIZE
					CHECKED BY		HJ		COPYRIGHT ©