
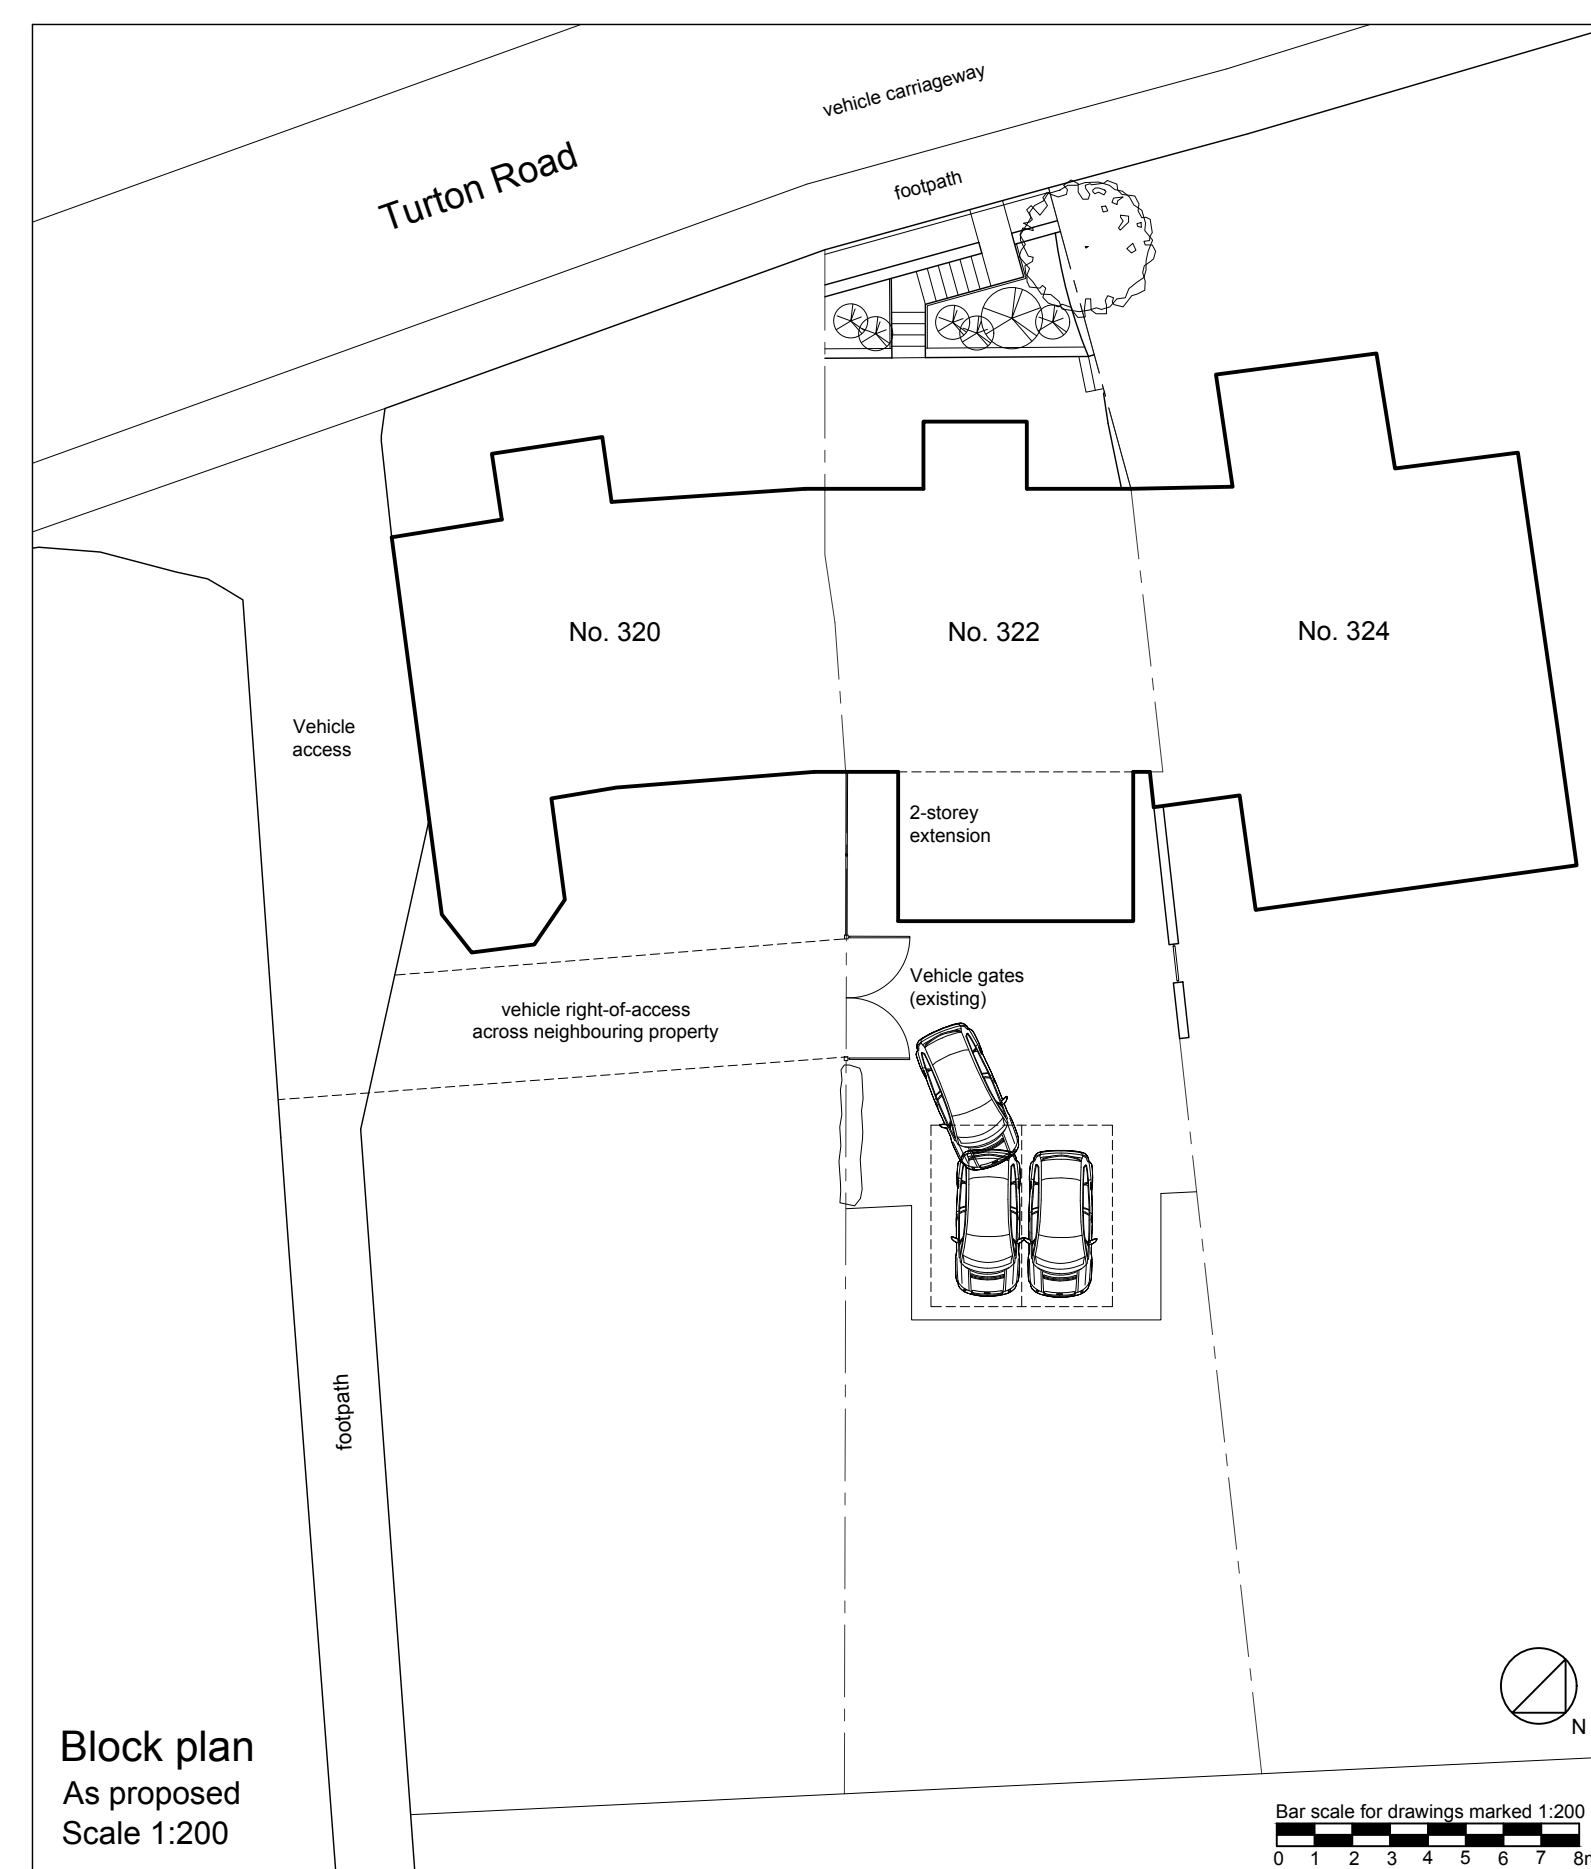
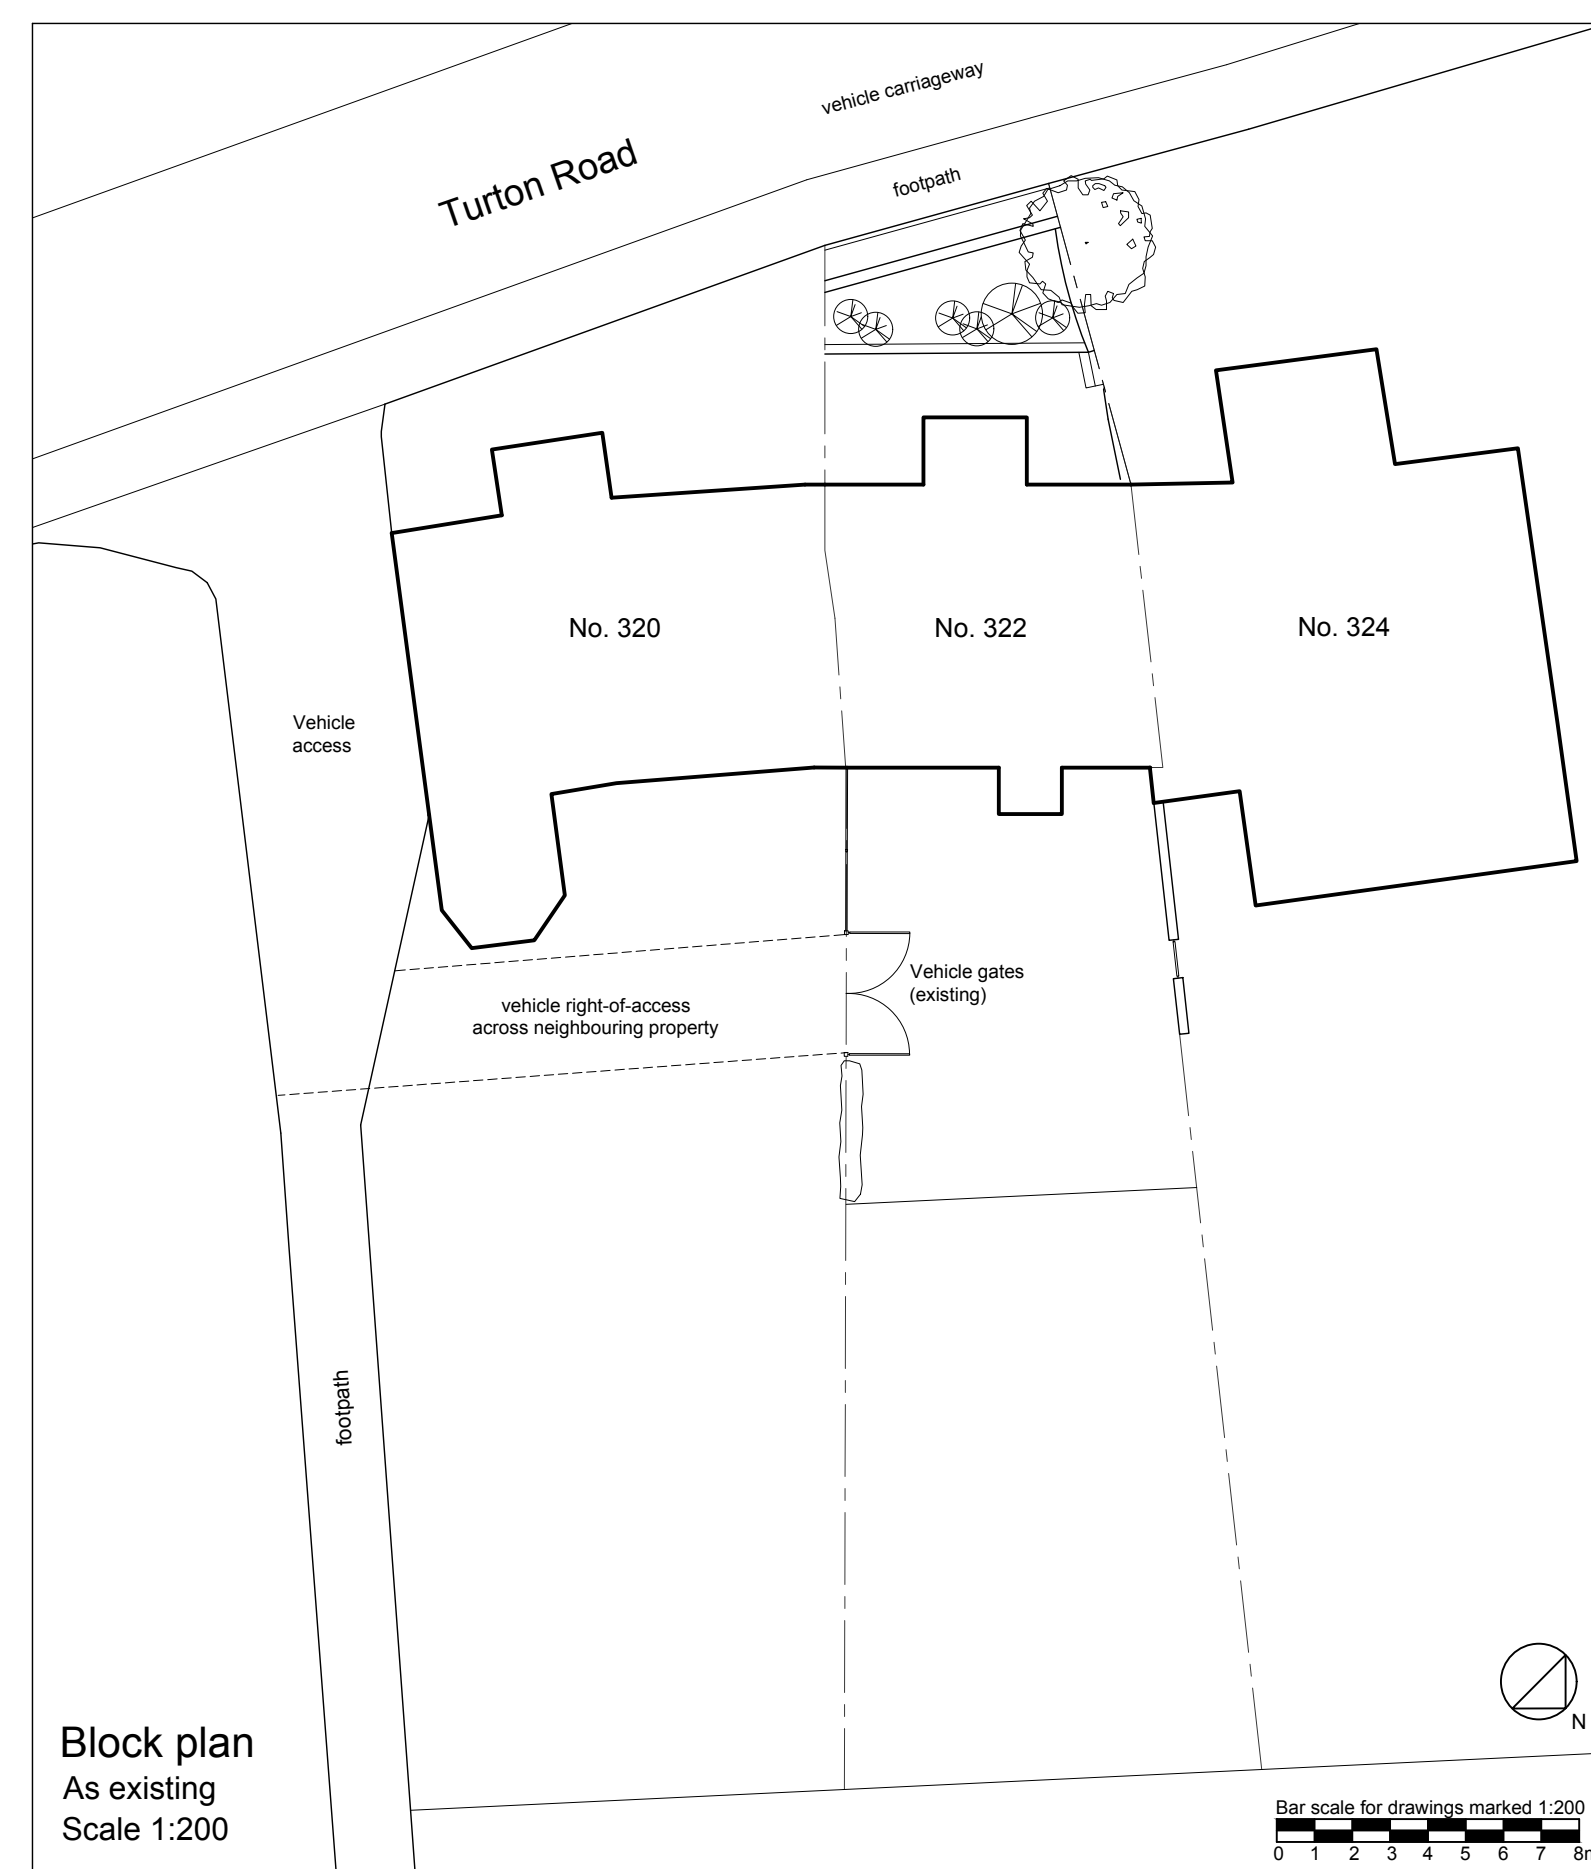
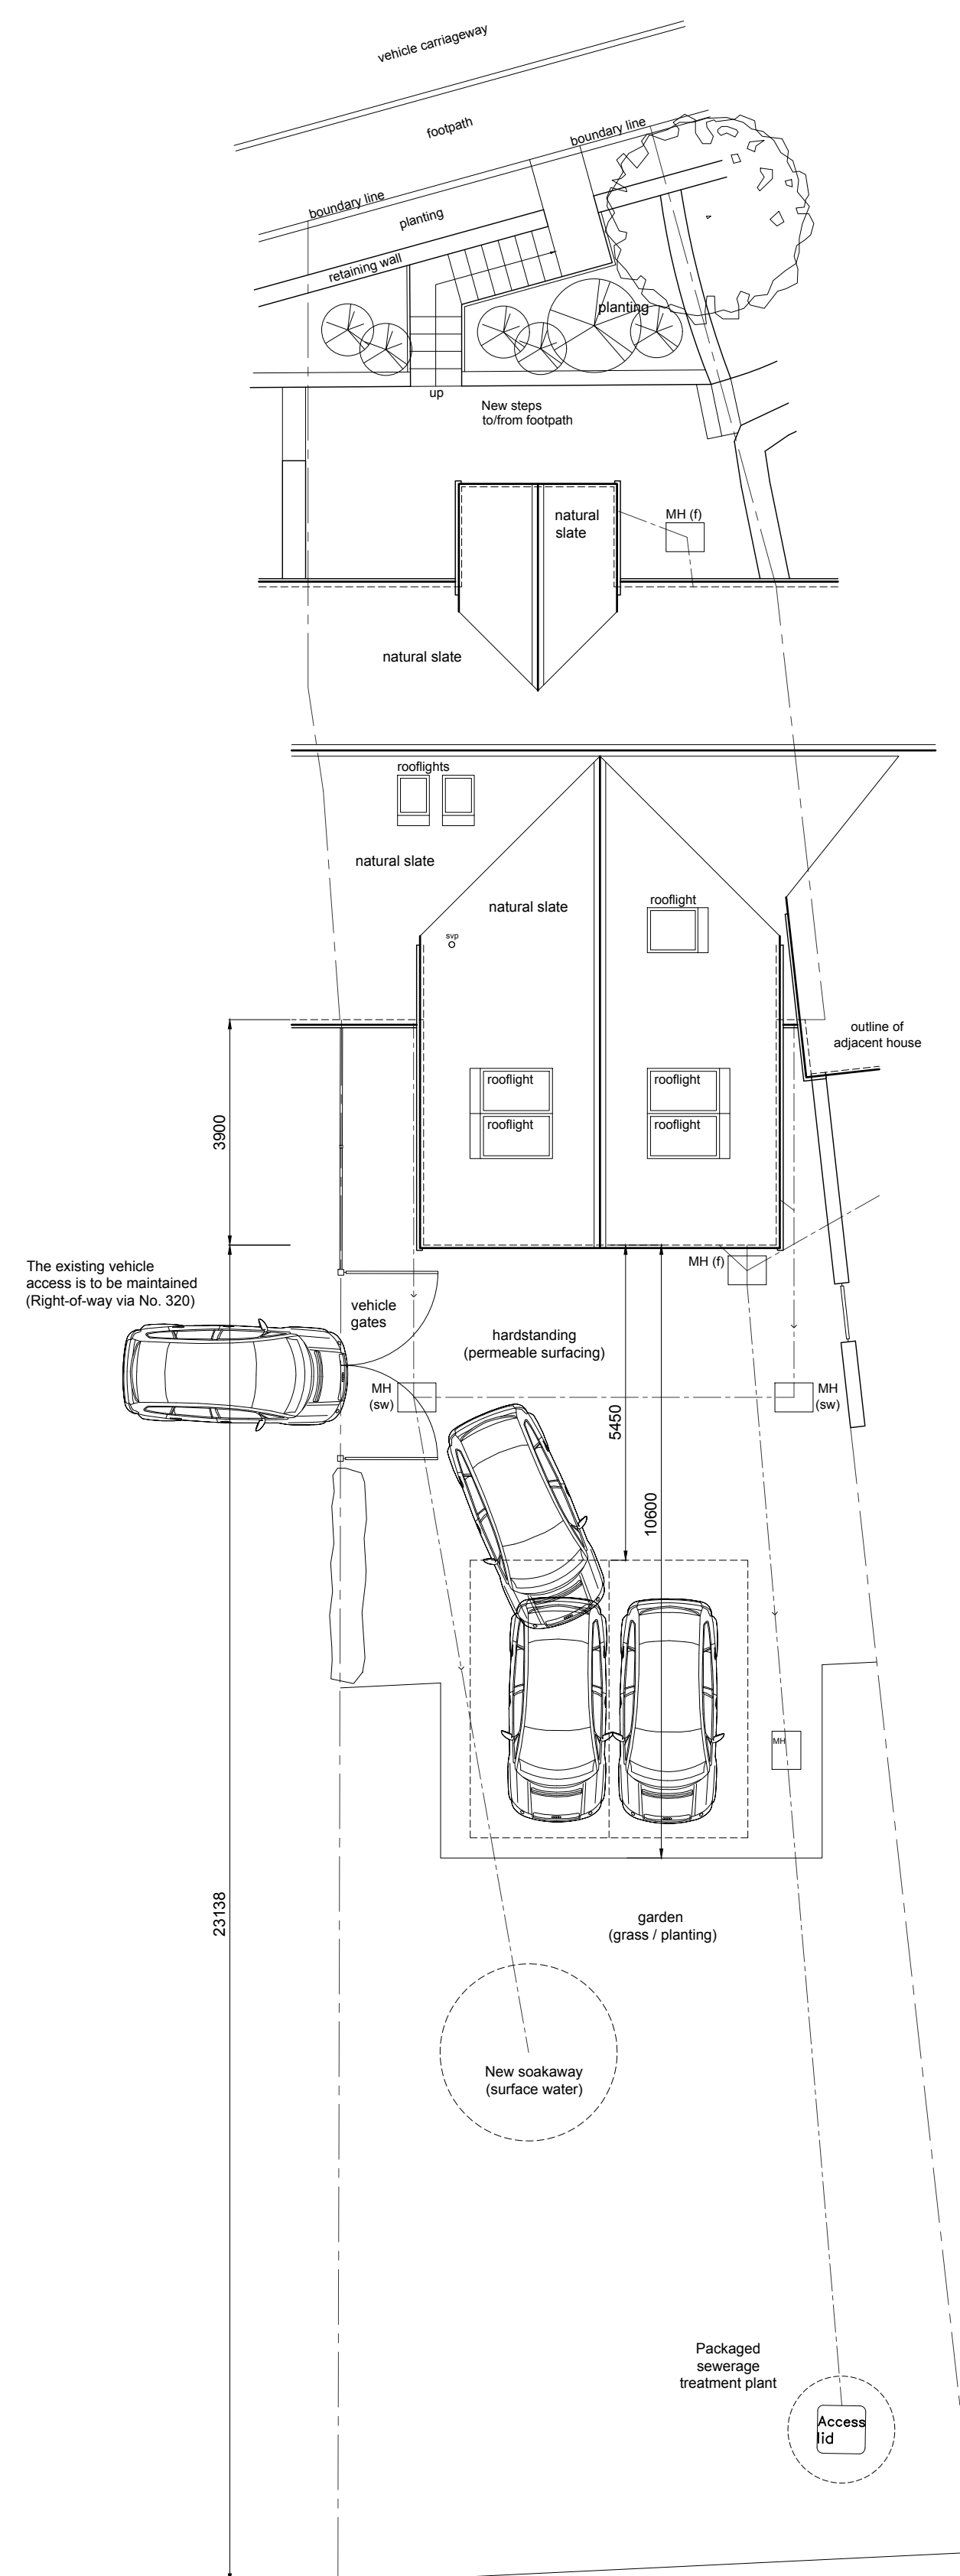
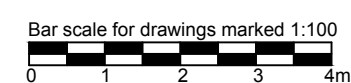
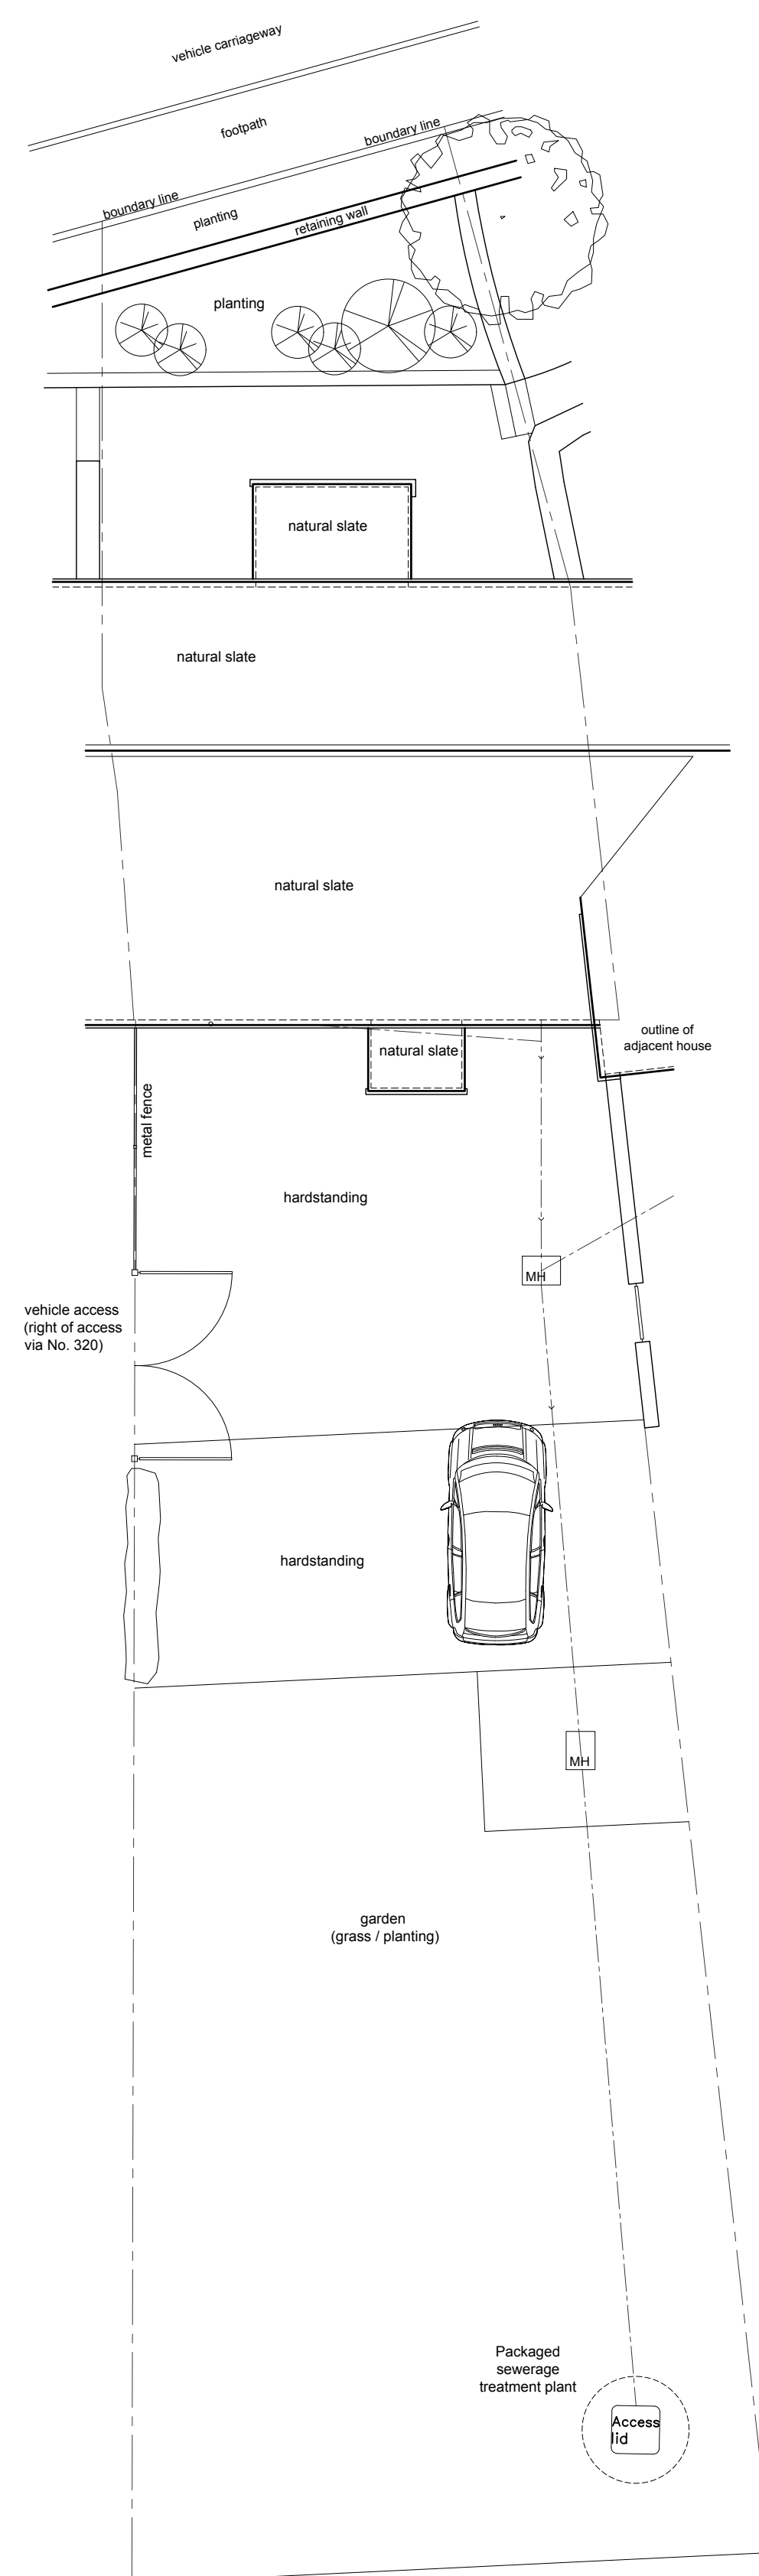


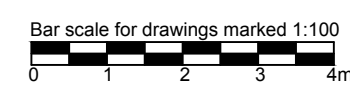

Alison Grant Architects Ltd owns the copyright to this drawing which must not be reproduced in whole or in part without prior written permission.
All dimensions to be checked on site prior to construction.

Purpose of issue	Rev	Date
Householder Planning Application	-	1 Nov 2021
Planning application amendment	A	22 Nov 2021
Planning application amendment	B	29 Dec 2021

Re
-
A
B

Date
1 Nov 2021
22 Nov 2021
29 Dec 2021

 Alison Grant architect		5 Northfri Hebden Bri HX7 7	
01422 847927 www.alisongrantarchitect.co.uk			
Client: J & H Turner			
Property: 322 Turton Road, Tottington BL8 3QG			
Project: Extension & alterations			
Title: Site & block plans			
Drawing: 214 01 10	Revision: B	Scale: 1:100 & 1:200 @A1	Date: Dec 2021