



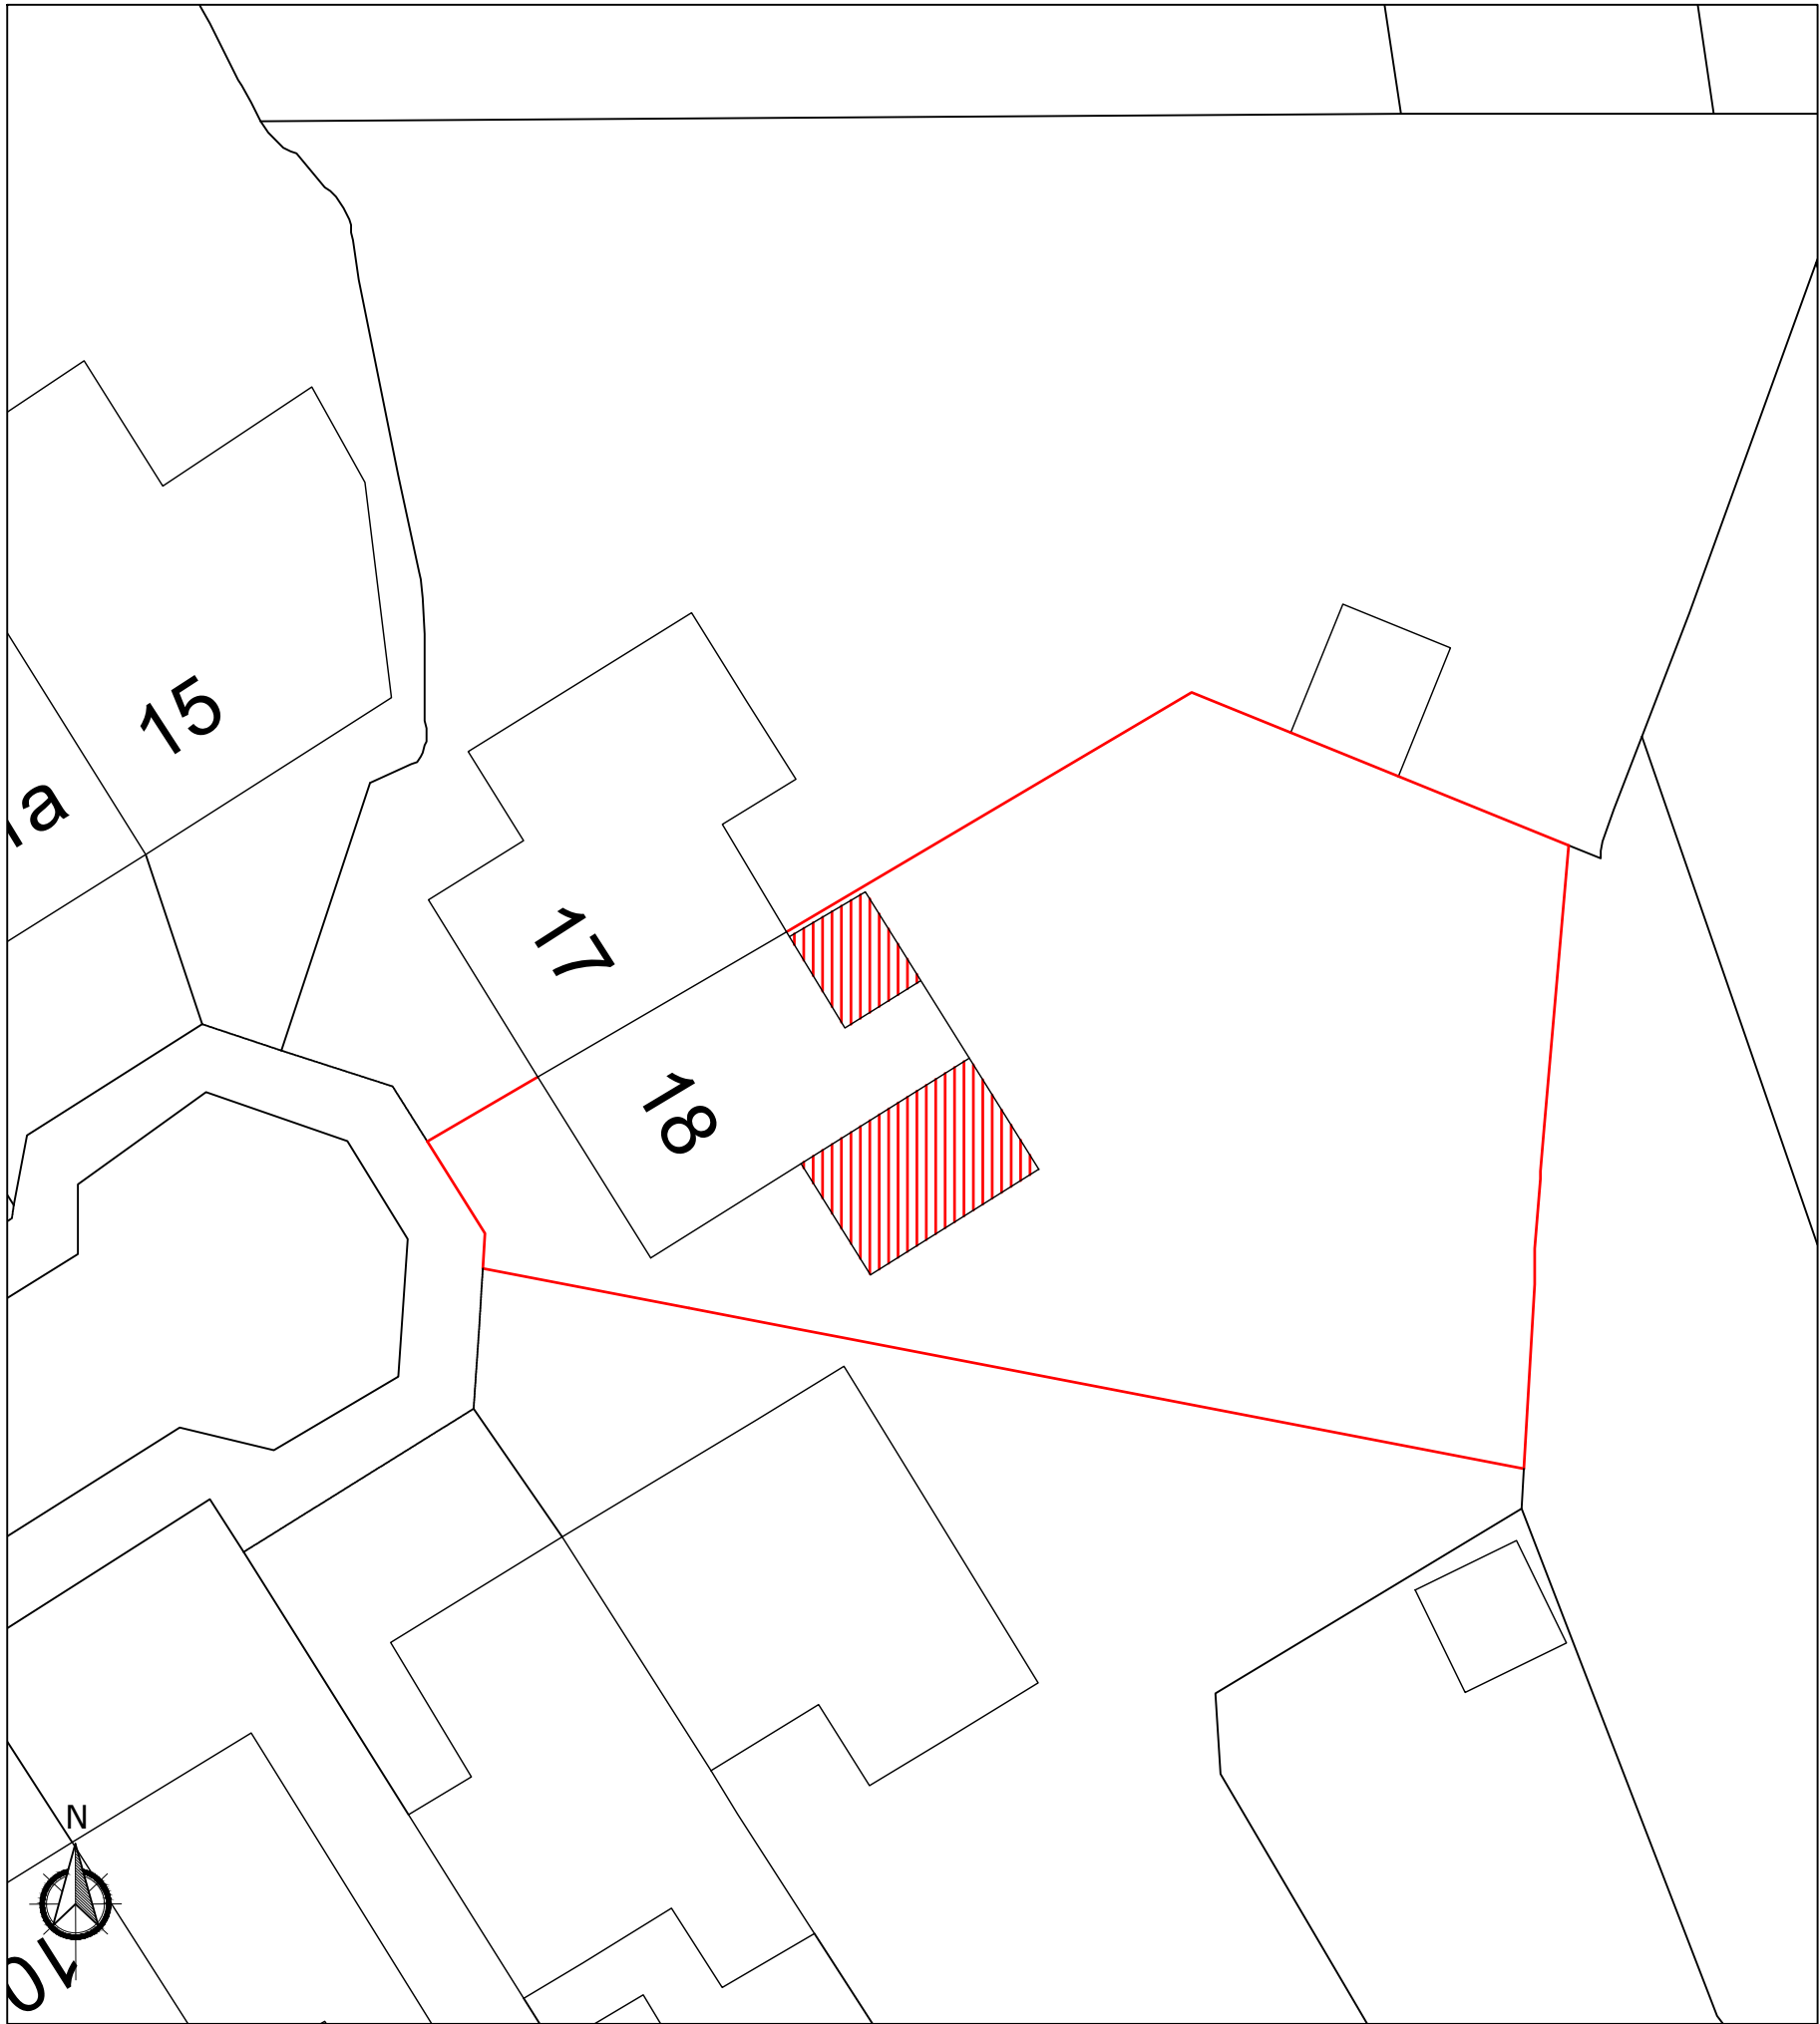

Block Plan 1:200

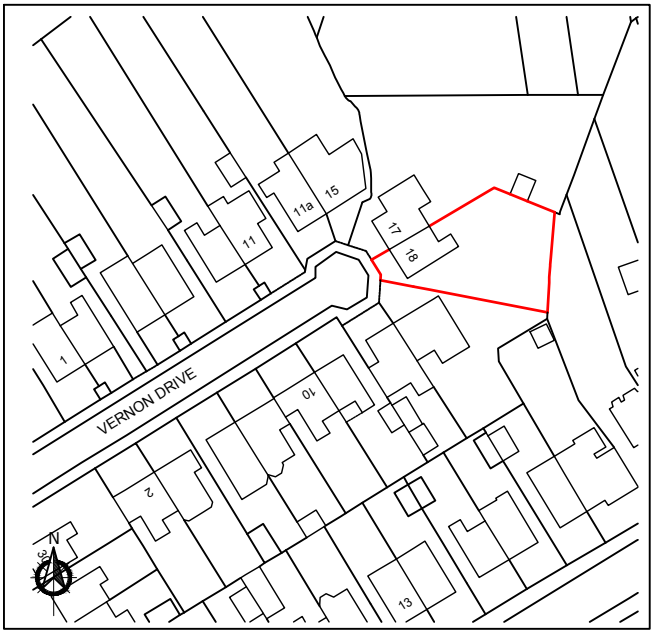

Location Plan 1:1250

LHG PROJECTS LTD Architectural Design & Surveying M: 07941 889 509 E: lhgprojects@gmail.com	
PROJECT 18 Vernon Drive, Prestwich	
DRAWING TITLE Location & Block Plan	
DATE 20/09/22	SCALE As indicated at A3
DRAWING NUMBER 1022.000	REVISION NO.