




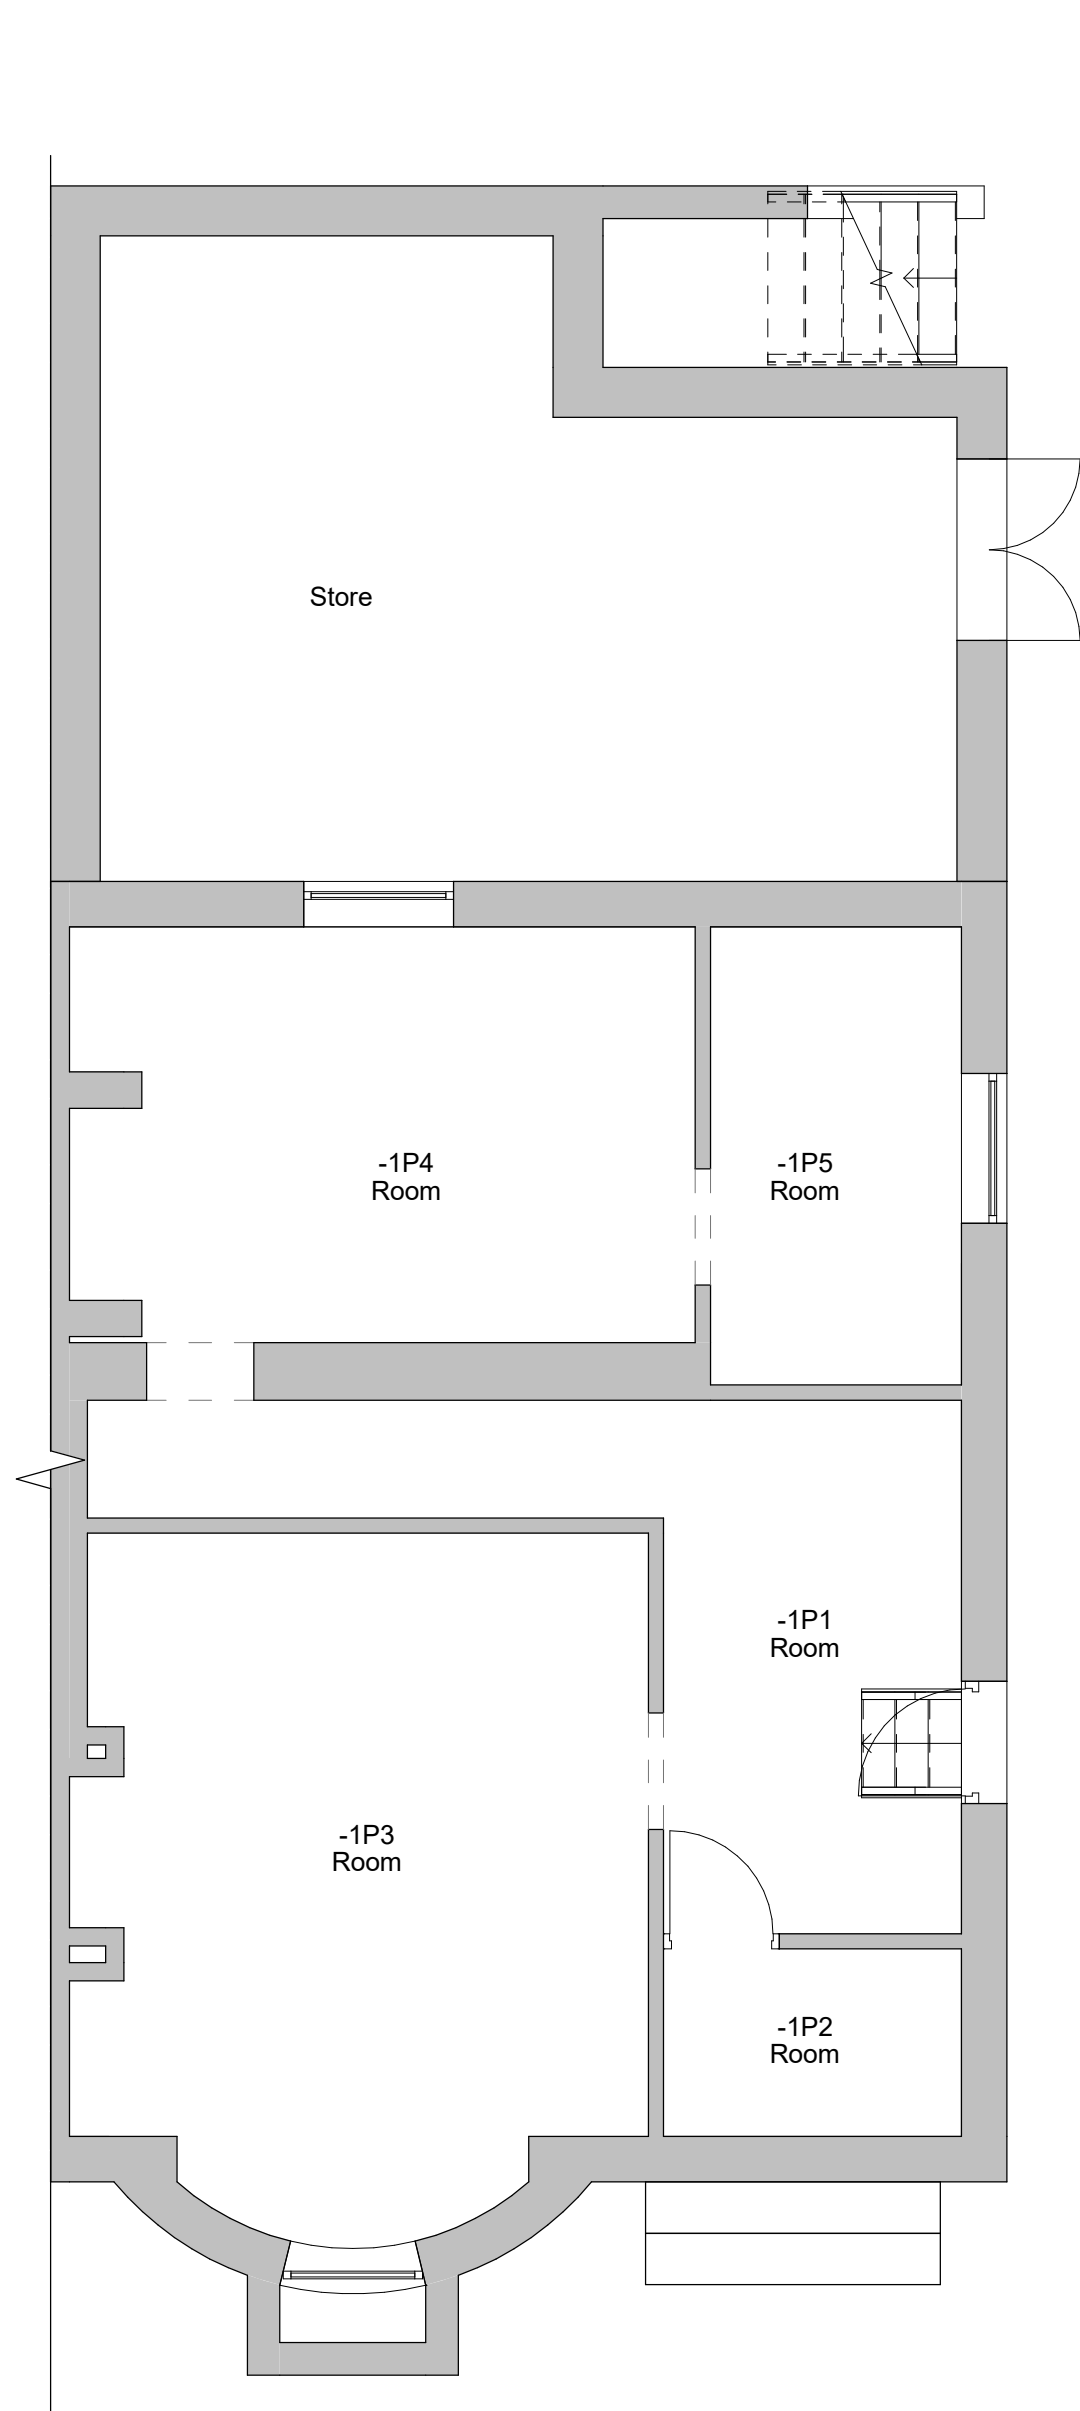


1 Level B1 - Proposed
1 : 50

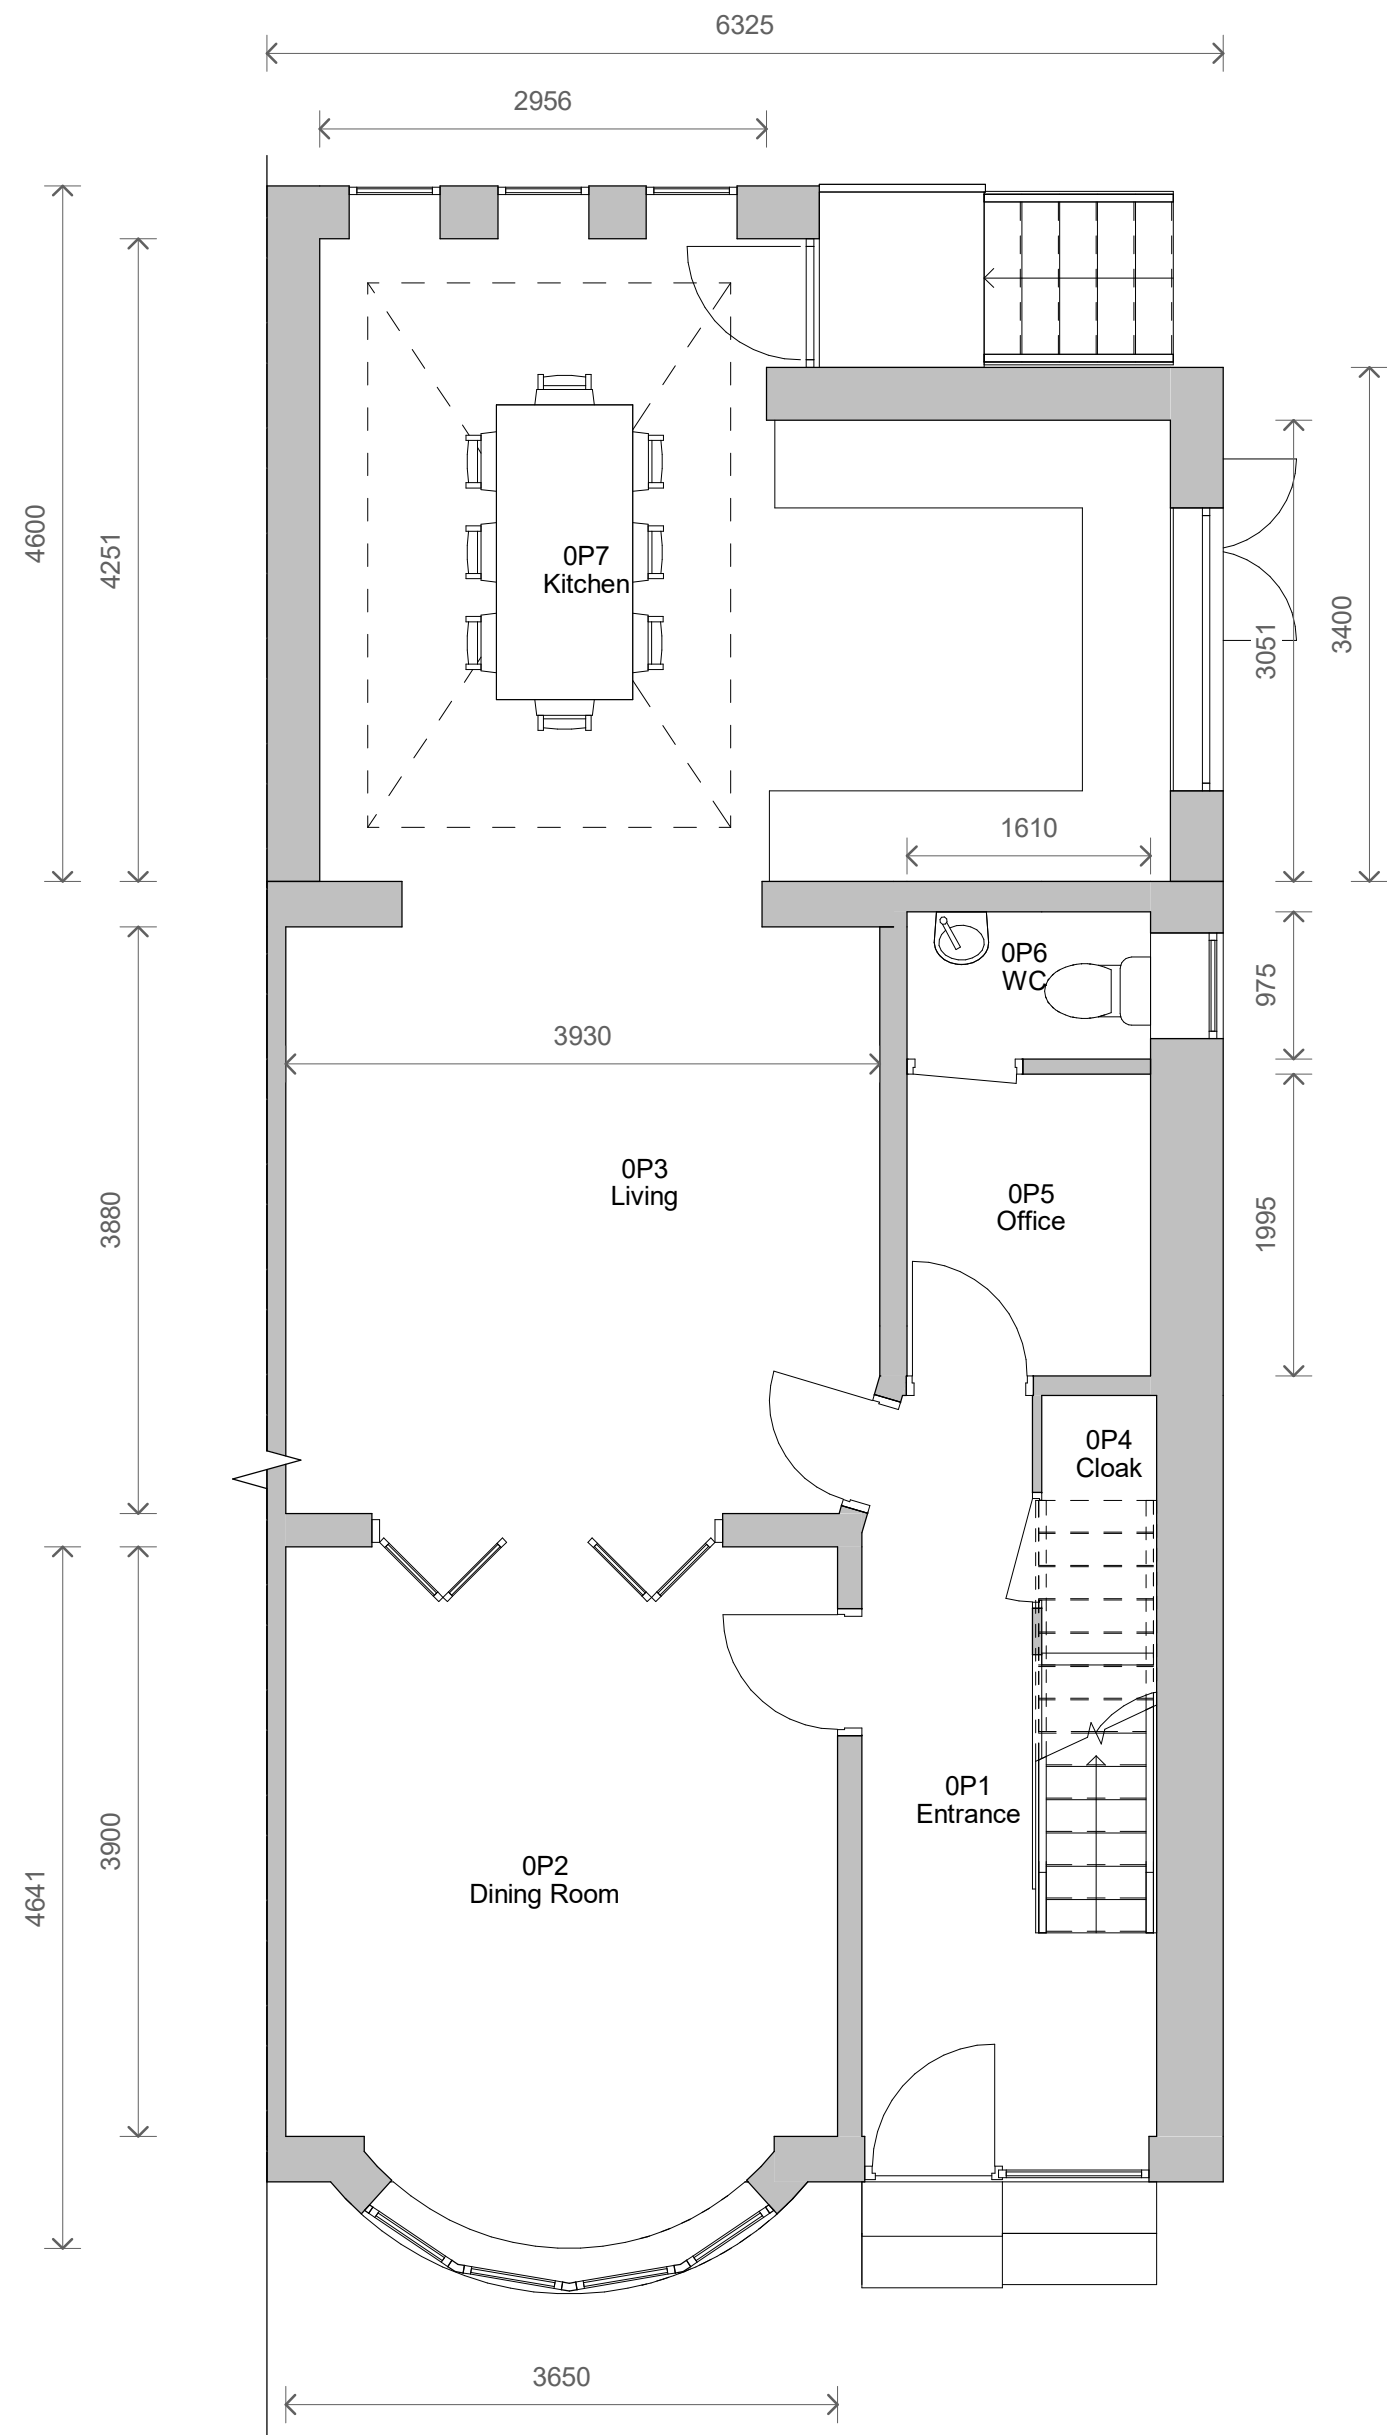

2 Level 0 - Proposed
1 : 50

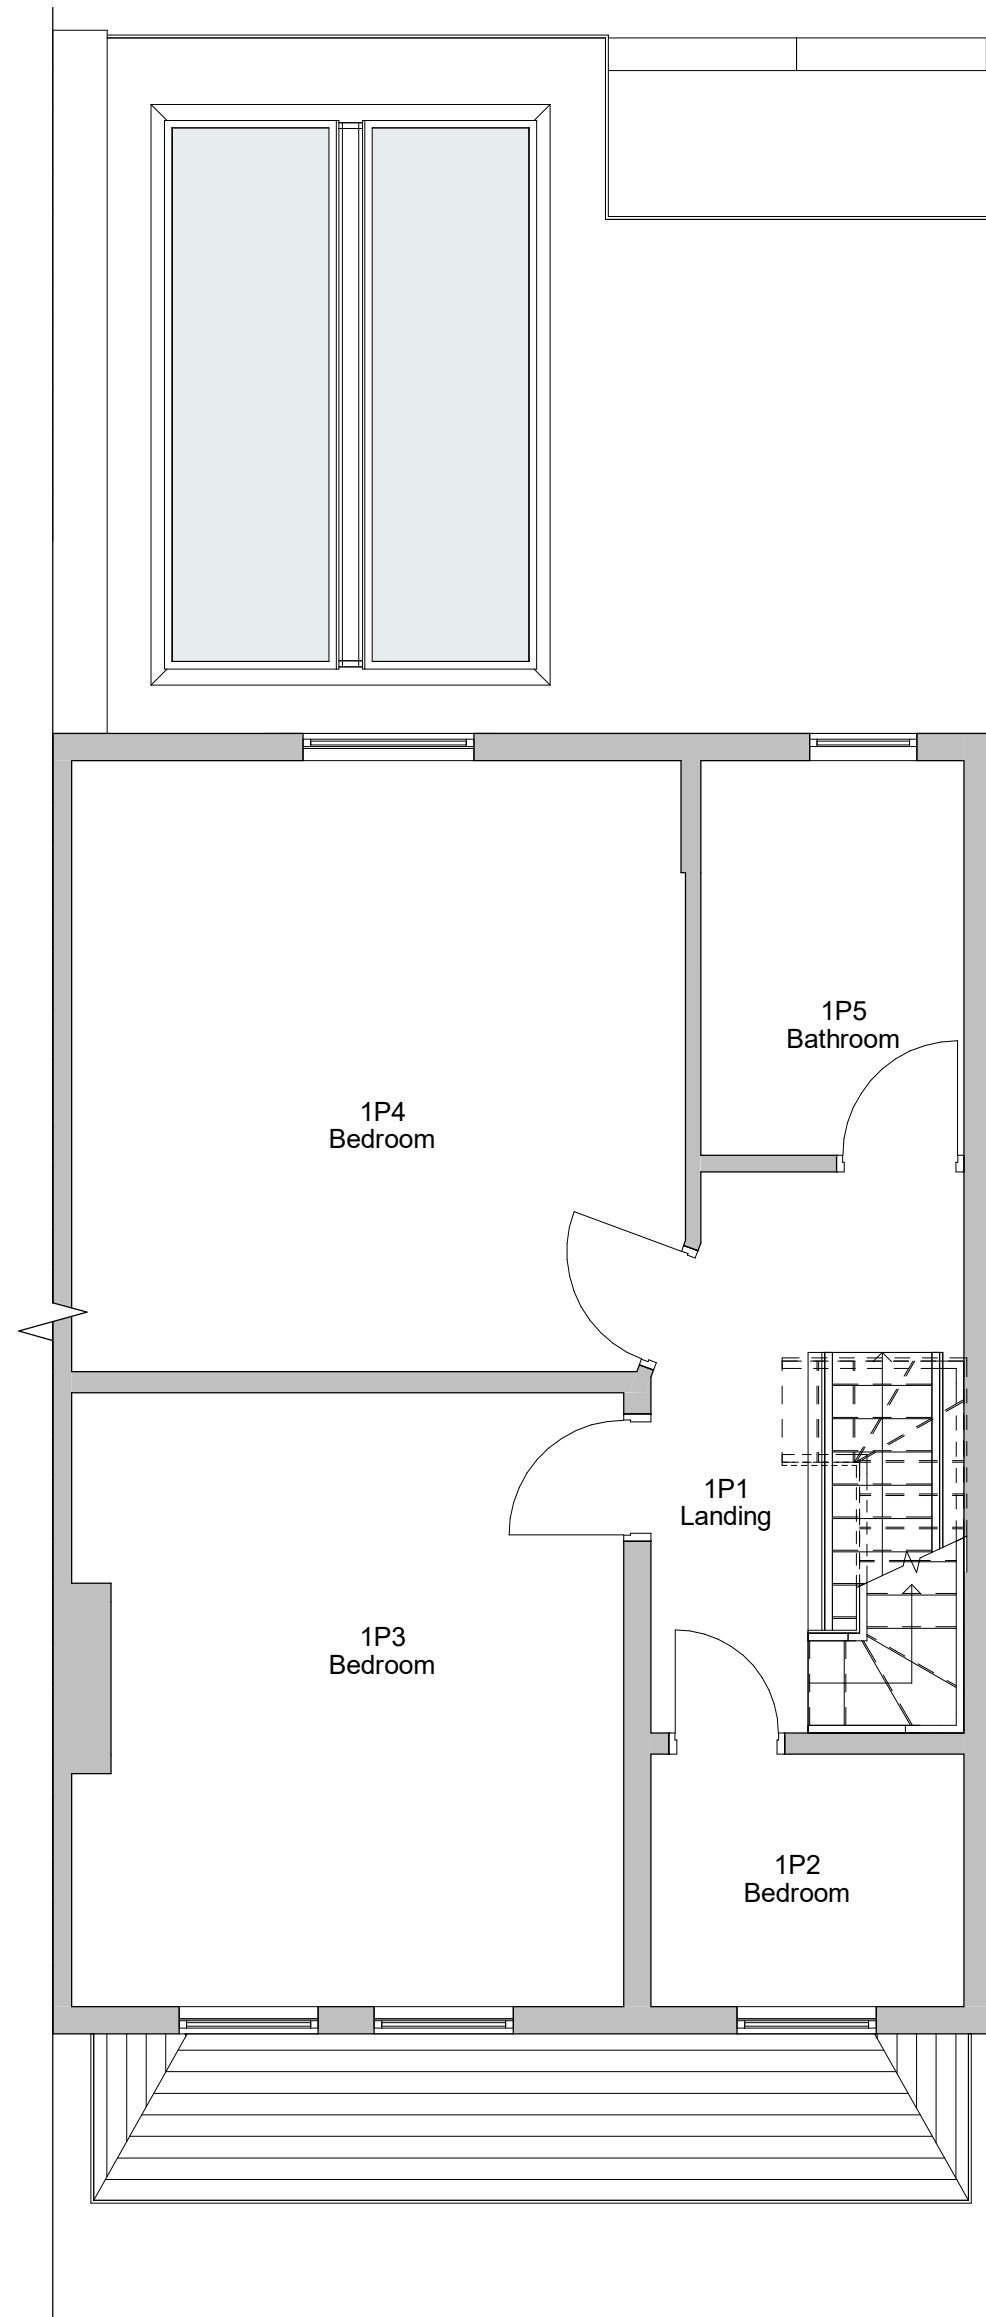


3 Level 1 - Proposed
1 : 50

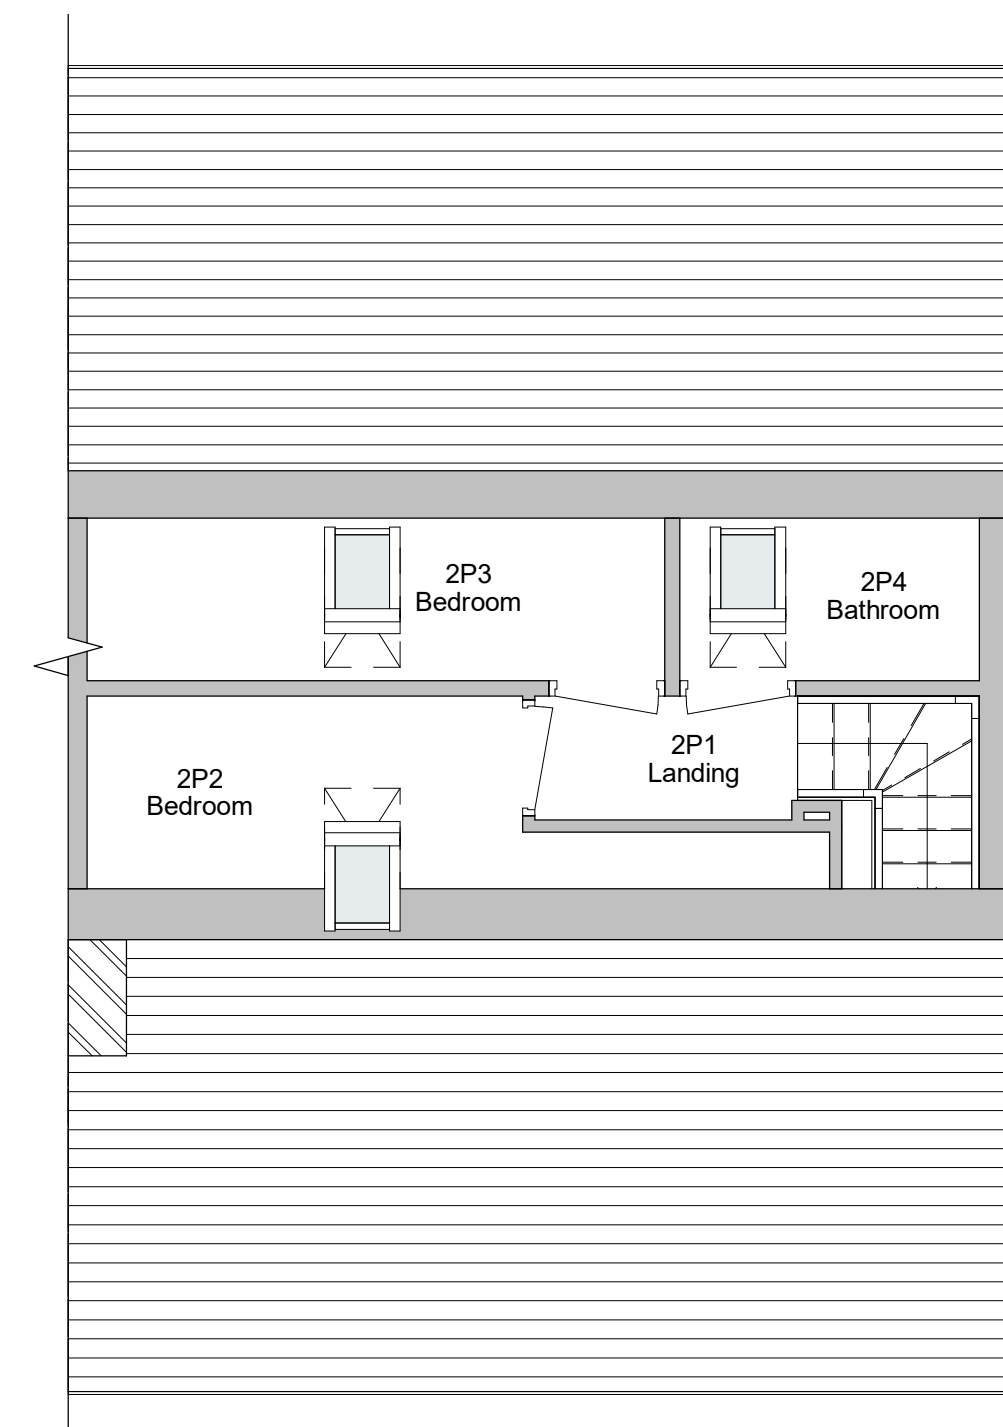

4 Level 2 - Proposed
1 : 50




5 Front - Proposed
1 : 100

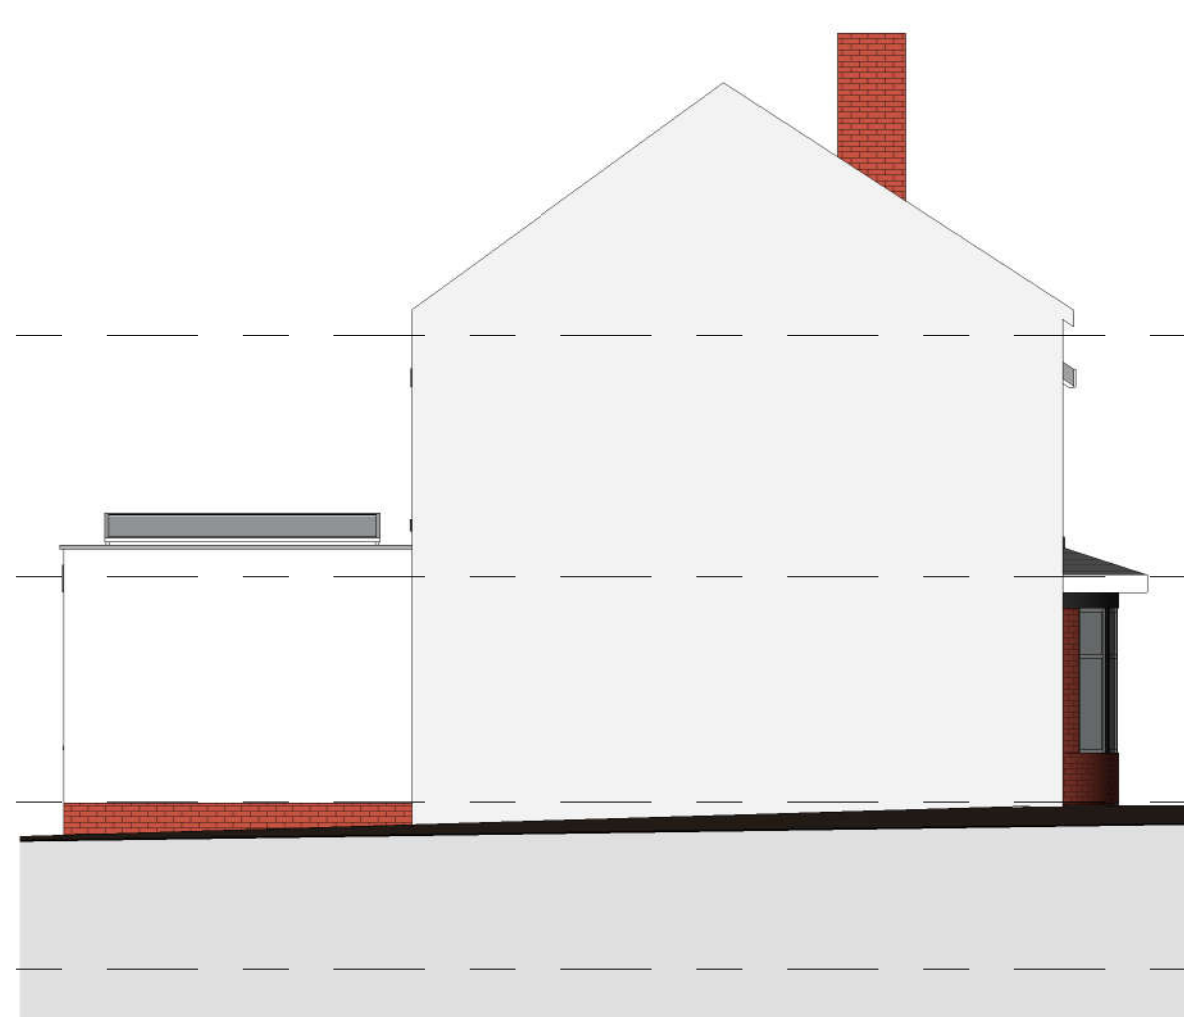


6 Left Side - Proposed
1 : 100



7 Rear - Proposed
1 : 100

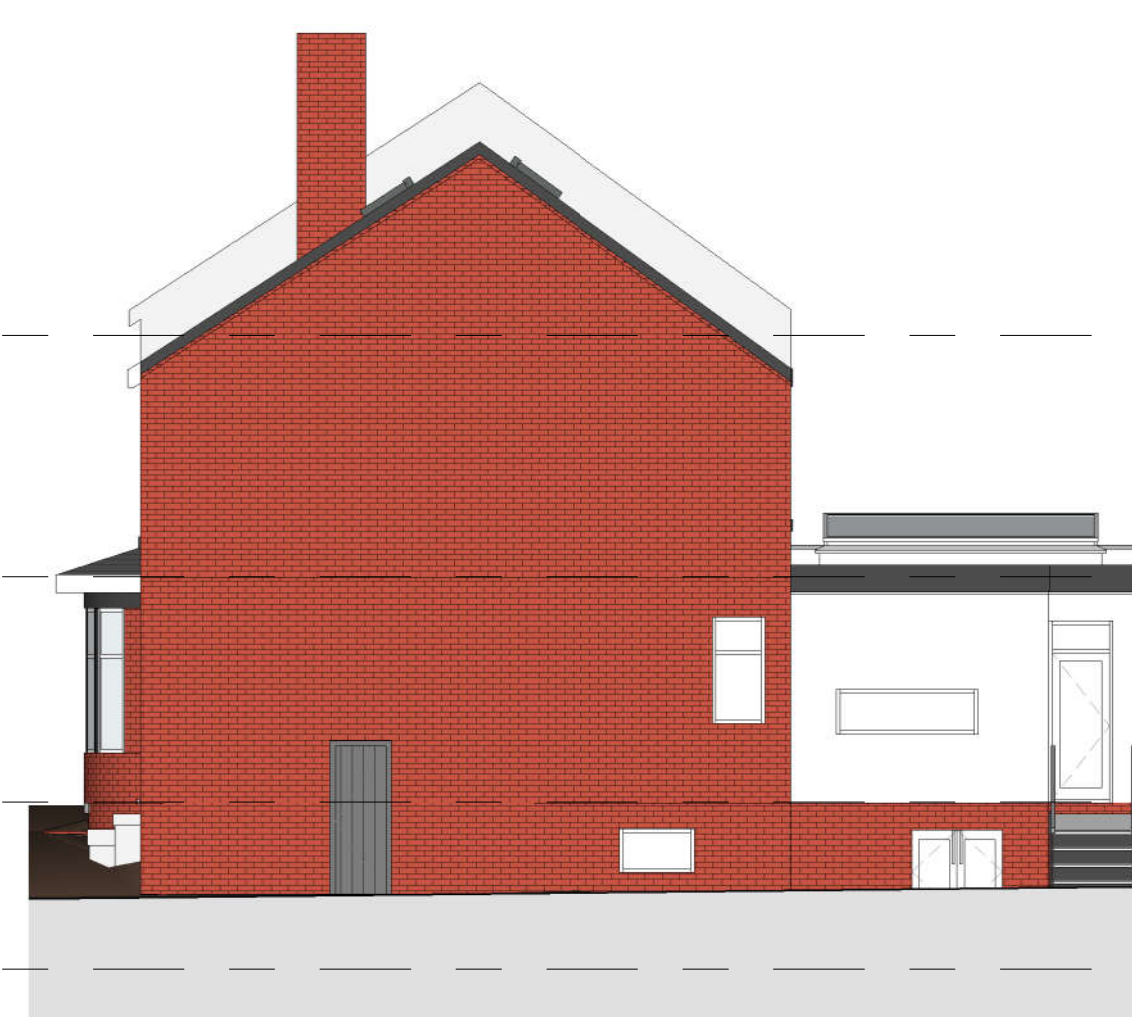

8 Right Side - Proposed
1 : 100

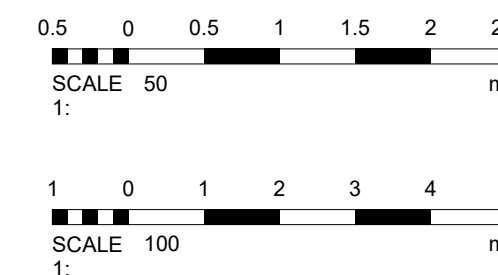

1	Revised Design	08/03/2022
No.	Description	Date

PROJECT		
5 Jesmond Avenue		
TITLE		
Proposed Plans and Elevations		
CLIENT		
Bamberger		
STATUS		
DESIGN		
DRAWN BY	DATE	SCALE (@ A1)
SG	03/03/2022	As indicated
PROJECT NUMBER	DRAWING NUMBER	REV
GSS22004	003	1
GOLD SKETCH		
www.goldsketch.co.uk info@goldsketch.co.uk 0161 792 9595		
NOTES		
© COPYRIGHT ALL RIGHTS RESERVED. THIS DRAWING MUST NOT BE REPRODUCED WITHOUT WRITTEN CONSENT. DRAWING TO BE USED FOR THE STATUS INDICATED ONLY. NO DIMENSIONS ARE TO BE TAKEN FROM THIS DRAWING. ALL DIMENSIONS ARE TO BE IN ACCORDANCE WITH CURRENT BUILDING REGULATIONS, RELEVANT CODES OF PRACTICE AND BRITISH STANDARDS. ALL DIMENSIONS ON THIS DRAWING ARE IN MILLIMETERS UNLESS OTHERWISE STATED.		