
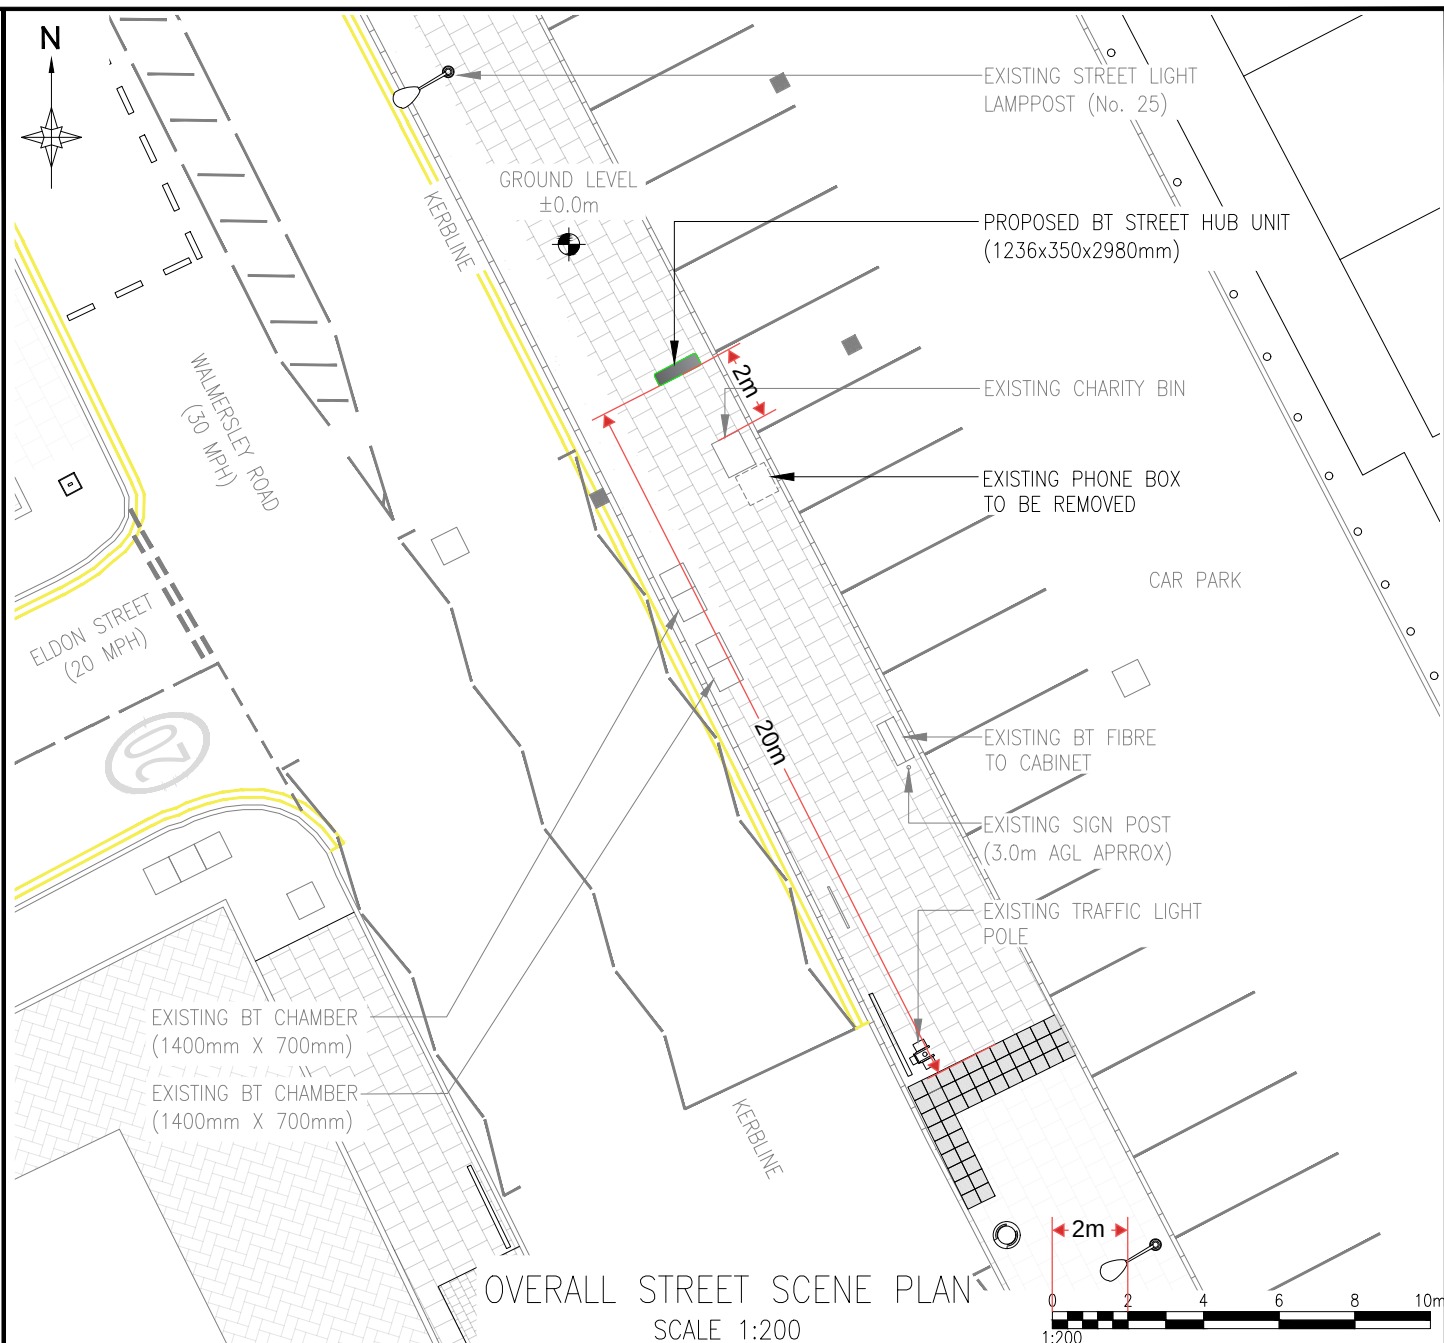


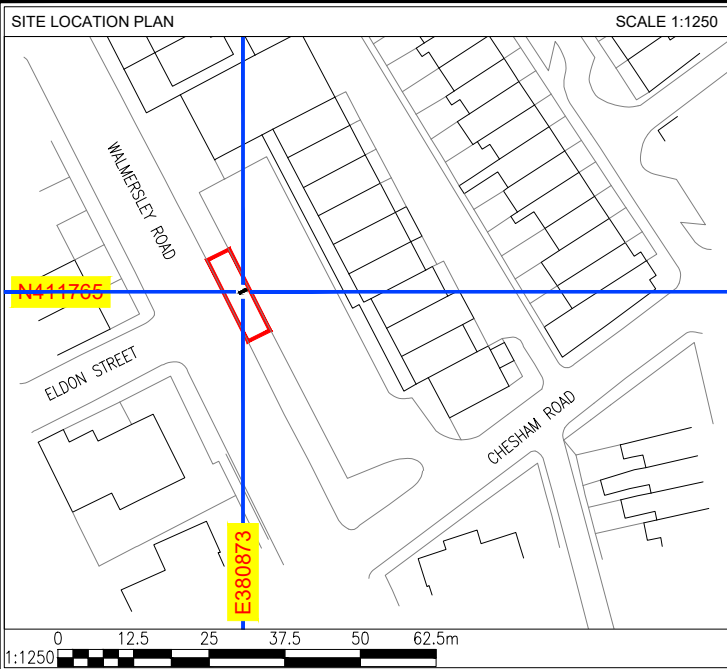

B		OVERALL STREET SCENE PAGE INCLUDED				JH	06.08.25
A		ISSUED FOR APPROVAL				SM	12.11.24
REV		DESCRIPTION				BY	DATE
SCALE AS SHOW WHEN PRINTED AT A4		DRAWN	SM	CHECKED	BP	ALL DIMENSIONS IN METRES U.N.O	
		DATE	12.11.24	DATE	12.11.24		
LOCATION PLAN - Digital Mapping Solutions from Street Map							
SITE BLOCK PLAN - Digital Mapping Solutions from Promap							

DRAWING TITLE
STREET HUB
BRY-105 - B
003 - OVERALL STREET SCENE PLAN

SITE ADDRESS
176 WALMERSLEY ROAD
BURY
BL9 6LL

REV	B
-----	---