






Proposed Site Plan: 1-500 @A1

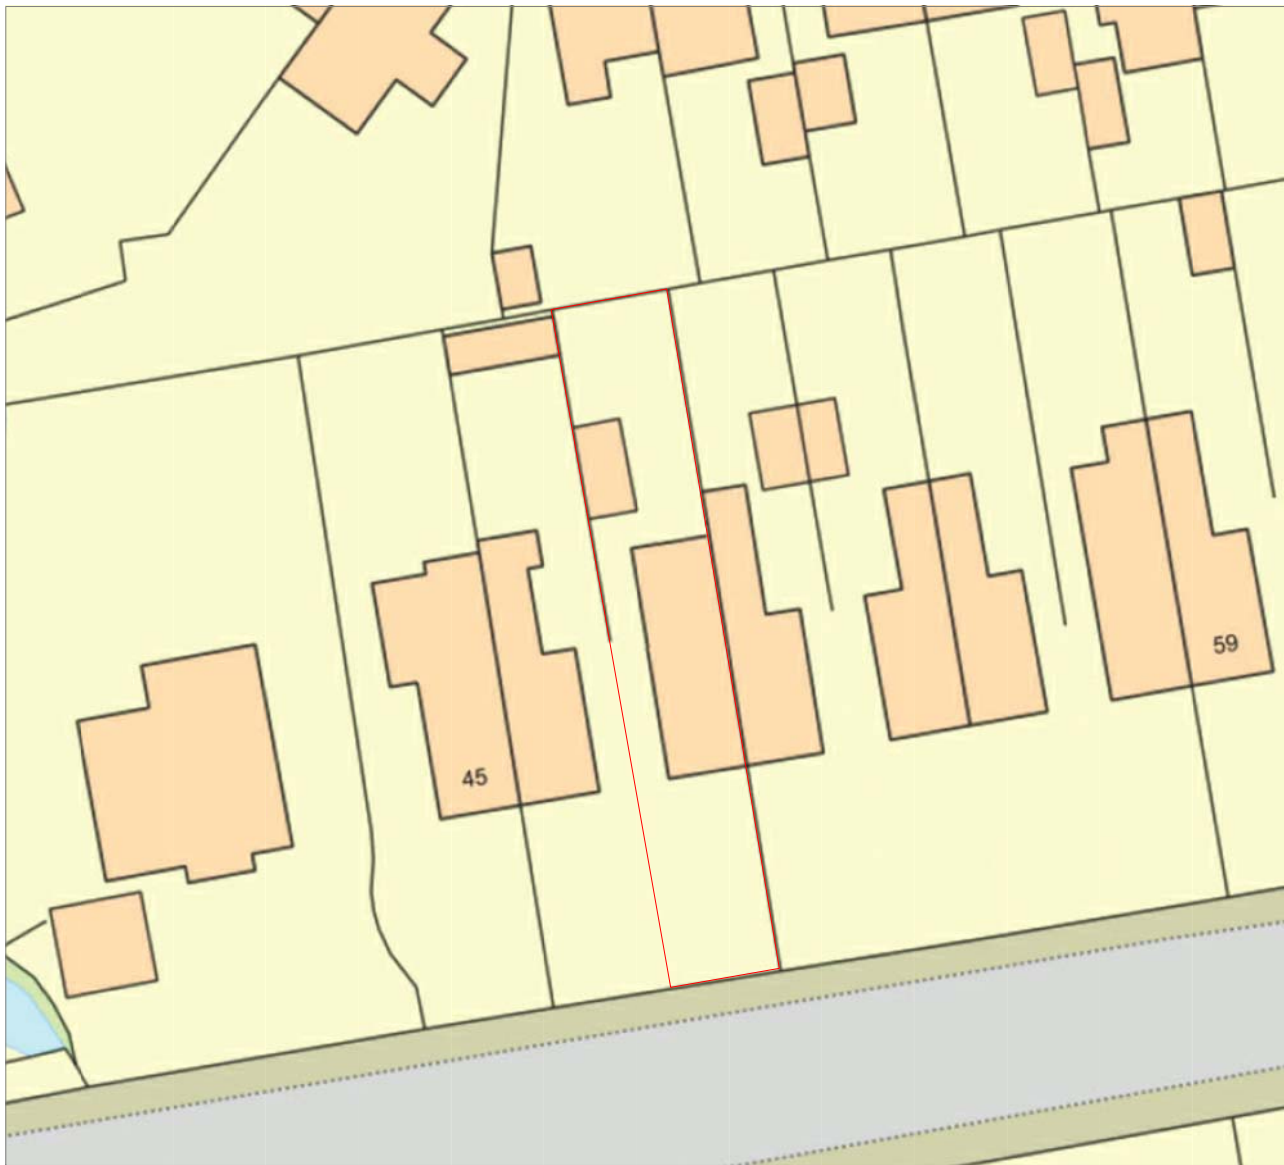

Existing Site Plan: 1-500 @A1

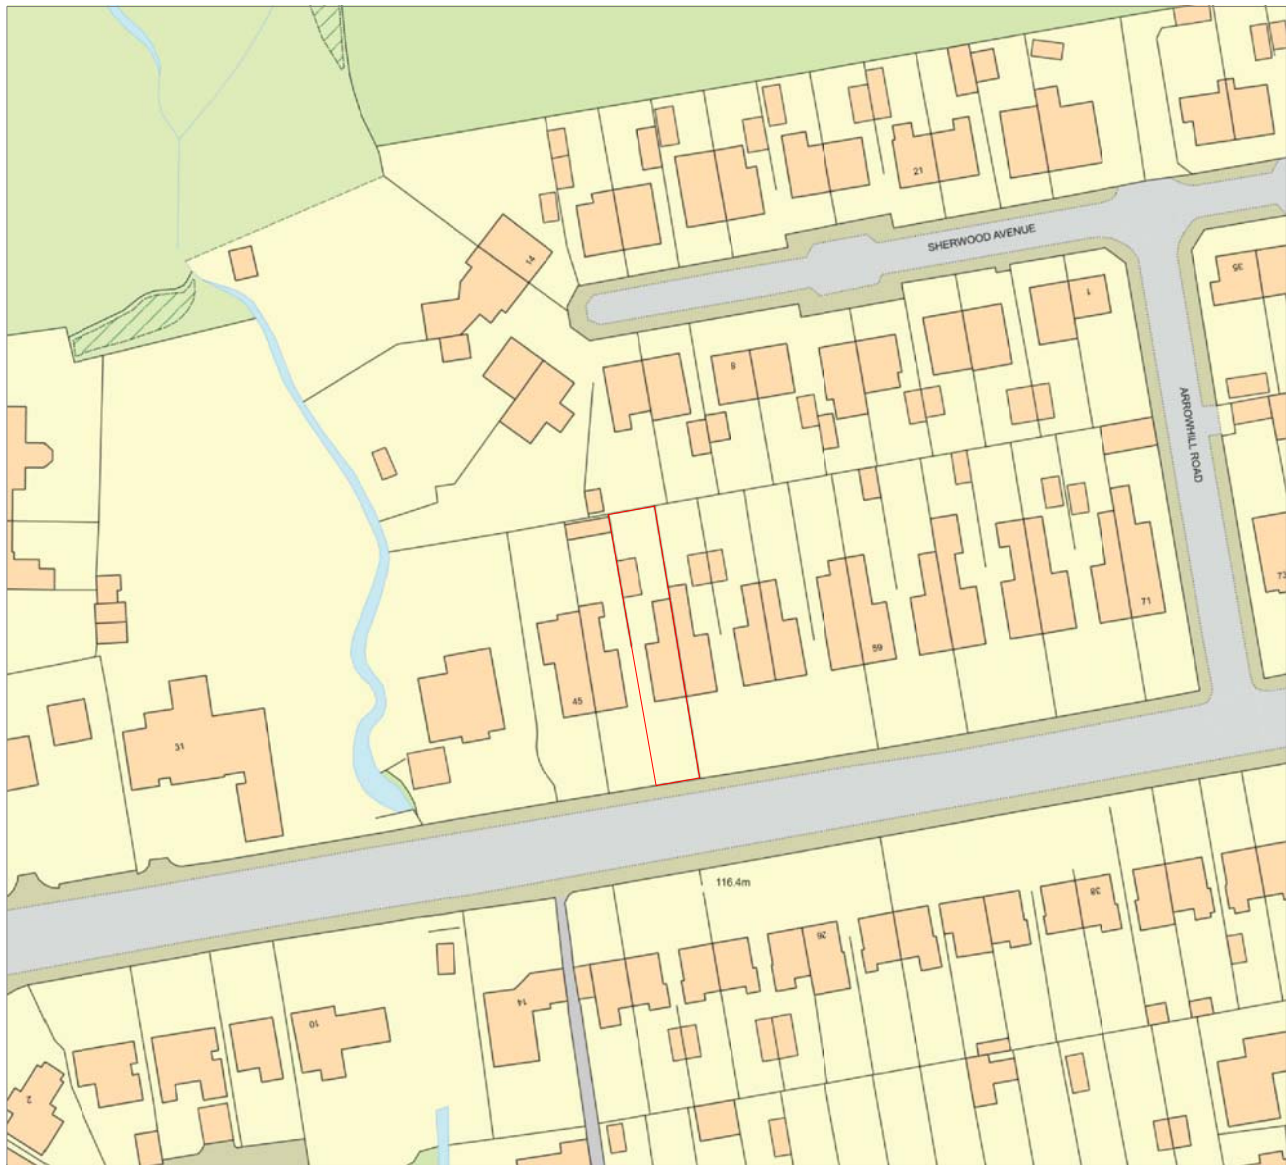

Existing Site Plan: 1-1250 @A1

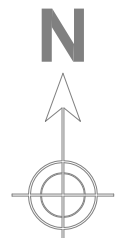

Existing Ground Floor Plan: 1-75 @A1



Proposed Ground Floor Plan: 1-75 @A1




Existing North Elevation: 1-100 @A1



Existing West Elevation: 1-100 @A1



Proposed North Elevation: 1-100 @A1

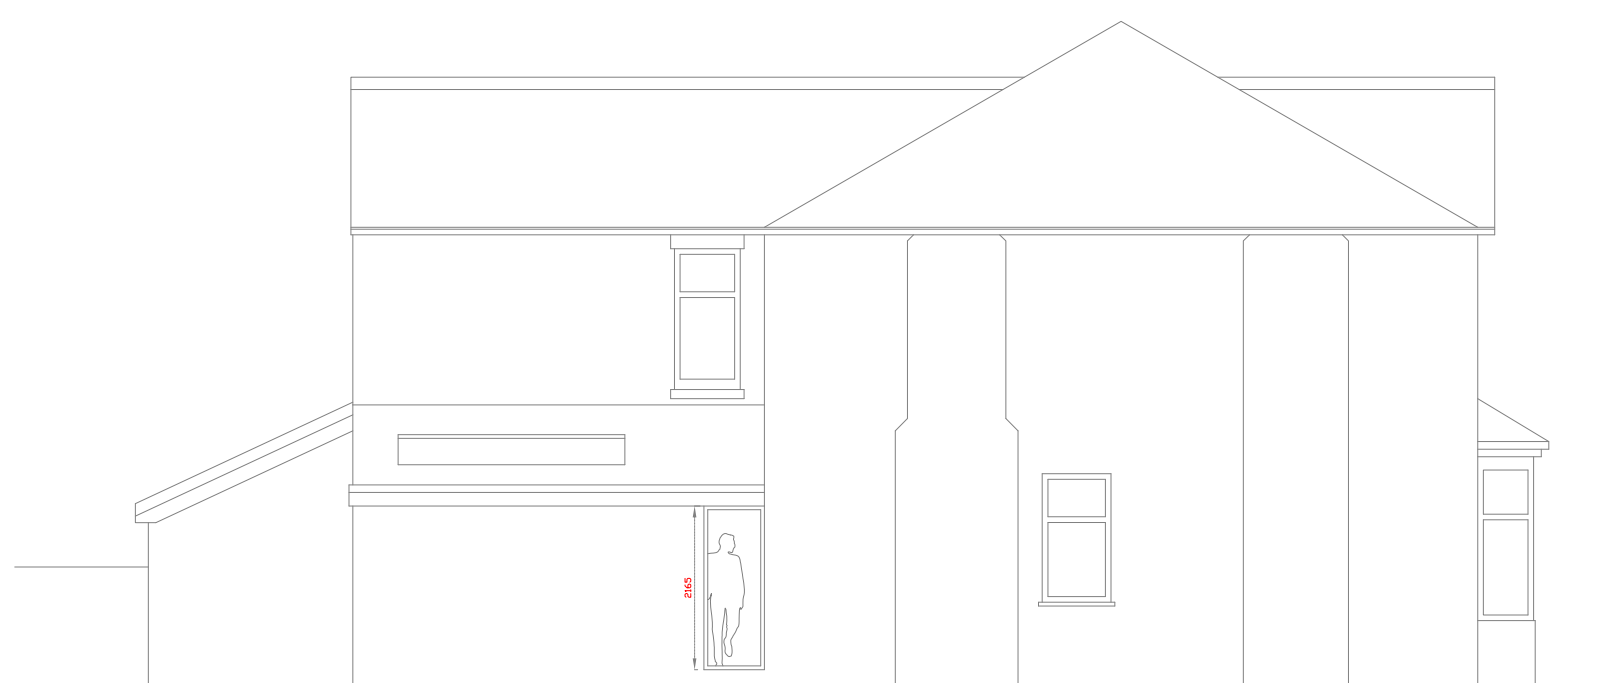

Proposed West Elevation: 1-100 @A1

- NOTES FOR PLANNING:
1. New single storey side extension to match building line with internal modifications to make open kitchen diner
 2. Remove existing lean to buildings
 3. Walls to be brick to match existing
 4. Windows & doors to be white UPVC to match existing
 5. Rooflights to be white