



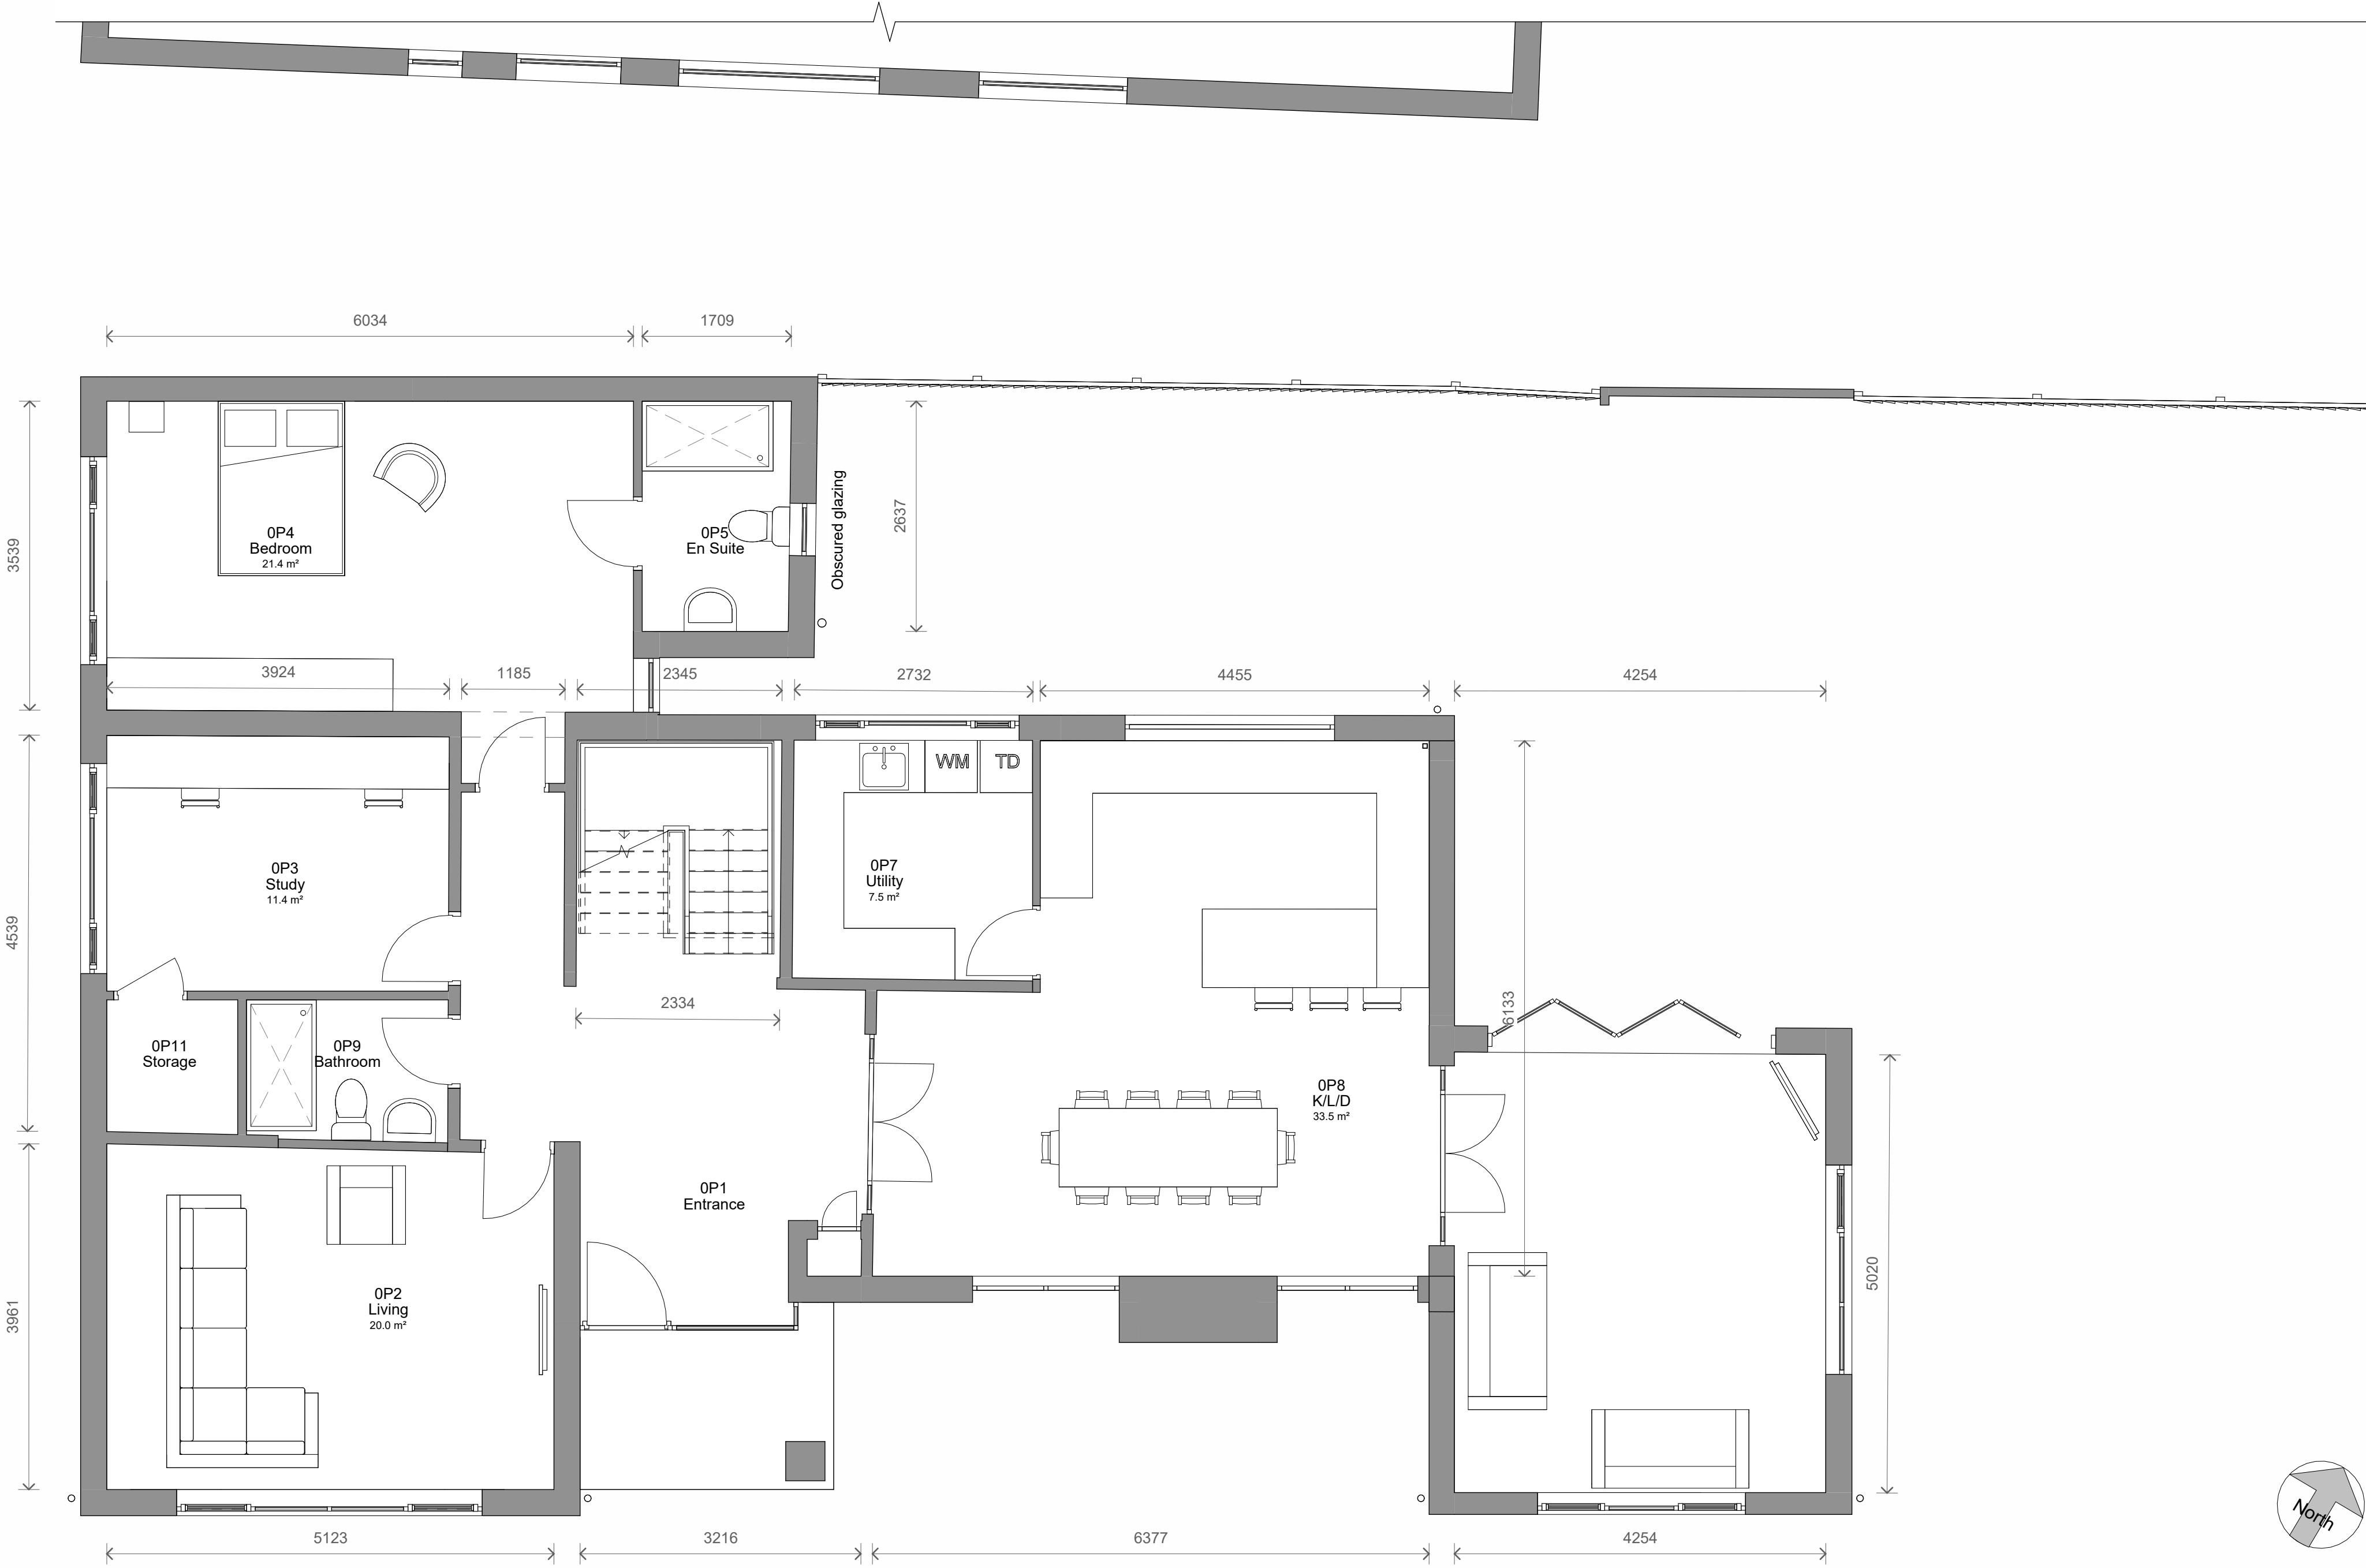



1 Level 0 - Proposed
1 : 50

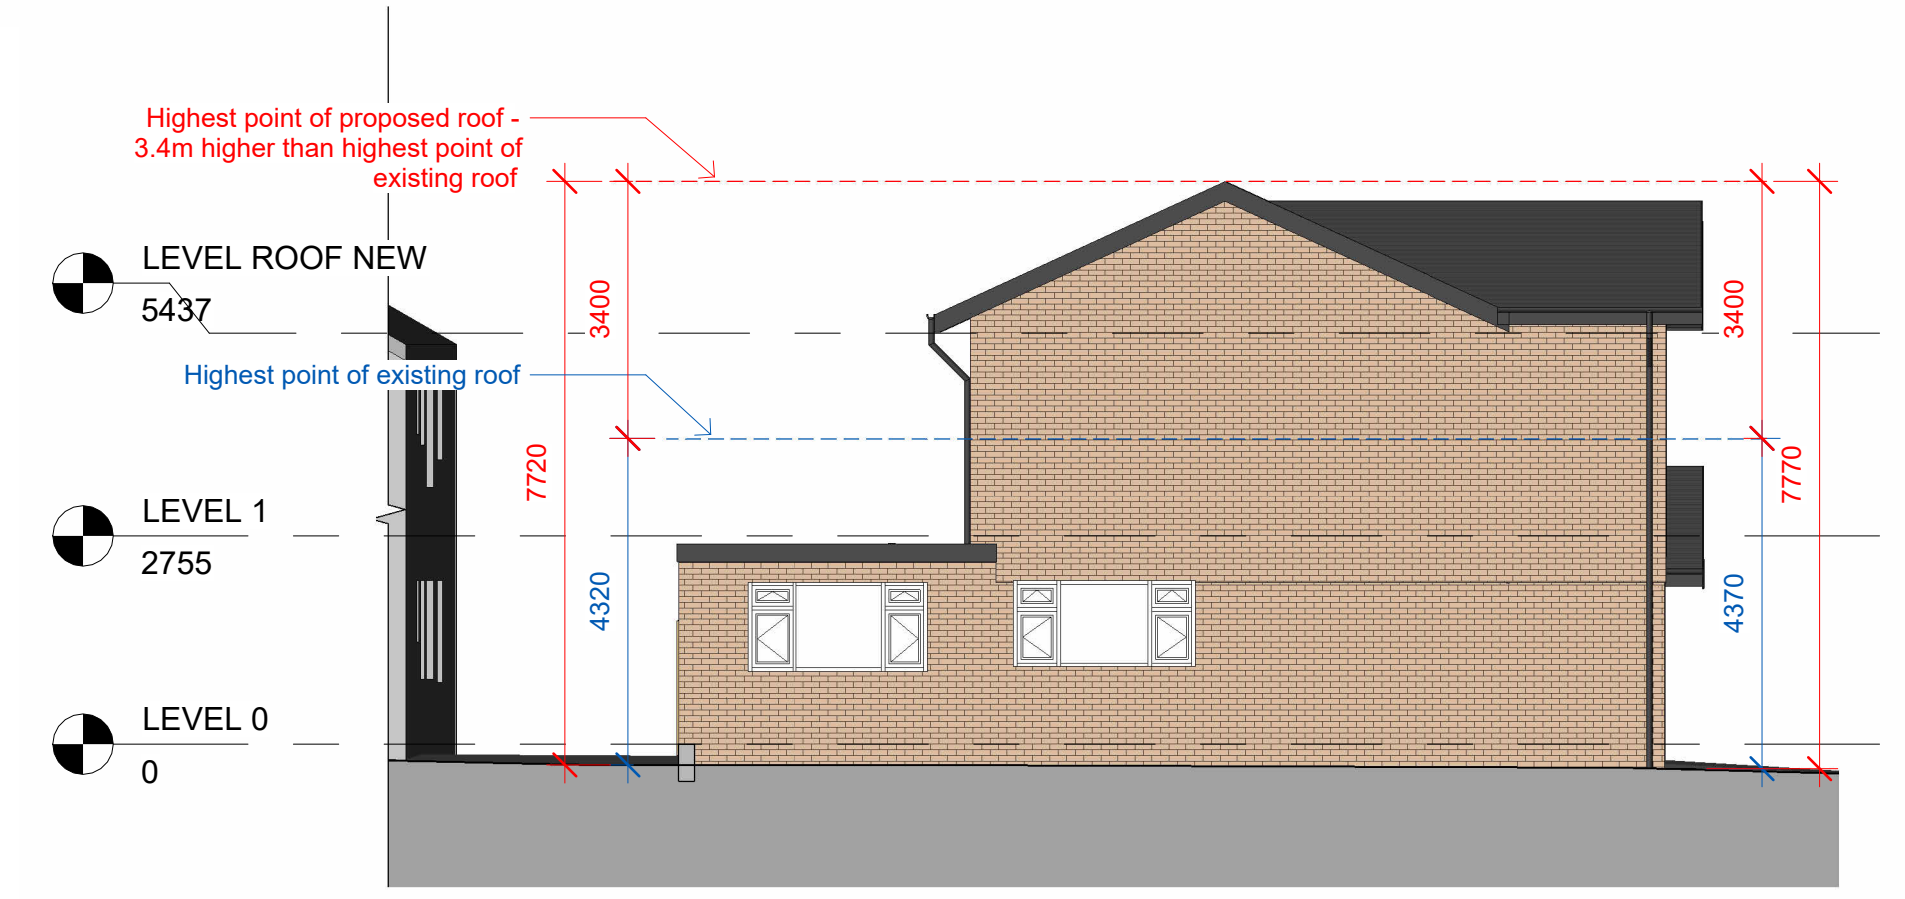

4 Left Side - Proposed
1 : 100




5 Right Side - Proposed
1 : 100

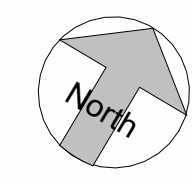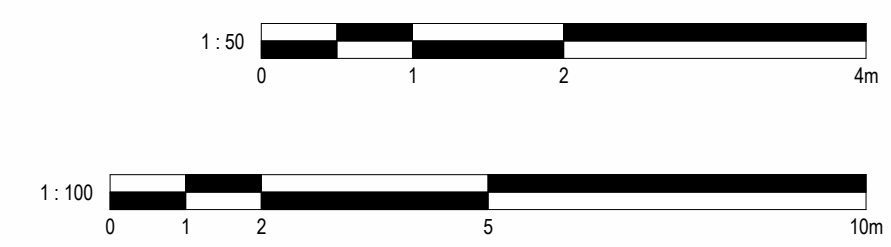

2	Height of roof info added	03/06/2026	JQ
1	Revised Design	23/04/2026	JB
No.	Description	Date	Initial



2 Front - Proposed
1 : 100

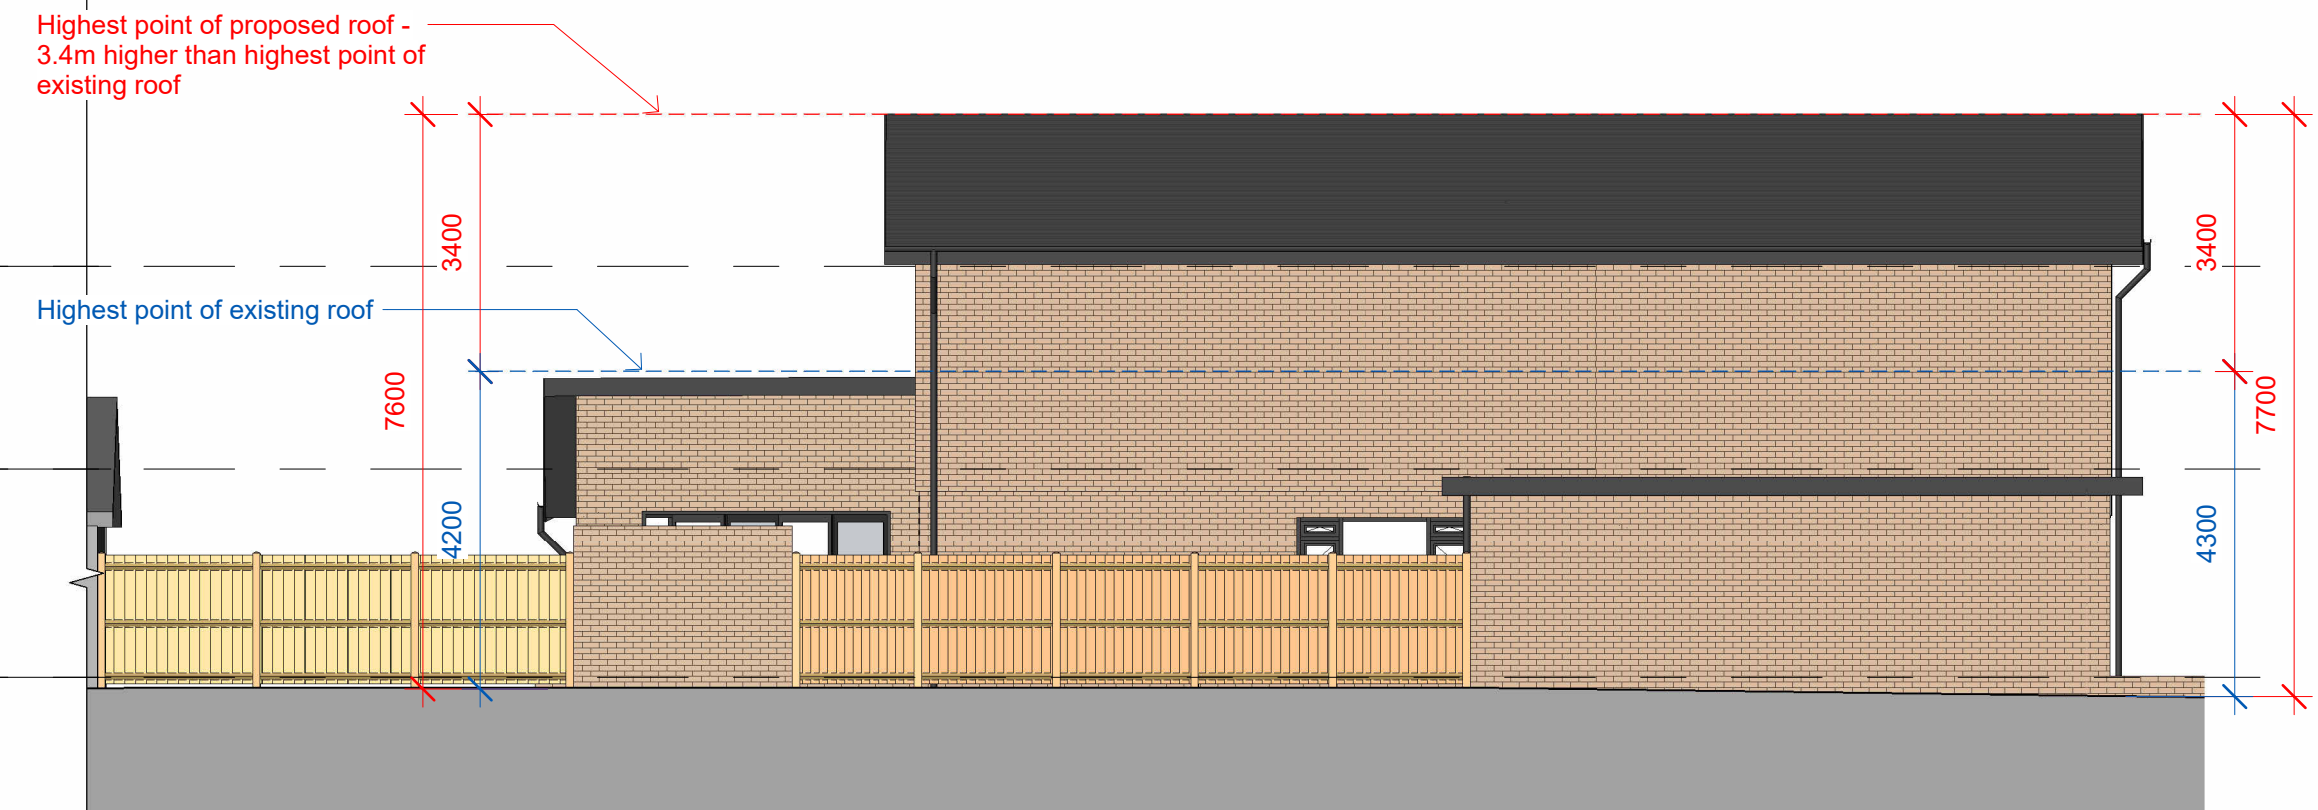

3 Rear - Proposed
1 : 100

PROJECT			
2 Oakfield			
TITLE			
Proposed Plans & Elevations			
STATUS			
DESIGN			
DRAWN BY	DATE	SCALE (@ A1)	
JQ	31/03/2026	As indicated	
PROJECT NUMBER	DRAWING NUMBER	REV	
GSS26025.1	0P1	2	
GOLD SKETCH			
S T U D I O S			
www.goldsketch.co.uk		info@goldsketch.co.uk 0161 792 9595	
NOTES ©COPYRIGHT - ALL RIGHTS RESERVED. THIS DRAWING IS/IS NOT TO BE REPRODUCED WITHOUT PRIOR WRITTEN CONSENT. DRAWING TO BE USED FOR THE STATUS INDICATED ONLY. ALL DIMENSIONS AND SETTING OUT SHALL BE AS SHOWN AND CONFIRMED ON SITE. ANY DISCREPANCIES TO BE REPORTED TO THE DESIGNER PRIOR TO THE COMMENCEMENT OF ANY WORK. ALL WORK AND MATERIALS TO BE IN ACCORDANCE WITH CURRENT STATUTORY REGULATIONS, RELEVANT CODES OF PRACTICE AND BRITISH STANDARDS. ALL DIMENSIONS ON THIS DRAWING ARE IN MILLIMETRES UNLESS OTHERWISE STATED.			