


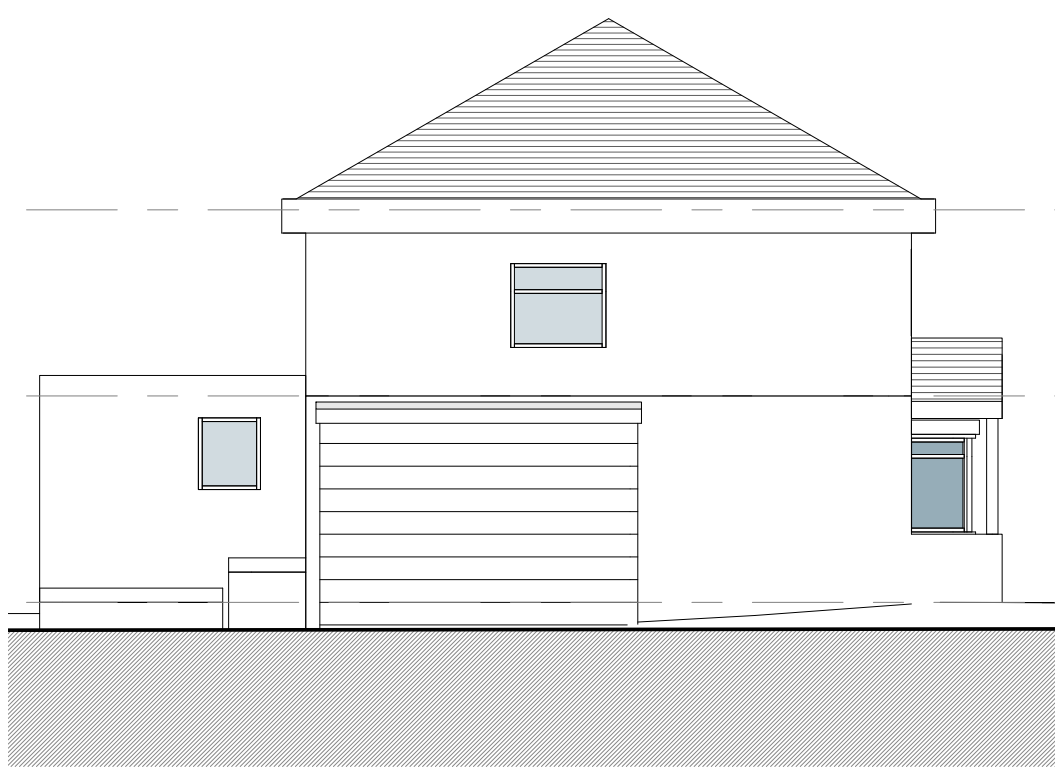


1. Front - Existing
1 : 100




2. Left Side - Existing
1 : 100



3. Rear - Existing
1 : 100

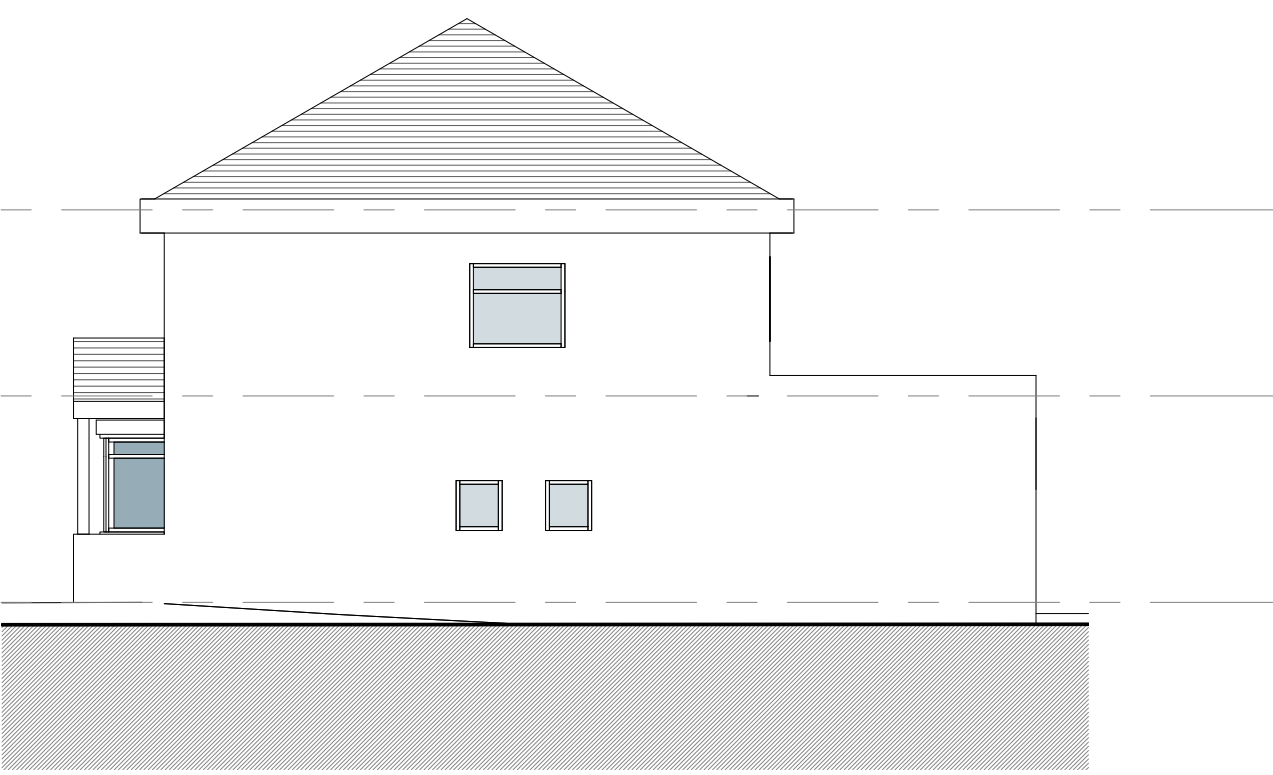

4. Right Side - Existing
1 : 100

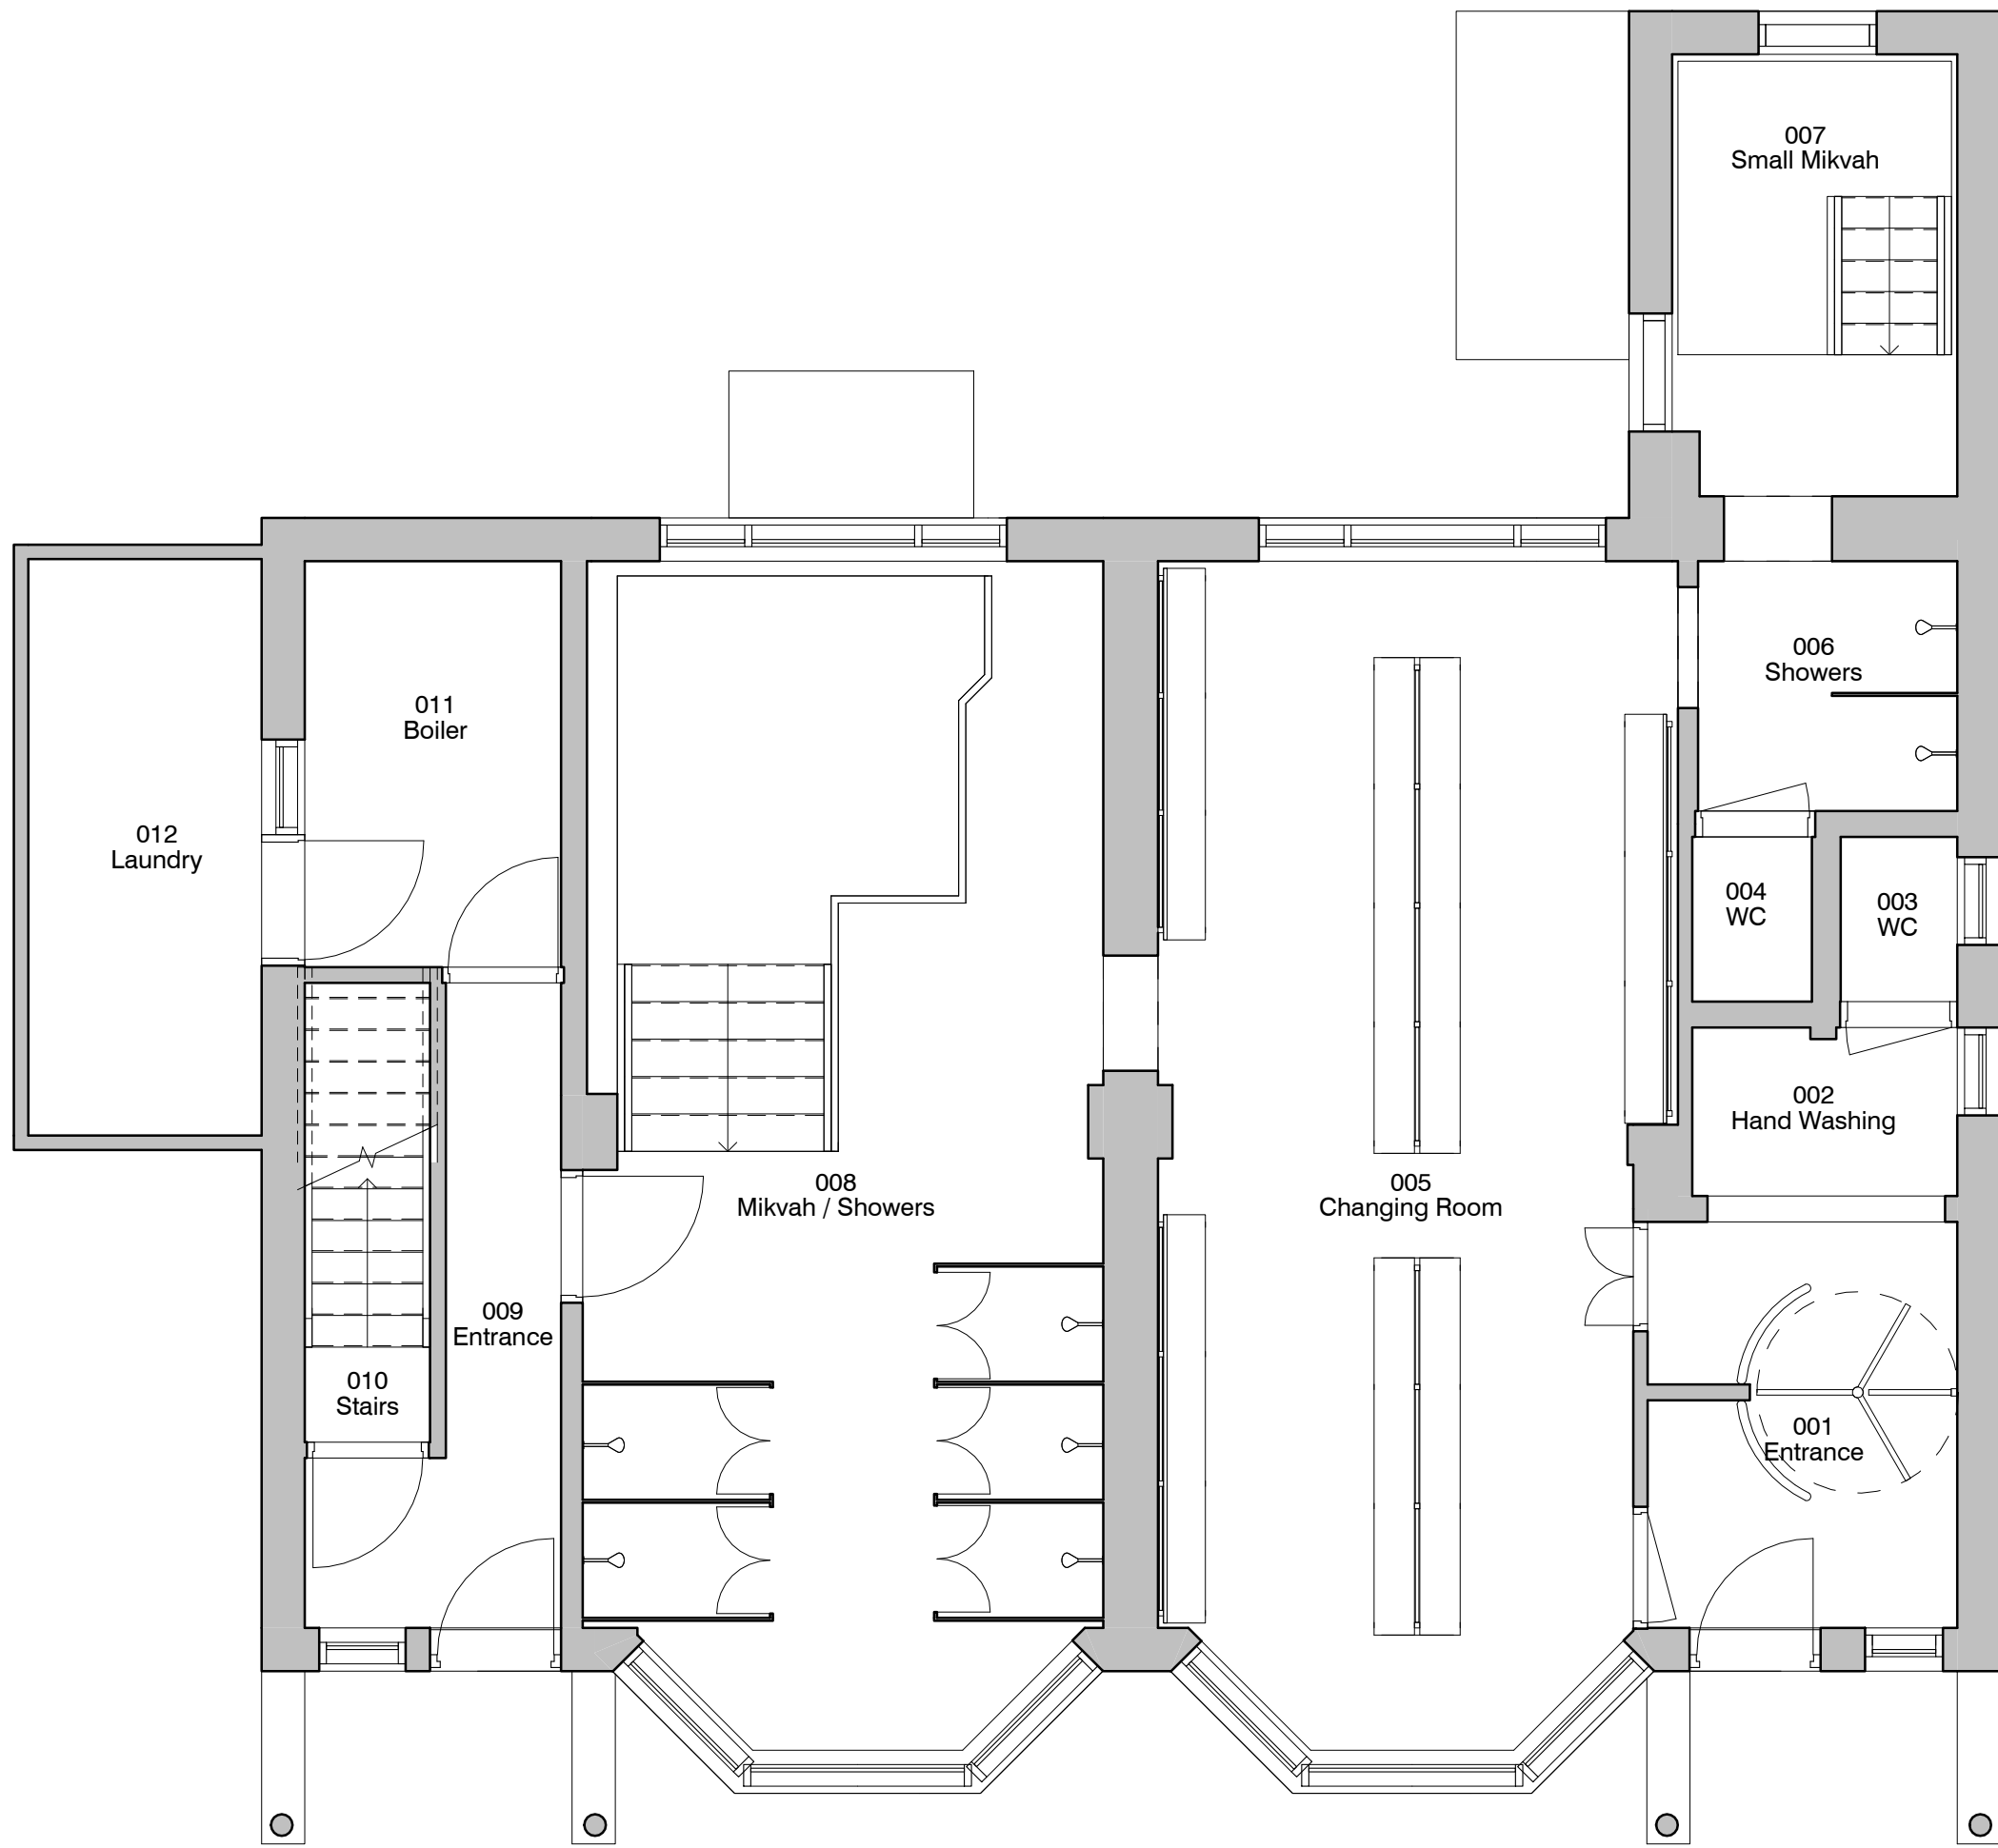

5. Level 0 - GA Existing
1 : 50

REV	DESCRIPTION	BY	DATE
SCALE @ AS	DATE	DATE	DATE
PROJECT	Prestwich Mikvah - Albert Ave	As indicated	11 JUN 2018
CLIENT	Prestwich Mikvah	STATUS	PLANNING
TITLE	Existing GA Plans and Elevations	PROJECT NO.	DA18080.
		DRAWING NO.	002.
NOTES			
THIS DRAWING MAY NOT BE REPRODUCED WITHOUT WRITTEN CONSENT. ALL DIMENSIONS AND VOLUMES TO BE USED FOR THE STATUS INDICATED ONLY. ANY DIMENSIONS TO BE REPORTED TO THE DESIGNER FROM THE CONSTRUCTION OF ANY WORK, ALL WORK AND MATERIALS TO BE IN ACCORDANCE WITH CURRENT BUILDING REGULATIONS AND ALL PRACTICE AND BRITISH STANDARDS. ALL DIMENSIONS ON THIS DRAWING ARE IN MILLIMETRES UNLESS OTHERWISE STATED.			