




1. Front - Proposed
1:100

2. Left Side - Proposed
1:100

3. Rear - Proposed
1:100

4. Right Side - Proposed
1:100

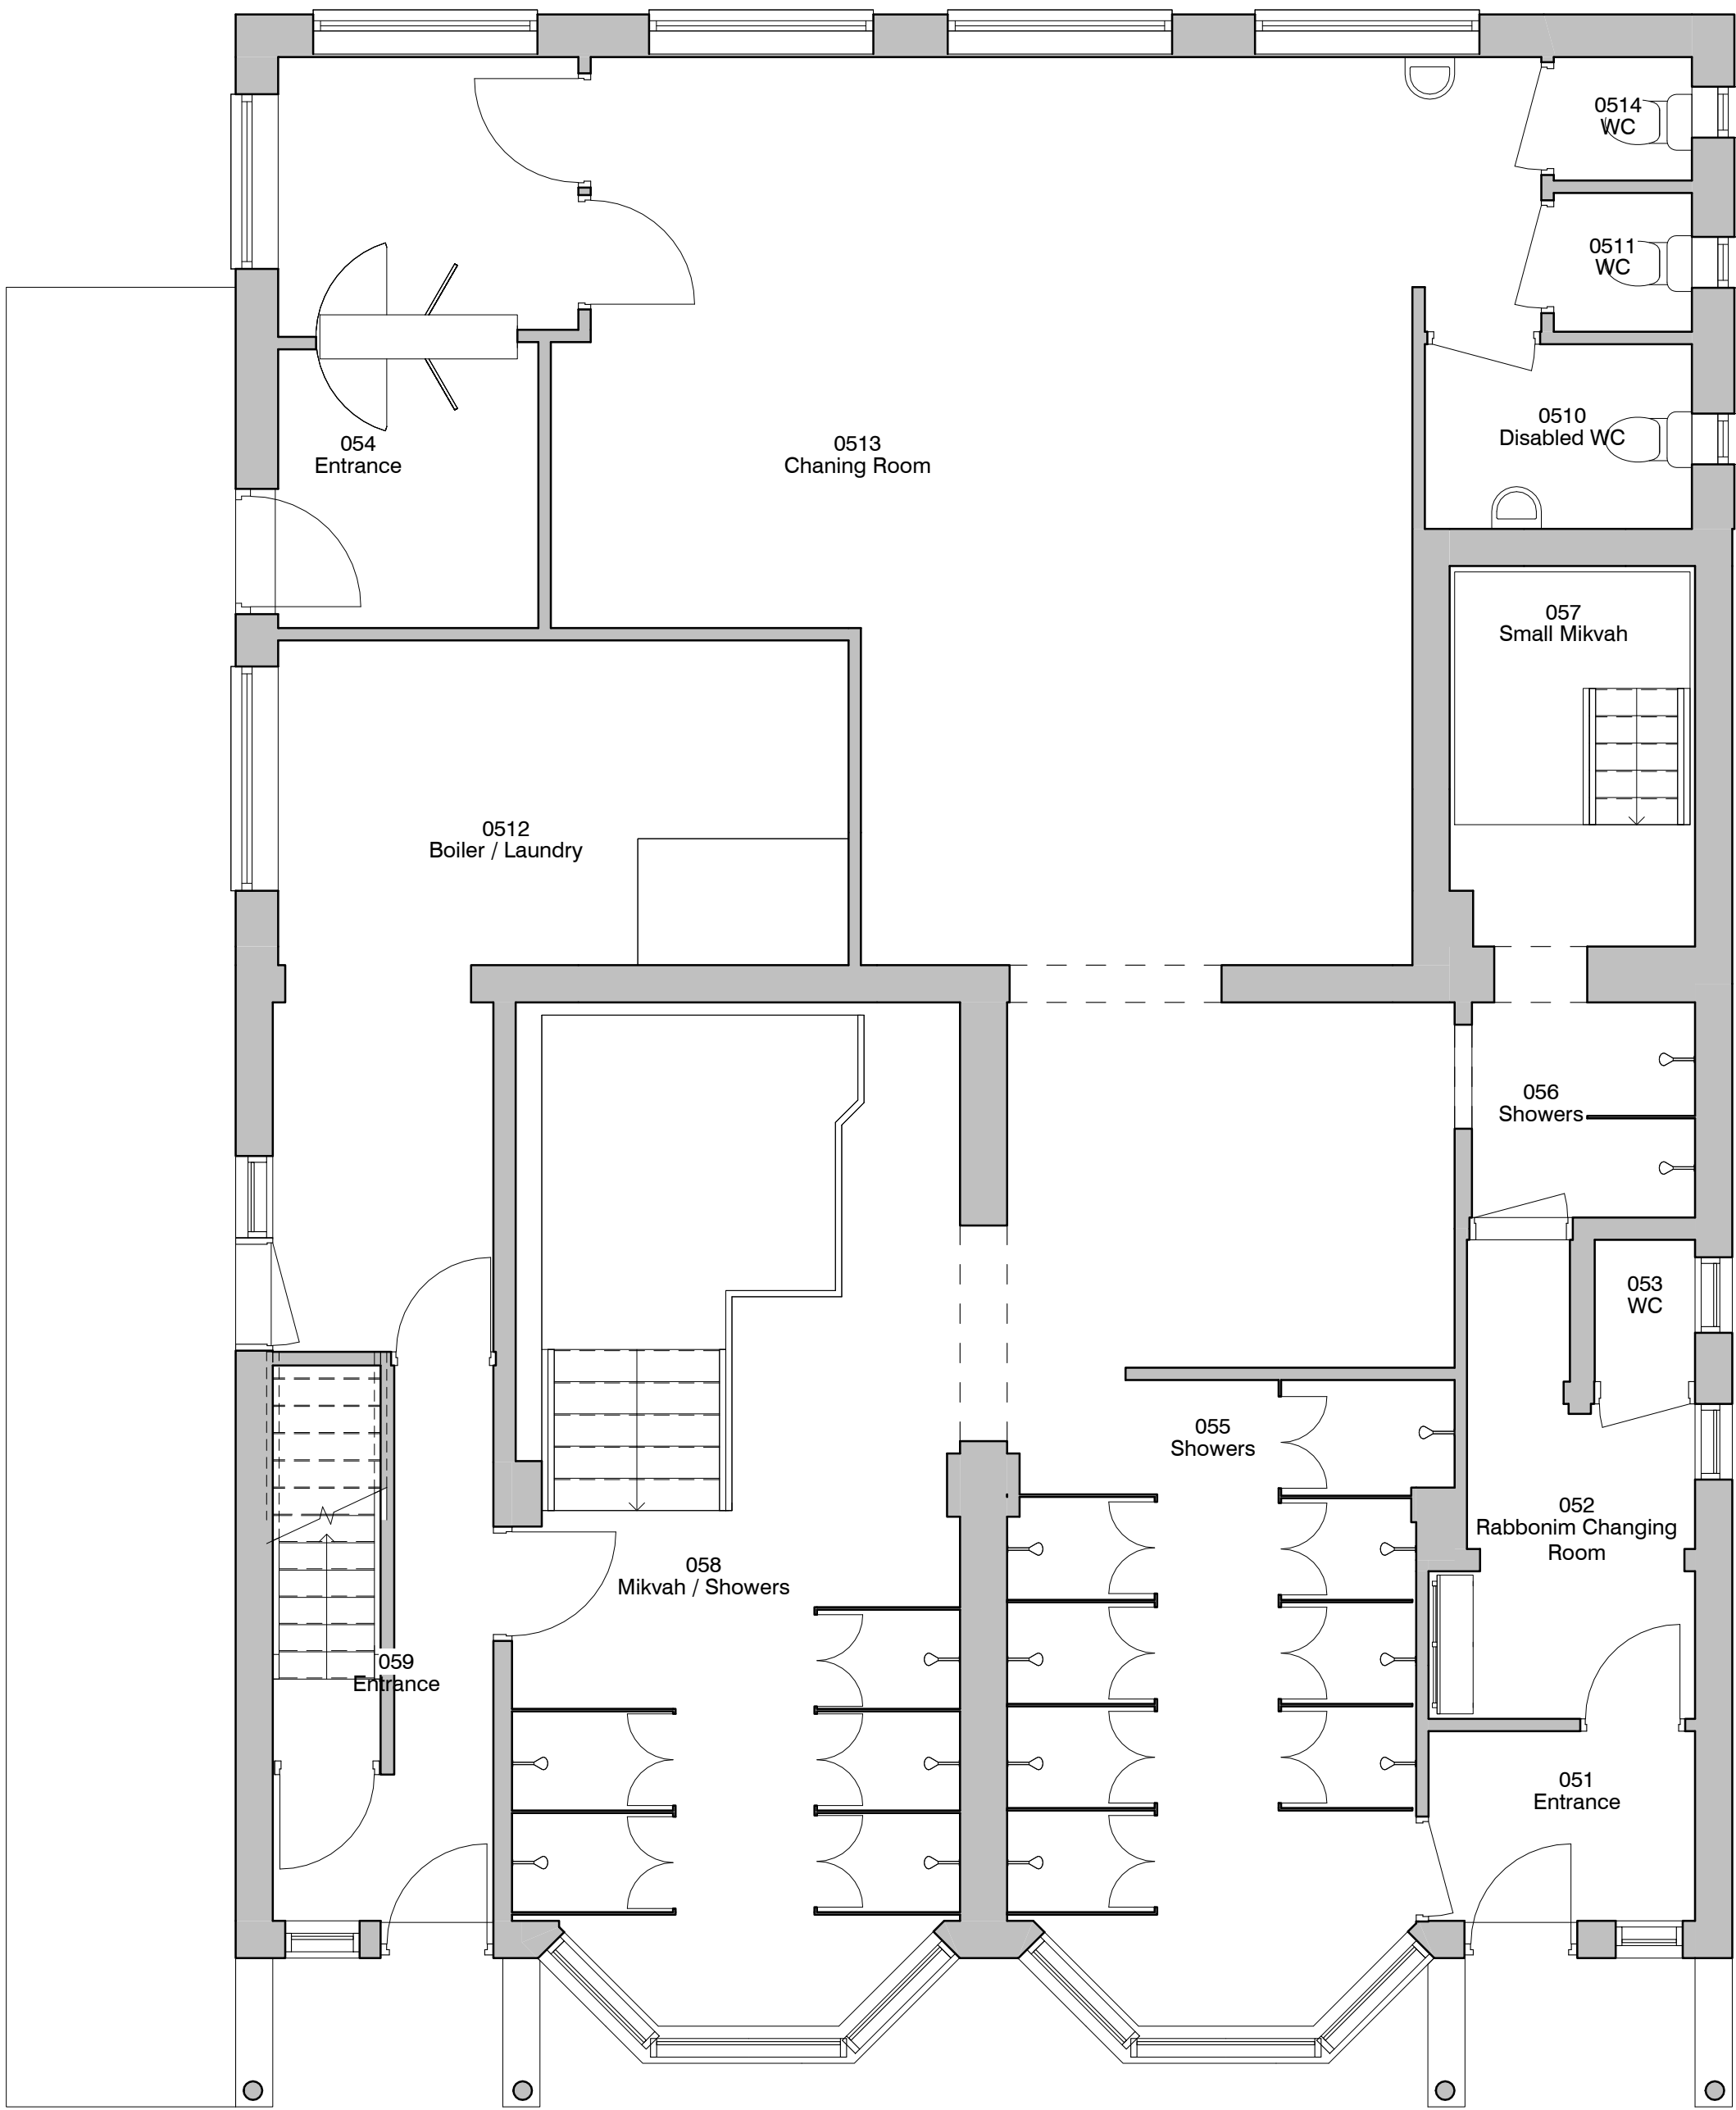

5. Level 0 - GA Proposed
1:50

Note Block - Elevations - GA

3	Revised Layout	SG	10/09/20
2	Revised Layout	SG	10/09/20
1	New Layout	SG	06/07/18
REV	DESCRIPTION	BY	DATE
SCALE @ AS	DATE	DRAWN BY	
As indicated	12 JUN 2018	SG	
CLIENT			
Prestwich Mikvah			
TITLE			
Proposed GA Plans and Elevations			
PROJECT NO.	DRAWING NO.	REV	
DA18080.	003.	3	
NOTES			
©COPYRIGHT - ALL RIGHTS RESERVED. THIS DRAWING MUST NOT BE REPRODUCED WITHOUT PRIOR WRITTEN CONSENT. ALL DIMENSIONS AND VOLUMES TO BE USED FOR THE DESIGN AND CONSTRUCTION OF THE PROJECT. ANY DIMENSIONS TO BE REPORTED TO THE DESIGNER PRIOR TO THE COMMENCEMENT OF ANY WORK. ALL WORK IS INTENDED TO BE IN ACCORDANCE WITH CURRENT BUILDING REGULATIONS AND ALL OTHER RELEVANT PRACTICE AND BRITISH STANDARDS. ALL DIMENSIONS ON THIS DRAWING ARE IN MILLIMETRES UNLESS OTHERWISE STATED.			

0.5 0 0.5 1 1.5 2 2.5
SCALE 1:50 m

DA DEBTAL | ARCHITECTURE
77 BURY NEW ROAD, MANCHESTER, M20 6AU
T: +44 (0)161 773 1850 E: OFFICE@DEBTAL.CO.UK W: WWW.DEBTAL.CO.UK