


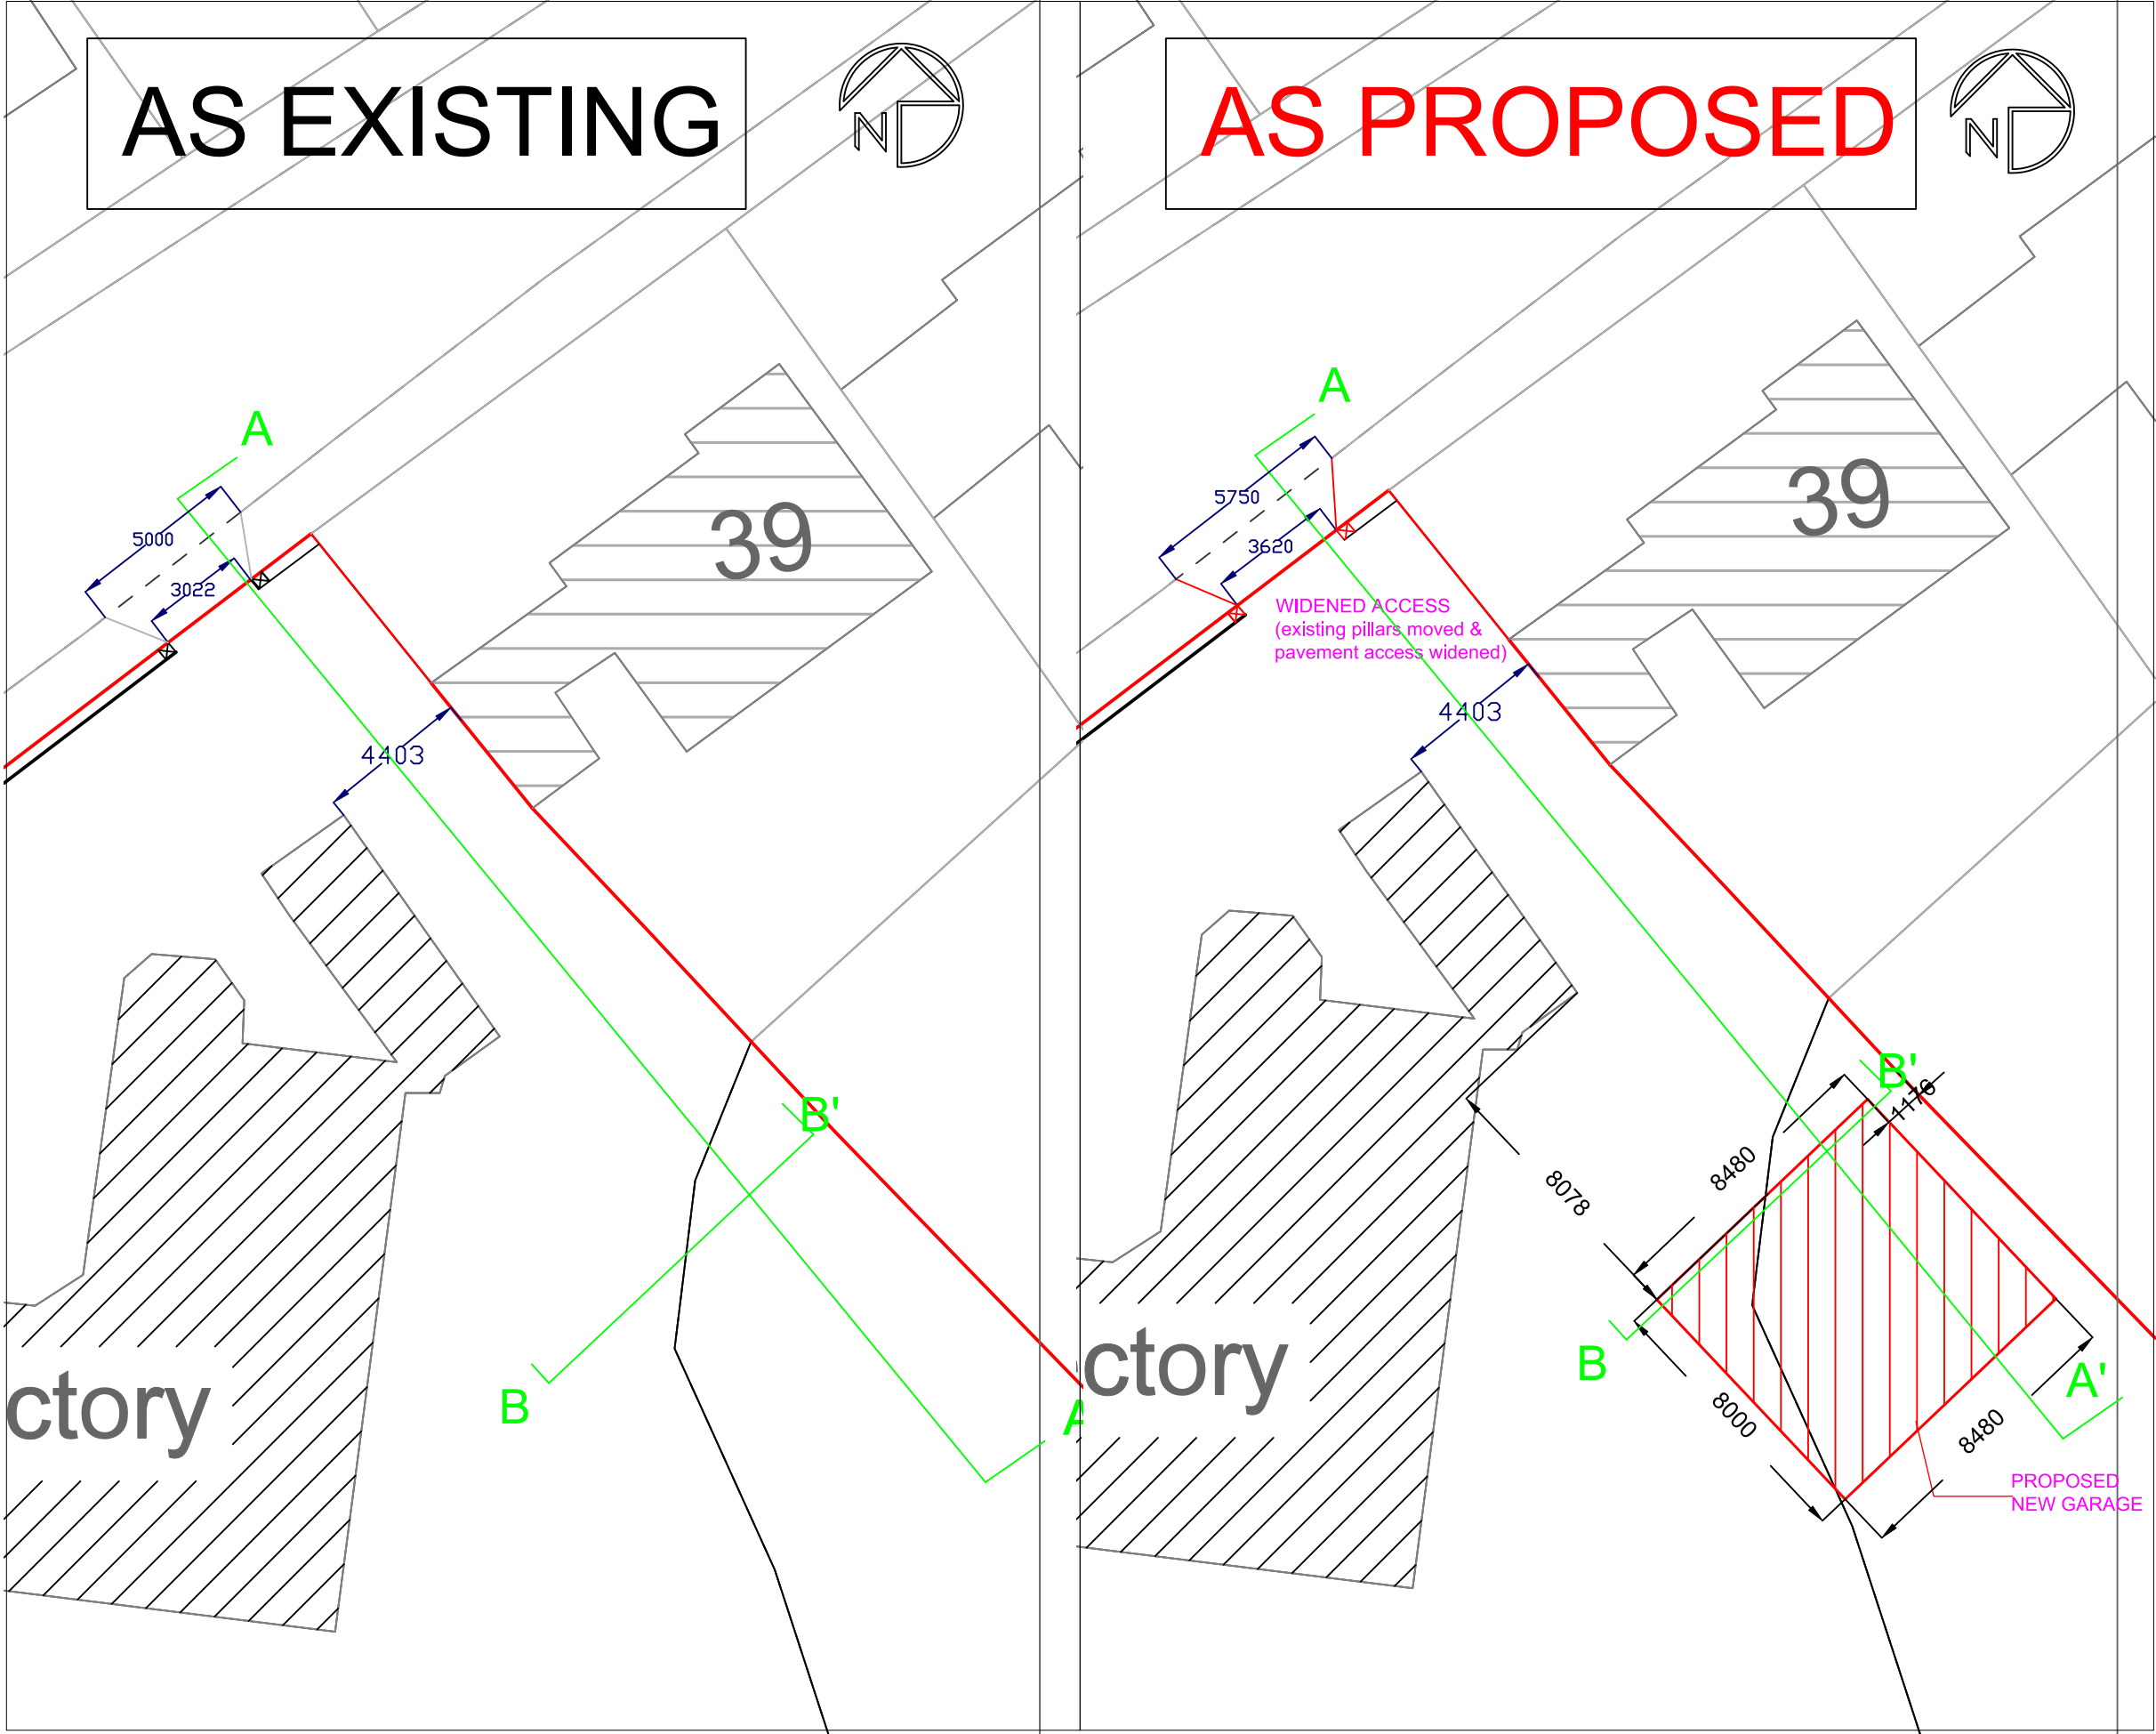

General Notes
Do not scale from this drawing. Specified dimensions may be relied upon. All dimensions to be confirmed by site measurement by the contractor before opening up works or ordering any materials. We accept no liability for incorrect site measurement. Report any discrepancies to the architect or surveyor.
When printing out this drawing, use a professional service rather than an office printer. It should be printed at A3 size in order to be read at the scale indicated. Check scale bar to confirm printed scale before using any scale rule.
These drawings are prepared for planning or Building Regulations approval only.

planning by design
Architectural Services
Oldham, Rochdale & Tameside
www.architectural.uk.com

Project Description:

New Garage

For:

Dr & Mrs Zia Jalal

Site Address:

**The Rectory,
41 Church Lane,
Prestwich, M25 1AN**

Date:

February 2024

Scale:

1:200 @ A3

Sheet Description:

**Changes to Front Vehicular
Access & New Garage
As Existing & Proposed**

B	Pavement cross-over shown - Feb 24
A	New garage shown at smaller scale - Feb 24
No.	Revision /Issue

Drawing Number:

100110/015B