


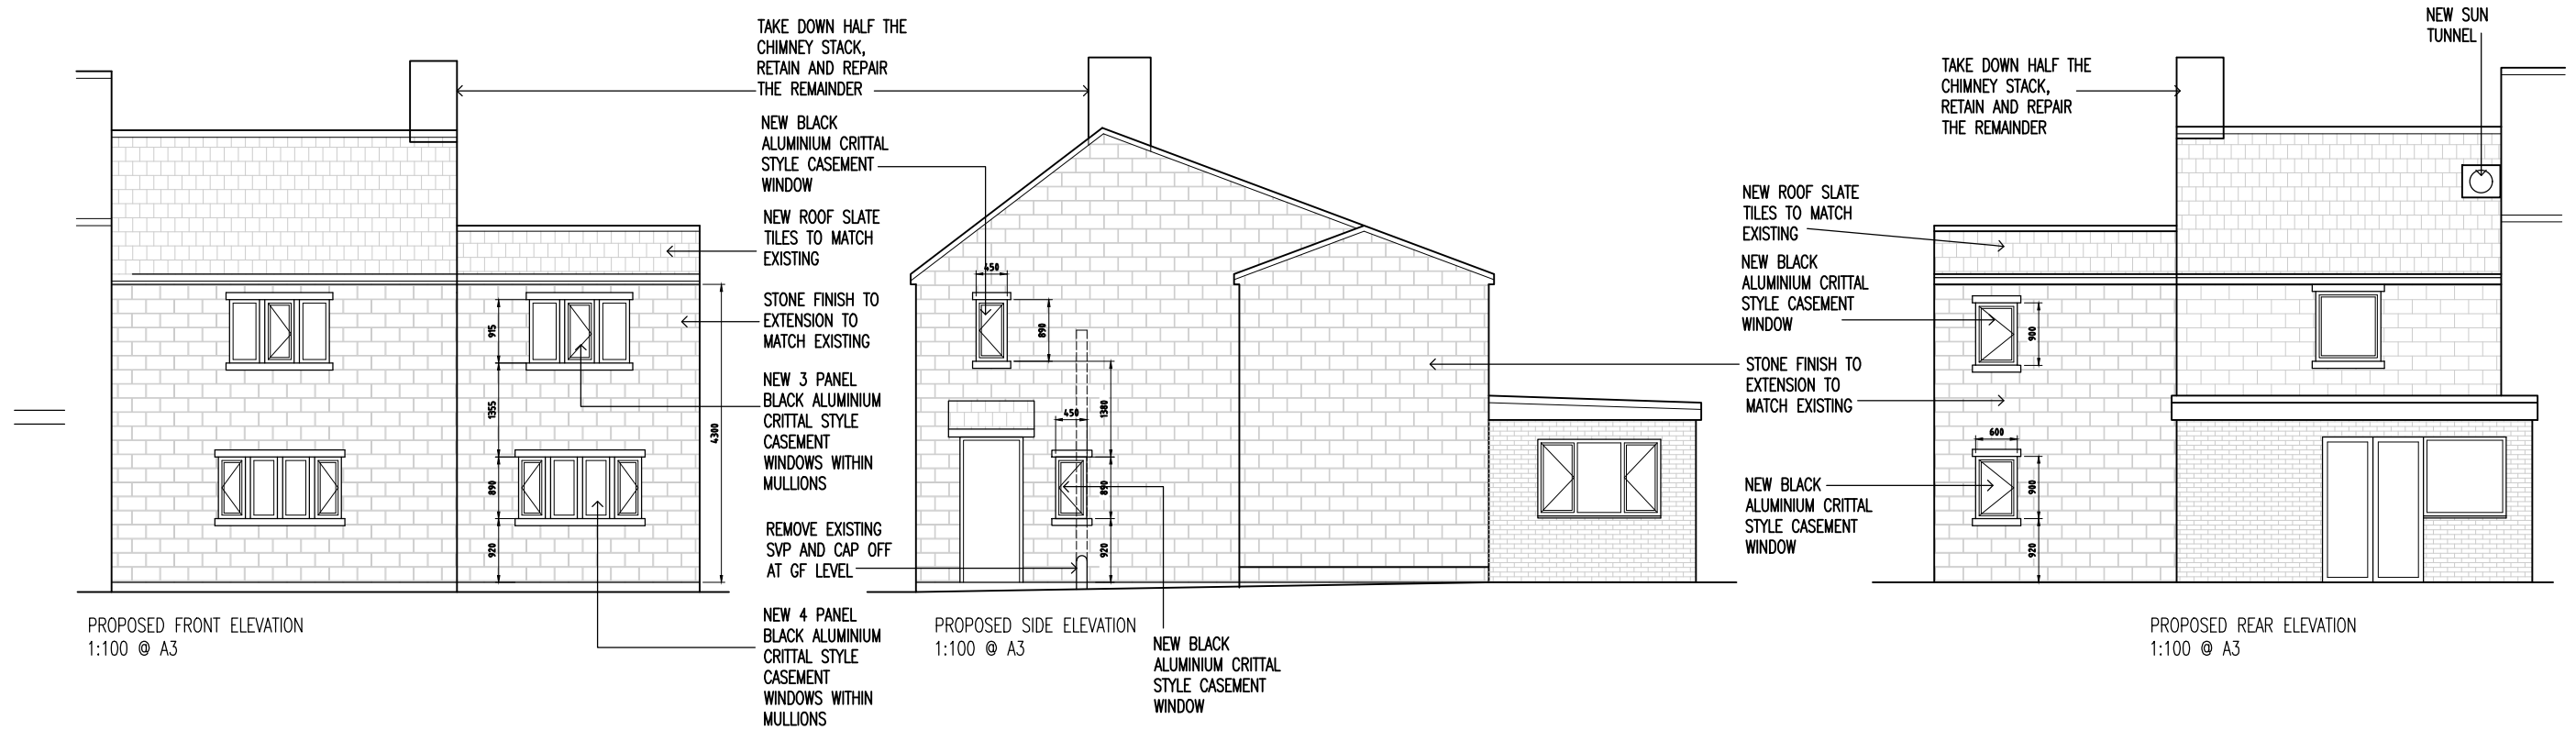

C5	Amendments after planning comments	05.09.24	MG
C4	Amendments after planning comments	20.08.24	MG
C3	Amendments after planning comments	13.08.24	MG
C2	Amendments after client comments	01.08.24	MG
C1	Amendments after client comments	29.05.24	MG
Rev	Amendments	Date	Ints

Mark Gordon
Design + Associates

Project

18 POT GREEN,
RAMSBOTTOM, BLO 9RG

Drawing Title

PROPOSED ELEVATIONS

Drawn MG

Checked _

Date MAR 2024

Scale@A3 1 : 100

Drawing No.

18PG/205/BR

Rev.

C5