


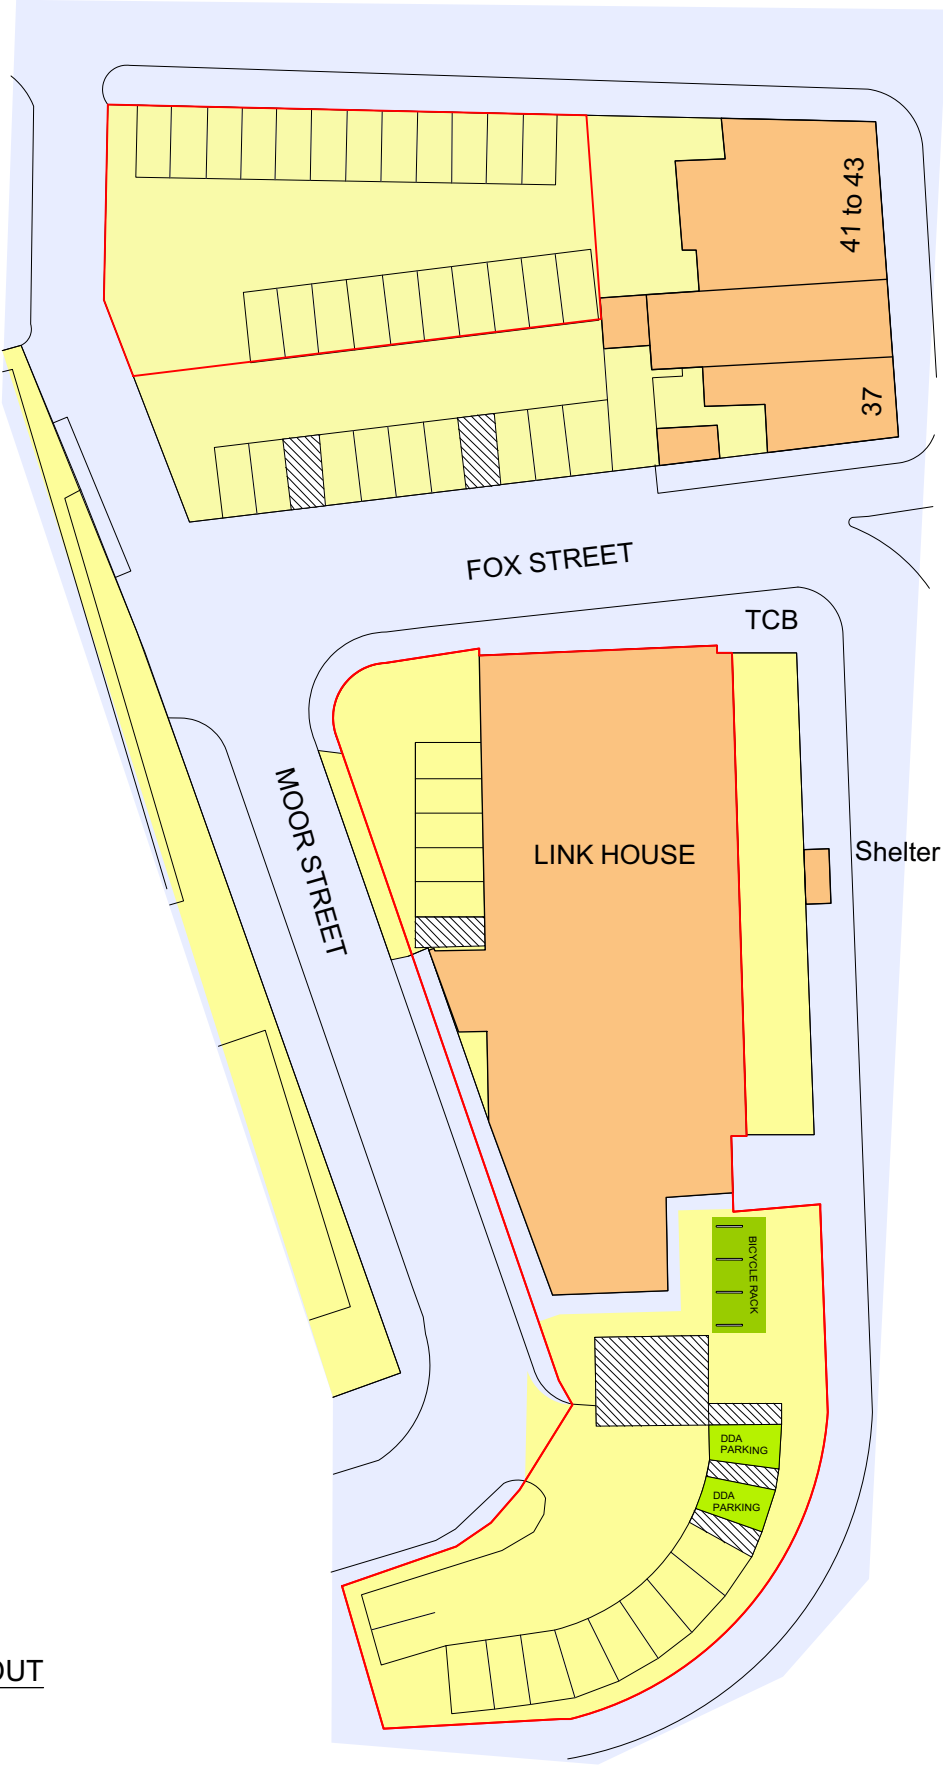

NOTES

1. This drawing indicates elements of the proposed sites interior and fascia" design, (where applicable)", for approval and/or tender purposes only. The Contractor shall be responsible for all quantities, locations, positions and final details of all related construction information, furniture, fittings and equipment. The Contractor shall obtain final approval from theproject manager/ design team on all such constructional and working information before the work commences.
2. All indicative mechanical and electrical services are as shown on the consultant engineers' drawings and are described in the M&E Performance Specification. All construction information/drawingsare to be read in conjunction with and coordinated with the principal M & E sub-contractors drawings and the consultant engineer's drawings and performance specification. Any anomalies are to be brought to the attention of the project manager/ design team before work commences.

No dimensions to be scaled from this drawing, all dimensions are to be checked by the contractor on site prior to manufacture and any discrepancies reported to the designer who will advise any necessary action.

KEY

- DDA PARKING SPACES
- BICYCLE RACK LOCATION

FLOOR FIXED CYCLE RACK CONSISTING OF SHEFFIELD CYCLE STANDS.
MATERIAL : GALVANISED MILD STEEL TUBE
RAL : 9005 - JET BLACK

PURPOSE OF DRAWING

- | | |
|--------------------------------------|---|
| ☐ PRELIMINARY | ☐ CONSTRUCTION |
| ☐ INFO - ONLY | ☒ PLANNING |
| ☐ APPROVAL | ☐ BUILDING REGULATIONS |
| ☐ TENDER | ☐ RECORD DRAWING |

REVISIONS	15.08.22	A	Bicycle rack location
	18.08.22	B	Specification of bicycle rack added.

PROJECT	HUKD_BURY		
LOCATION	HUKD, LINK HOUSE, 35 WALMERSLEY ROAD, BURY		
TITLE	PROPOSED CAR PARK LAYOUT		
DWG NO	VT289_01B	REV	B
SCALE	1:500 @ A3	DATE	18/08/22
DWG BY	VRT	CHECK BY	B