
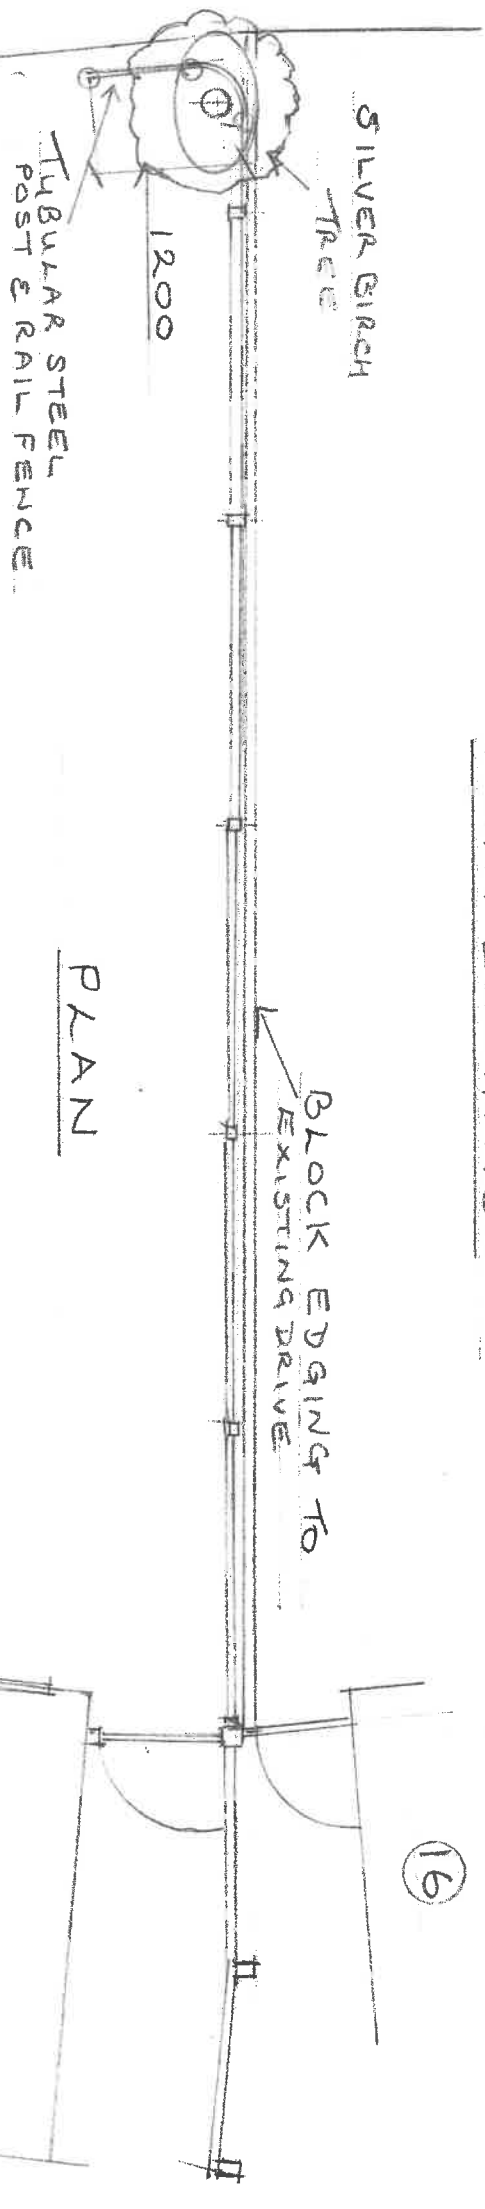


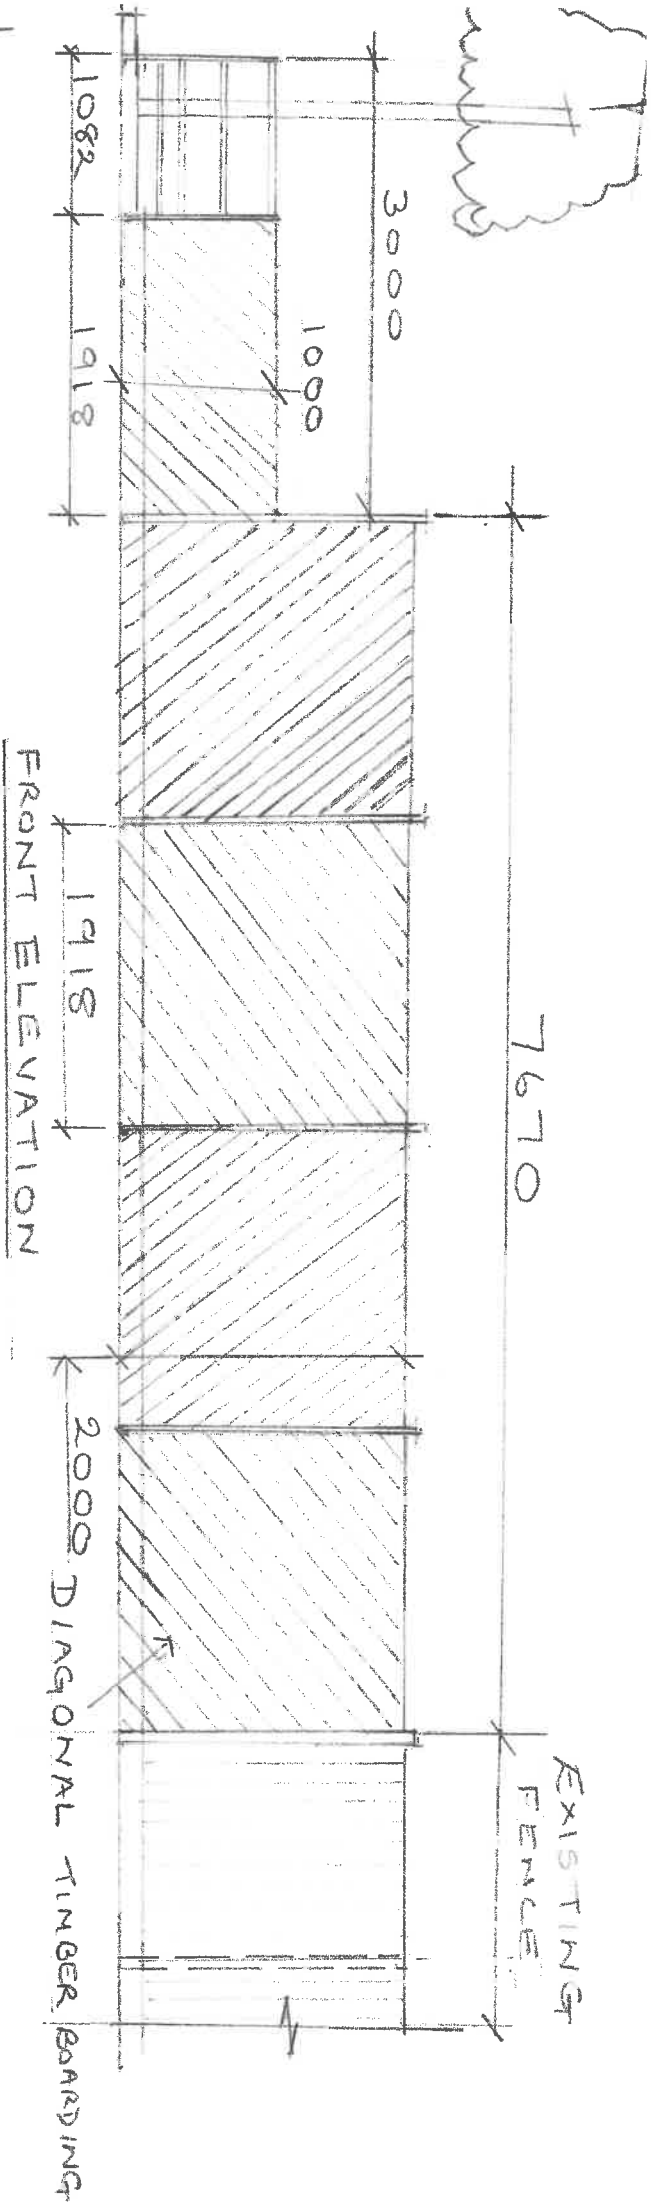

PROPOSED CONCRETE POST AND
TIMBER PANEL FENCE BETWEEN
14 & 15 PORCHESTER DRIVE, RADCLIFFE

PLAN

SILVER BIRCH
TREE

TUBULAR STEEL
POST & RAIL FENCE

BLOCK EDGING TO
EXISTING DRIVE

16

14

SCALE 1:50 18/09/2020

DRG NO P1