




EXISTING ELEVATIONS

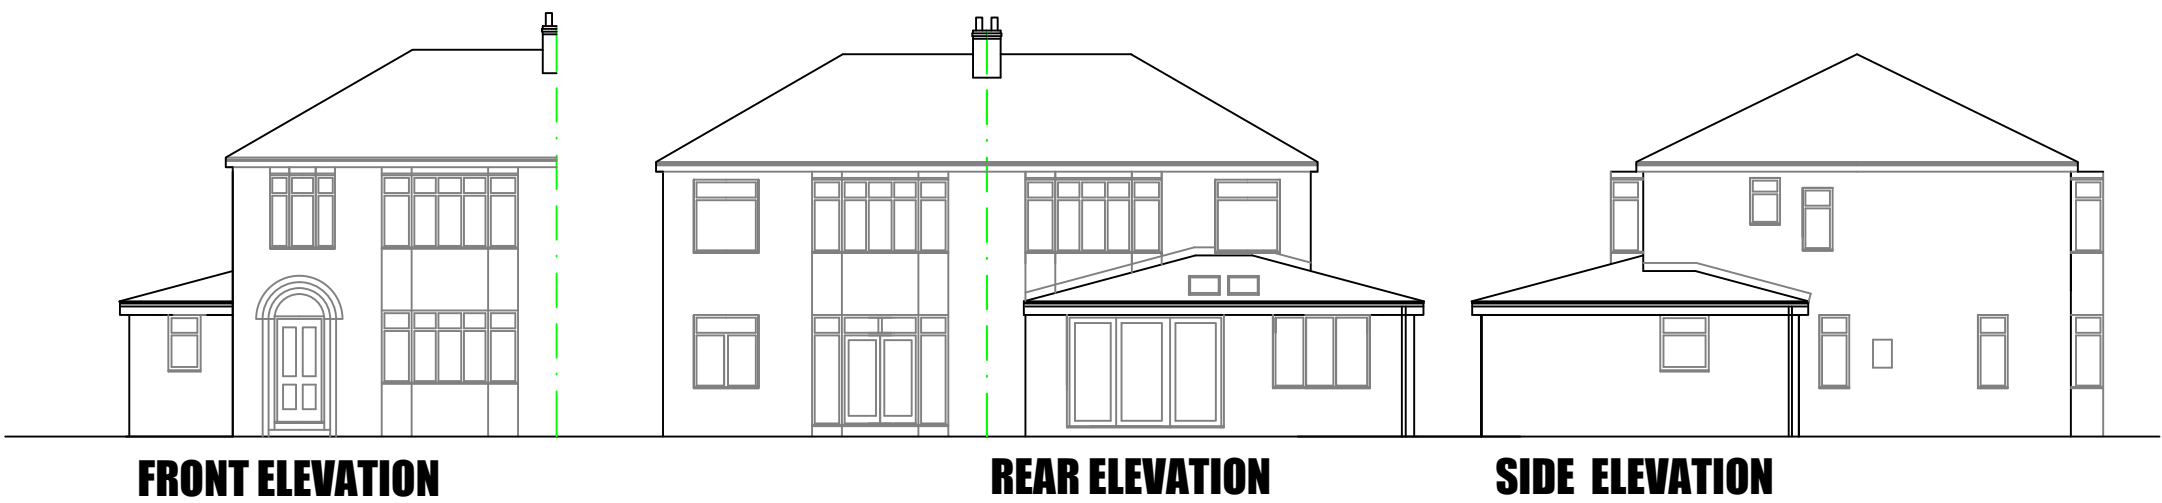


EXISTING PLANS

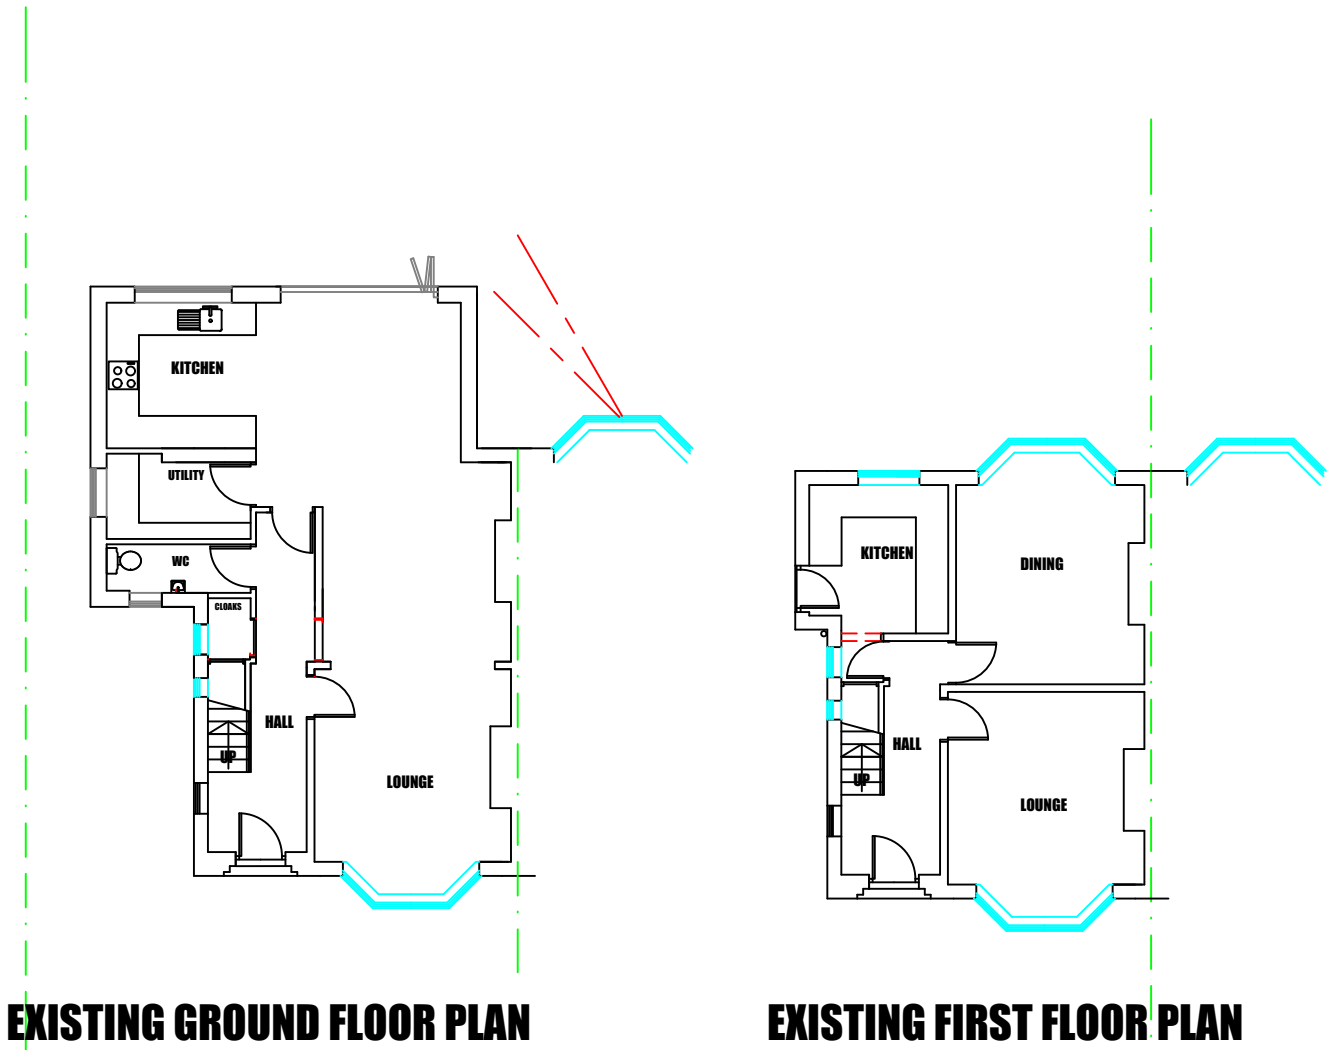

PROPOSED PLANS

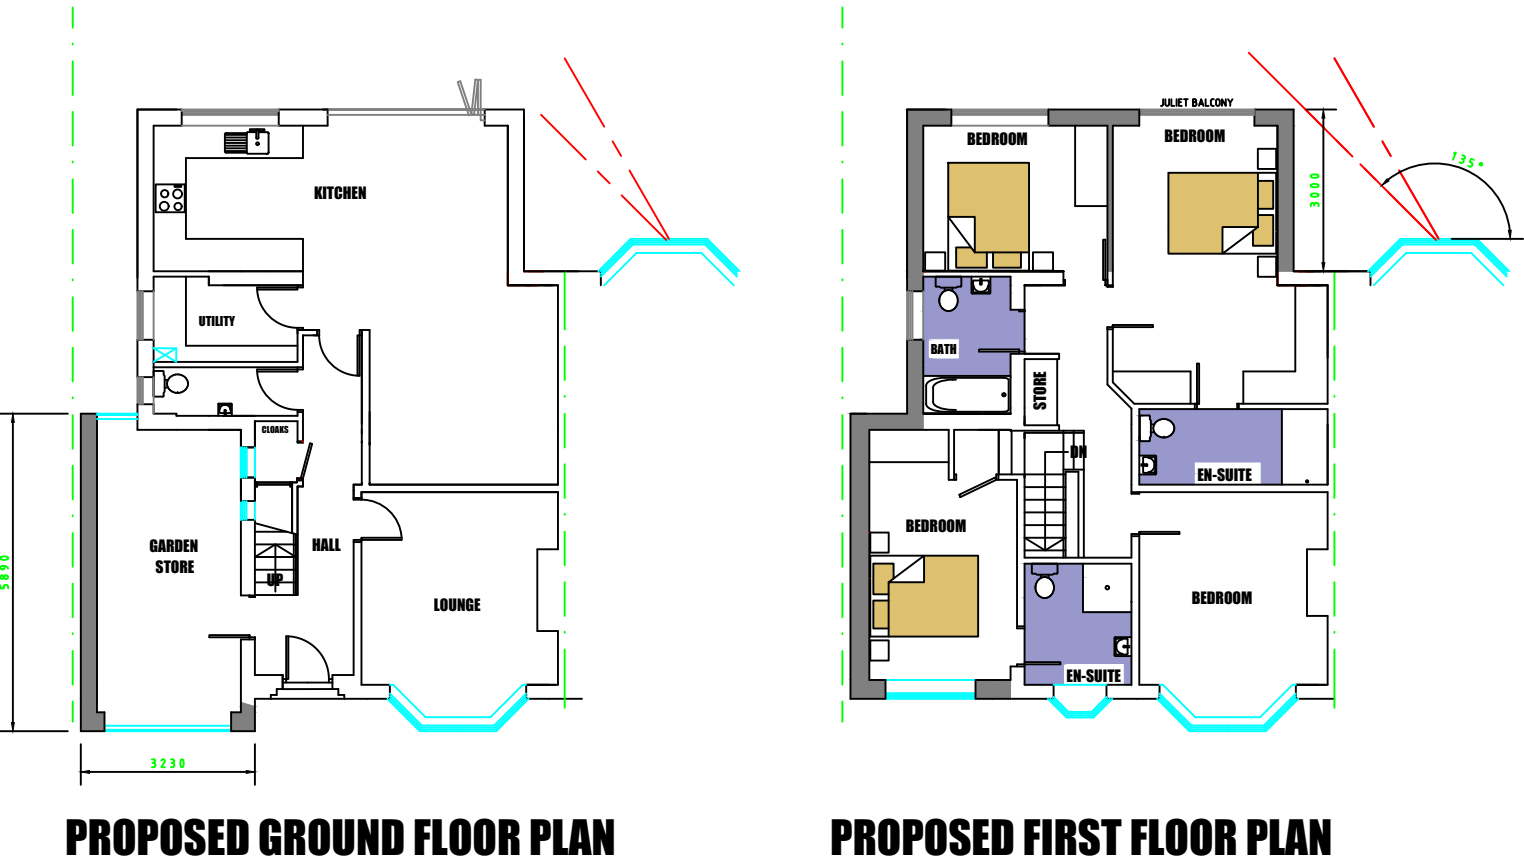

PROPOSED ELEVATIONS

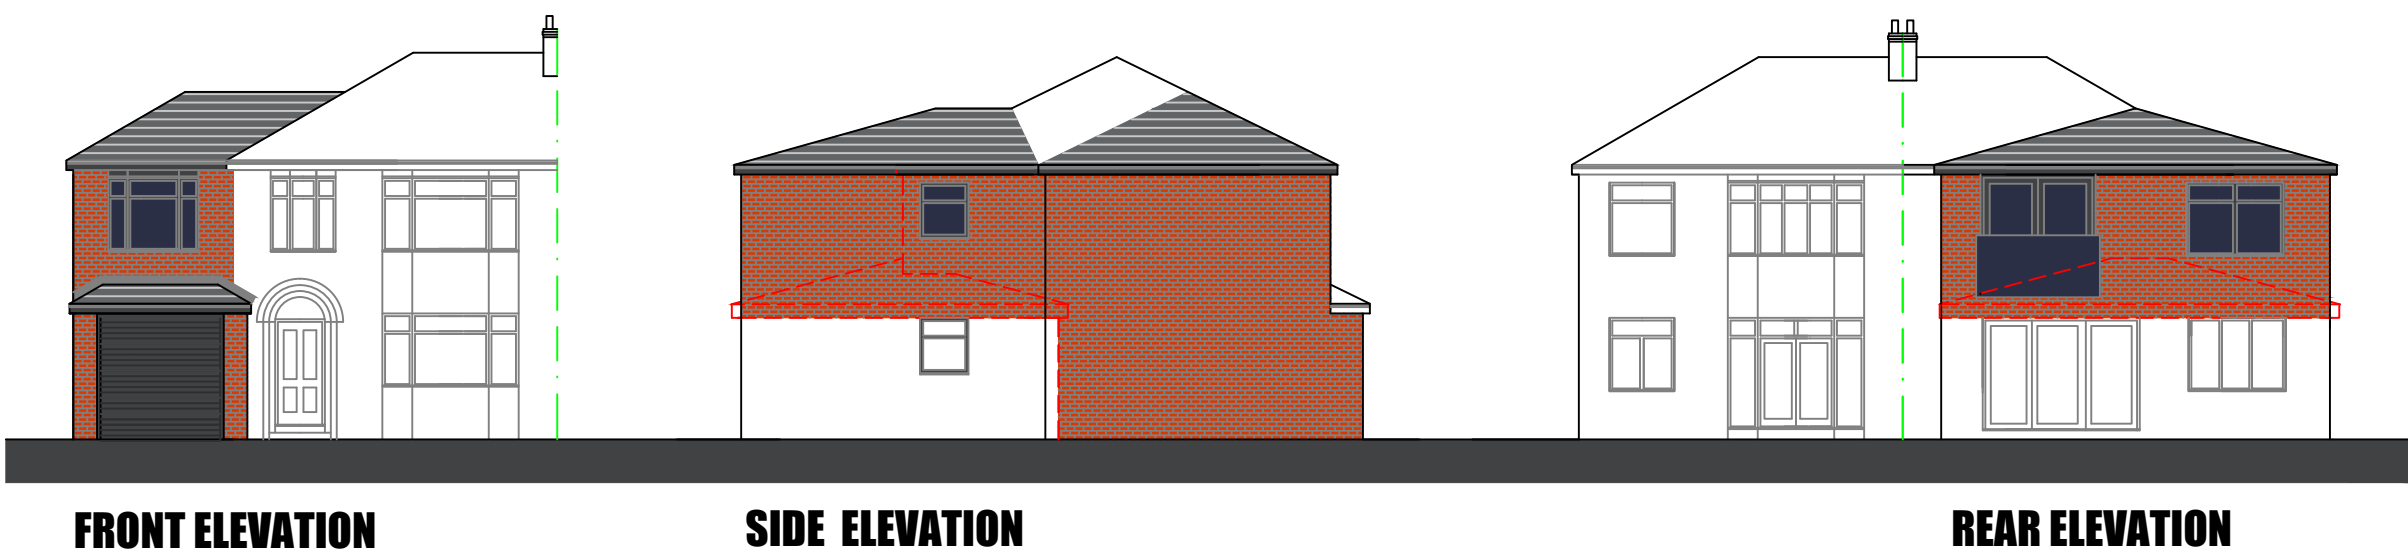

REV.	DESCRIPTION	DATE

ph

ARCHITECTURE

Tel: 01457 838801

Mobile: 07967 233507

Fax: 01457 838801

email: pharchitecture@aol.com

7 Larkwood Close, Carrbrook,

Stalybridge, Cheshire, SK15 3NL.

Drawing Number, 26/ND/P1	Date FEB-26
Revision,	Scale, 1:100
	Drawn, PH

Drawing / Job Title,
Proposed Extension.
BUILDING PLANS

Client.
Mr& Mrs N Dayalji
11 HOPE ROAD
PRESTWICH
MANCHESTER
M25 9GX