

Notes
This drawing is the property of IDC Architecture Ltd and copyright is reserved by them. This drawing is not to be copied or disclosed by or to any unauthorised persons without the prior written consent of IDC Architecture Ltd.



1 North East
1 : 50




2 North West
1 : 50



3 South West
1 : 50



4 South East
1 : 50

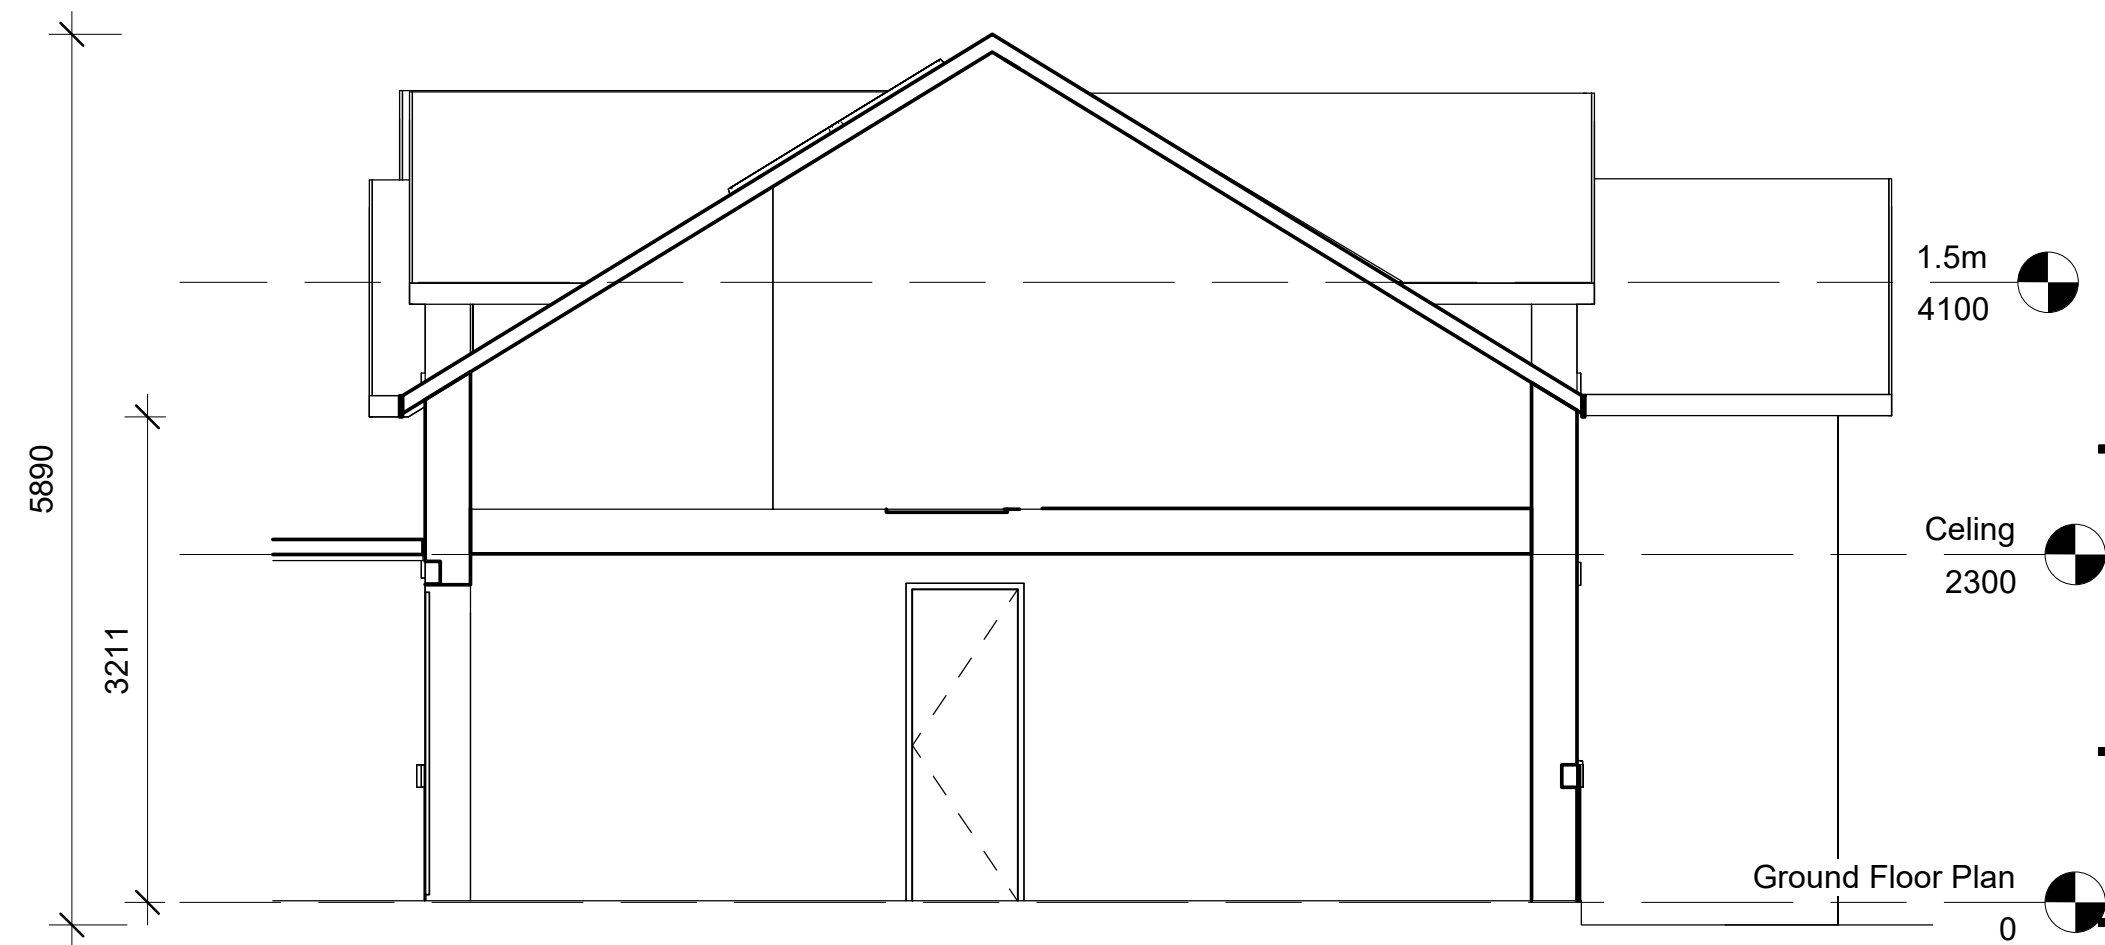

5 Section 1
1 : 50

B	21.01.26	TW	Solar Panels added
A	23.12.25	TW	Oil and heads added
Rev	Date	Drawn by	Comments

Client

The Mitchell Family

Project

Woodmill, Wood Road Lane,
Bury, BL9 5QA


Drawing

Proposed elevations-Dwelling D

Date	December 2025	Drawn by	TW	Scales	1 : 50	@ A1
------	---------------	----------	----	--------	--------	------

Job No - Dwg No - Rev

21053-617-B

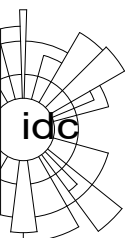

IDC Architecture

Creative thinking in architecture, engineering and the built environment

5-11 Eagle Street
Accrington
Lancashire
BB5 11JN

T: 01254 232007
F: 01254 392193
E: info@email-idc.co.uk
W: intelligentdesigncentre.co.uk