


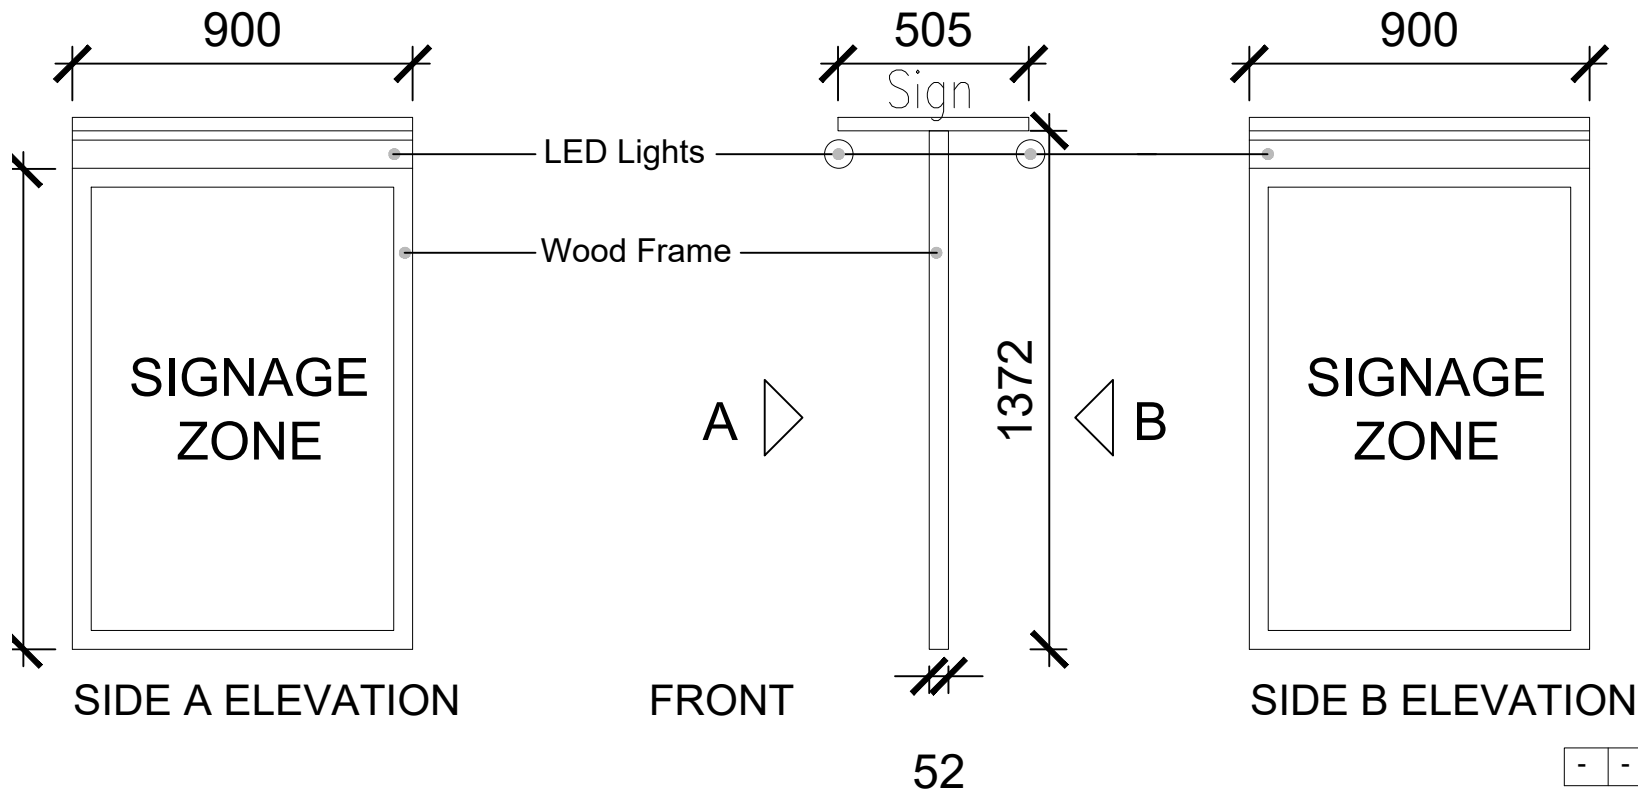

ADVERTISEMENT SIGN ELEVATIONS

-	-	---
---	---	-----

PROJECT

CHANGE OF USE FROM A4 USE CLASS
A3 USE CLASS WITH BAR

ADDRESS

THE PARKSIDE, 281 BURY OLD ROAD,
PRESTWICH, MANCHESTER M25 1JA

DRAWING

EXISTING SIGNAGE (TO BE USED BY NEW
BUSINESS).

SCALE 1:20 @ A4

DATE JUN 20

DRG 008-08

REV /