




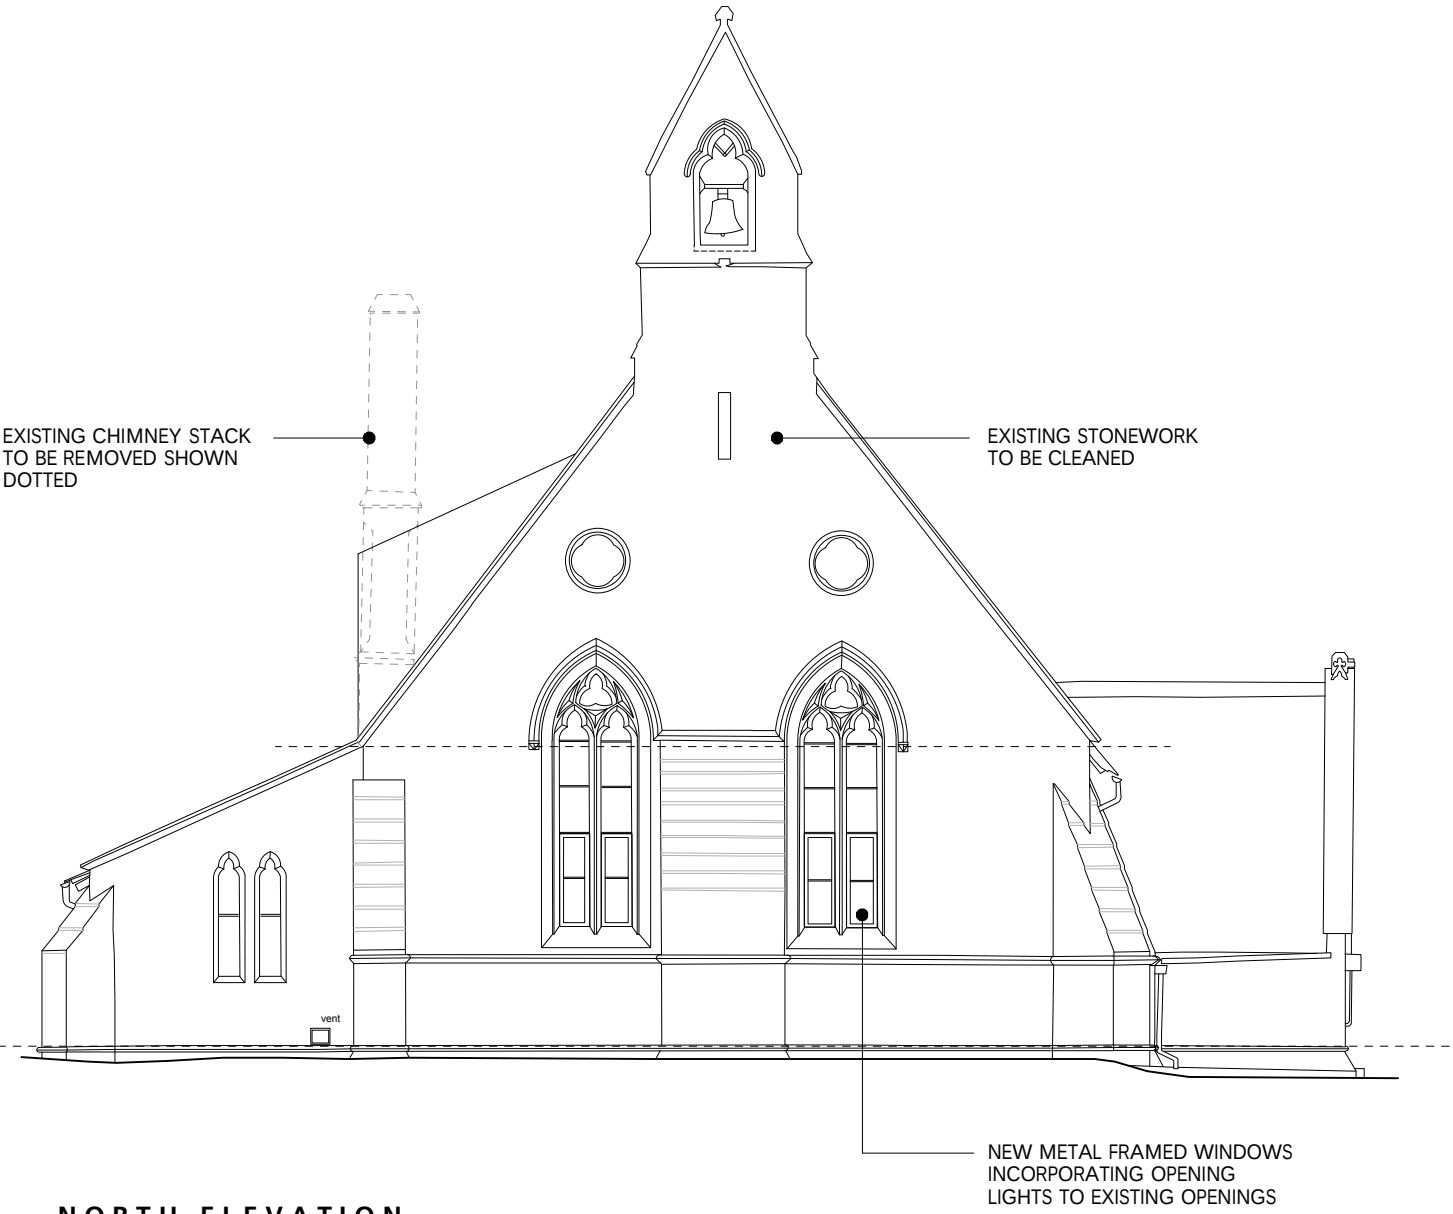

NORTH ELEVATION

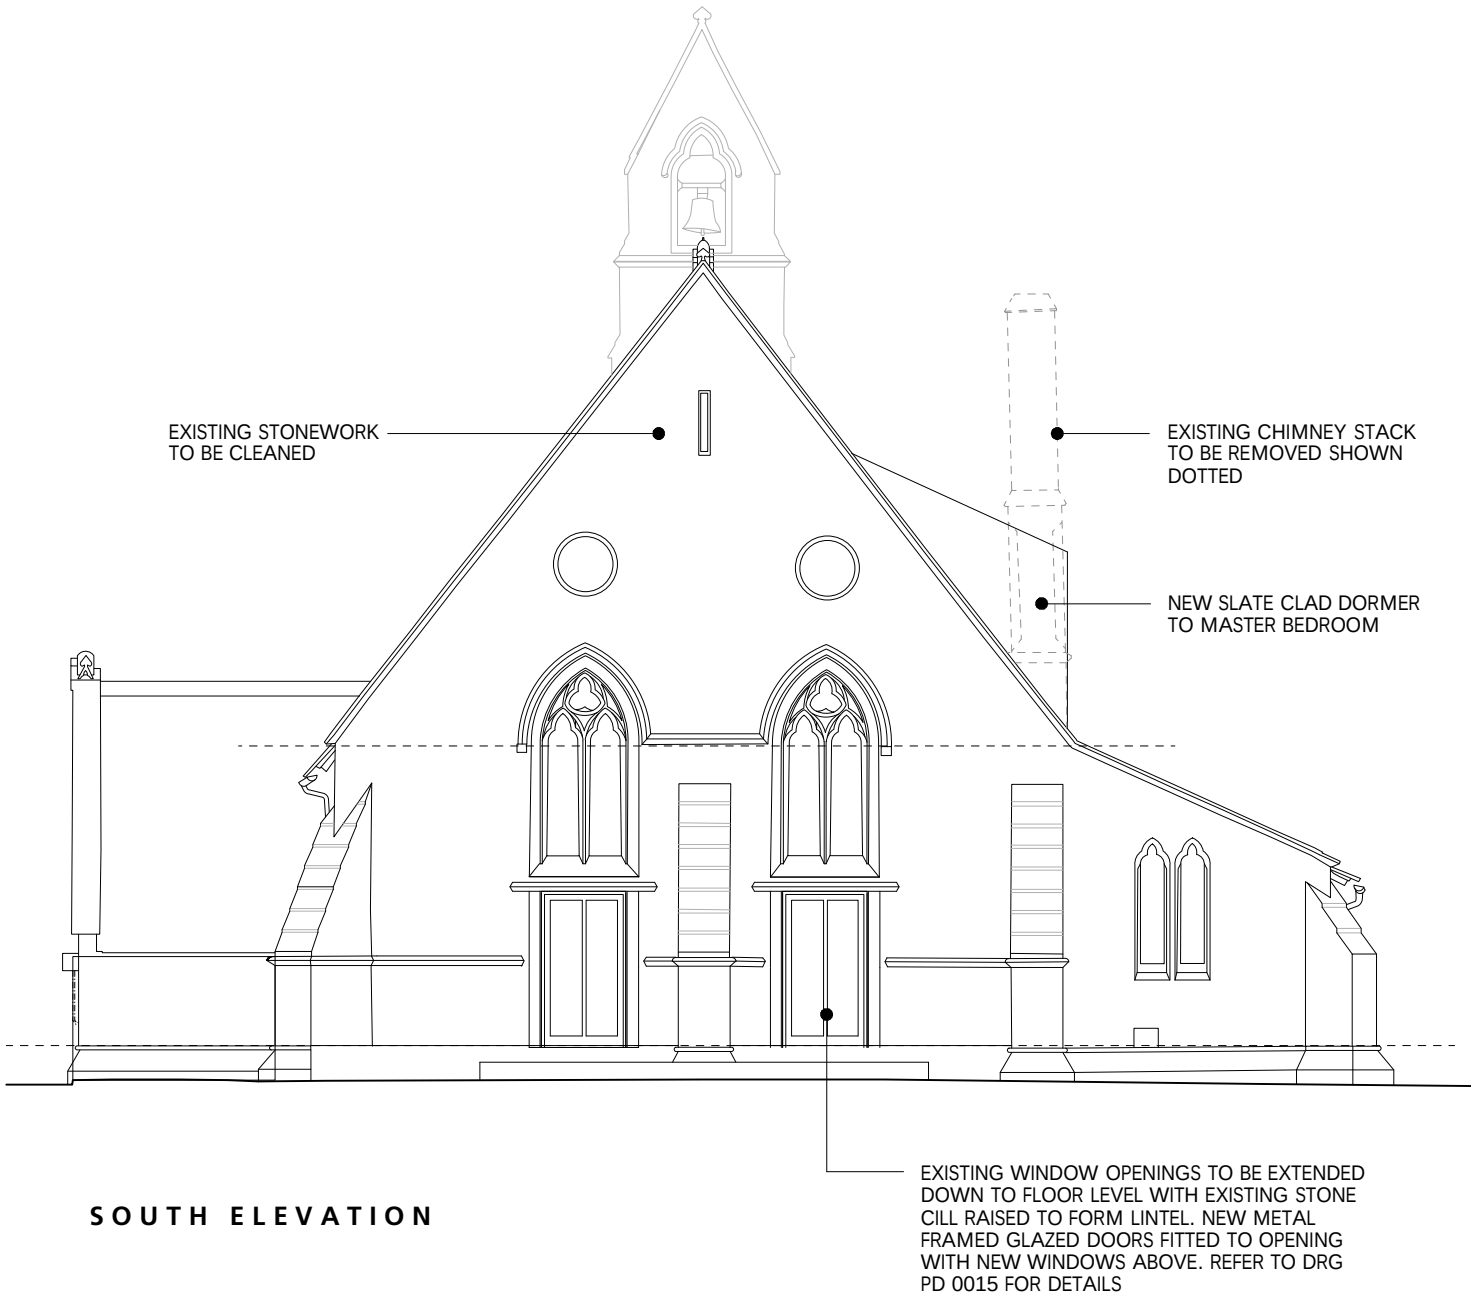

SOUTH ELEVATION

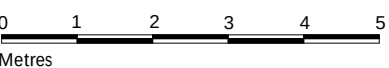

Jonathan Davidson Architects
Architecture, Planning & Industrial Design
47 Hilton Street
MANCHESTER
M1 2EF
t: 0161 711 0835
e: inbox@jddavidsonarchitects.com
w: www.jddavidsonarchitects.com

Client Mr D Apenteng
Project **St John in the Wilderness**
Whalley Rd, Shuttleworth
Scale & Date 1:100 @ A3 Sept 2021

Rev C - 04/22 - Dormer amended
Rev B - 02/22 - South Elevation amended
Rev A - 01/22 - Dormers amended

Document **Planning Drawing**
Proposed Elevations 3/3
Status For information

Doc Ref	367	PD	0011	C
---------	-----	----	------	---