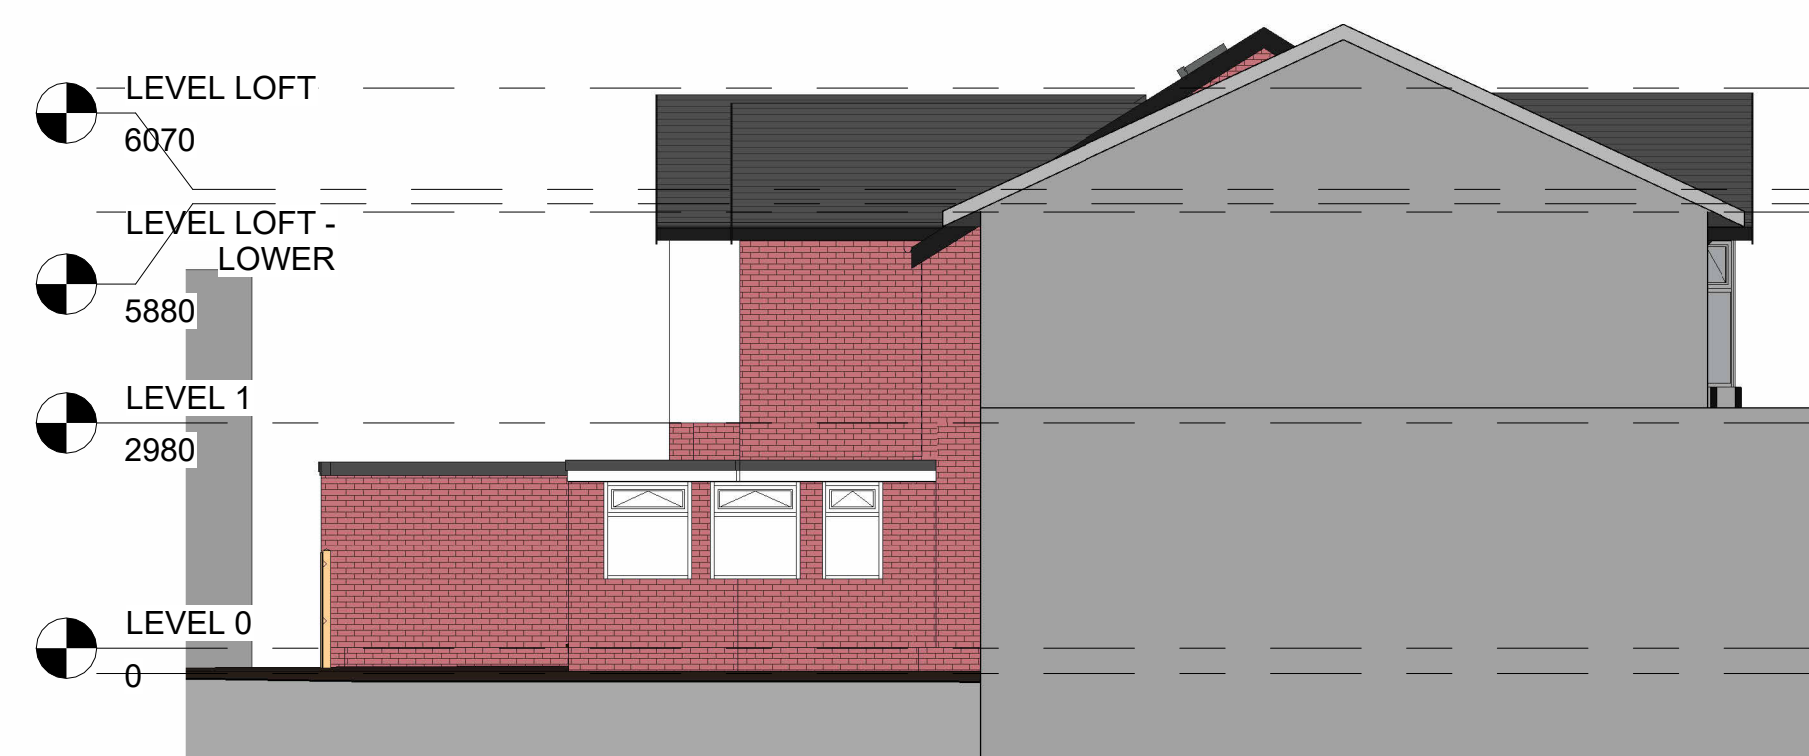
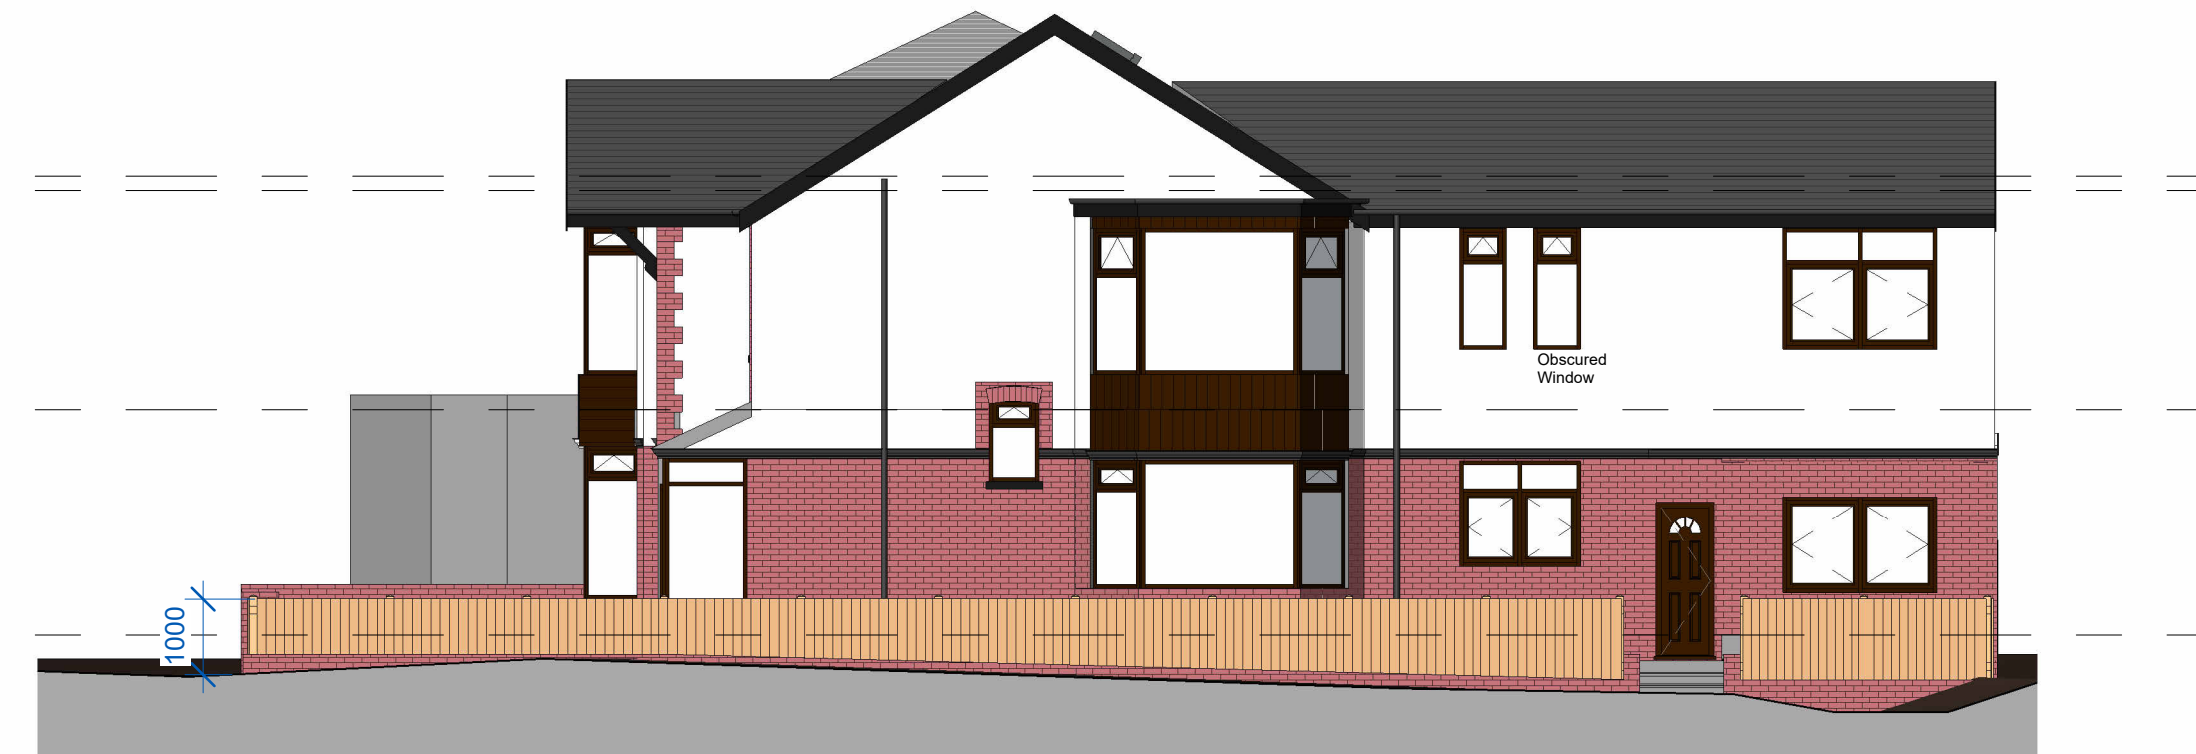


2	Revised Plans - Planning	25/09/2025	SG
1	Revised Design	09/09/2025	MA
No.	Description	Date	Initial

PROJECT		86-88 Kings Road	
TITLE Existing and Proposed Elevations			
STATUS			
DESIGN			
DRAWN BY	DATE	SCALE (@ A1)	
MA	08/01/2024	1 : 100	
PROJECT NUMBER		DRAWING NUMBER	REV
GSS24195.1		003C	2
www.goldsketch.co.uk		info@goldsketch.co.uk 0161 792 9595	
NOTES © COPYRIGHT - ALL RIGHTS RESERVED. THIS DRAWING MAY NOT BE REPRODUCED WITHOUT PRIOR WRITTEN CONSENT. DRAWINGS TO BE USED FOR THE STATUS RELATED ONLY. ALL DIMENSIONS AND SETTING OUT SHALL BE CHECKED AND CONFIRMED ON SITE. ANY DISCREPANCIES TO BE REPORTED TO THE ARCHITECT IMMEDIATELY. THIS DRAWING IS THE PROPERTY OF GOLD SKETCH. IT IS TO BE USED FOR THE CURRENT PROJECT ONLY. THE COMPLETION OF THIS PROJECT DOES NOT IMPLY THE COMPLETION OF ANY OTHER PROJECTS. THE ARCHITECT'S RESPONSIBILITY FOR THE DESIGN OF THE BUILDING IS NOT A GUARANTEE OF THE ACCURACY OF THE INFORMATION PROVIDED HEREIN. THE ARCHITECT'S RESPONSIBILITY FOR THE DESIGN OF THE BUILDING IS NOT A GUARANTEE OF THE ACCURACY OF THE INFORMATION PROVIDED HEREIN.			