


THE BUILDER MUST CHECK THE SITE AND THE APPROVED DRAWINGS BEFORE COMMENCING THE WORKS AND MUST TAKE ANY WORKING MEASUREMENTS AS NECESSARY. ANY DISCREPANCY IN THE DRAWING MUST BE REPORTED TO THE CLIENT .

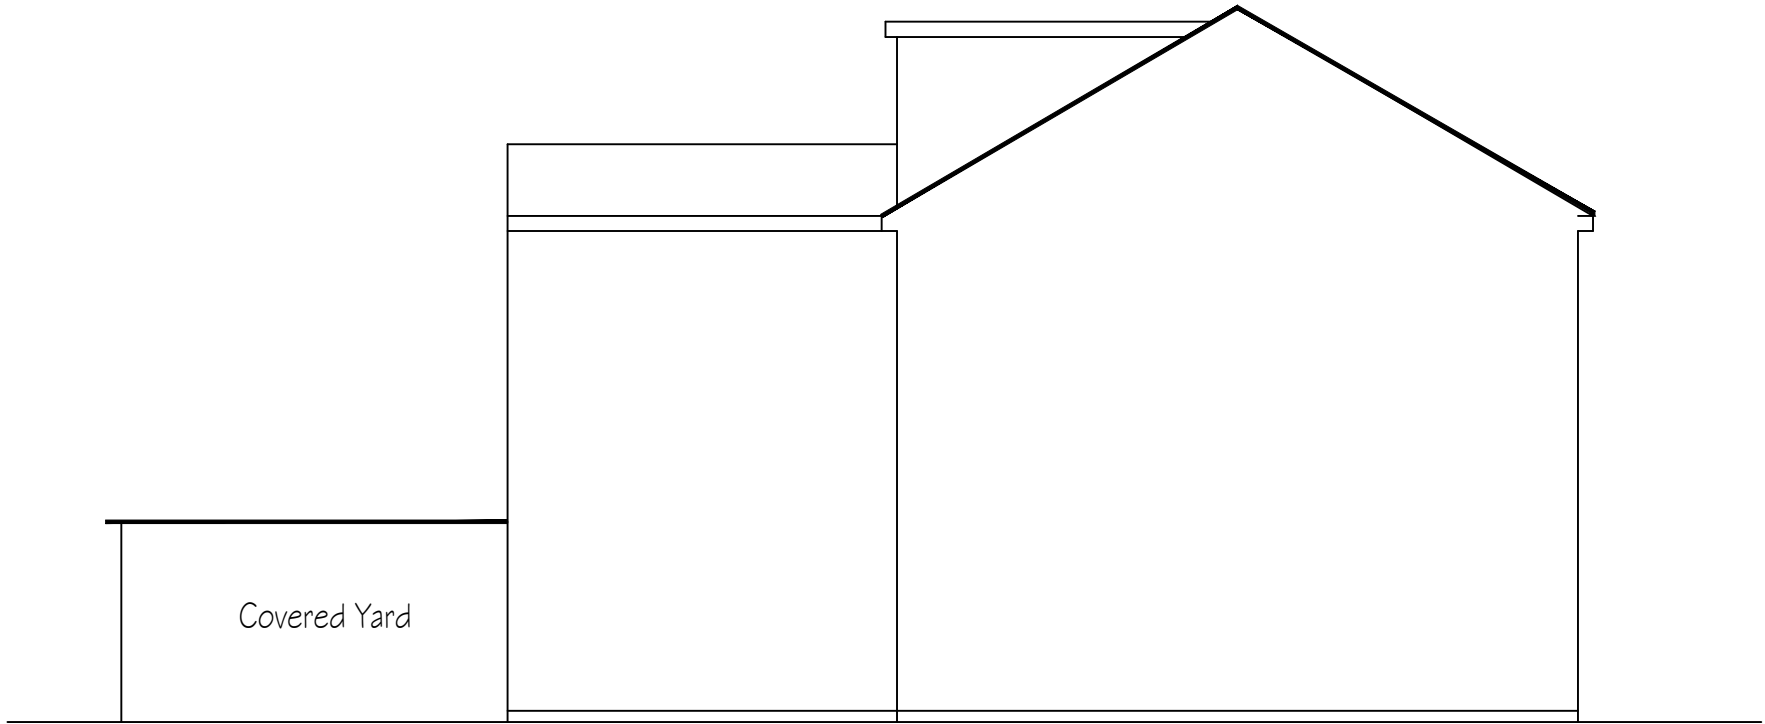

Elevation From No 55

Date	Rev	Description	
27/8/25	A	Planning	

H S H

Engineering Design Services Ltd
428 Cheetham Hill Road Cheetham Manchester
M8 9LE. UK 01617956385,07940197 333

project title	Proposed ground floor at the rear of the building, to create habitable rooms.		
client	Mr Naseer Ahmed & Ms Farat Jamila		
dwg. title	Existing Elevations From No 55		
dwg.no.	sheet no.	scale.	job no.
4A		1:100 @ A3	
57 Millet Street Bury BL9 0JB			
drawn by.	checked by.	approved by.	date
TZ		-	May 2025