
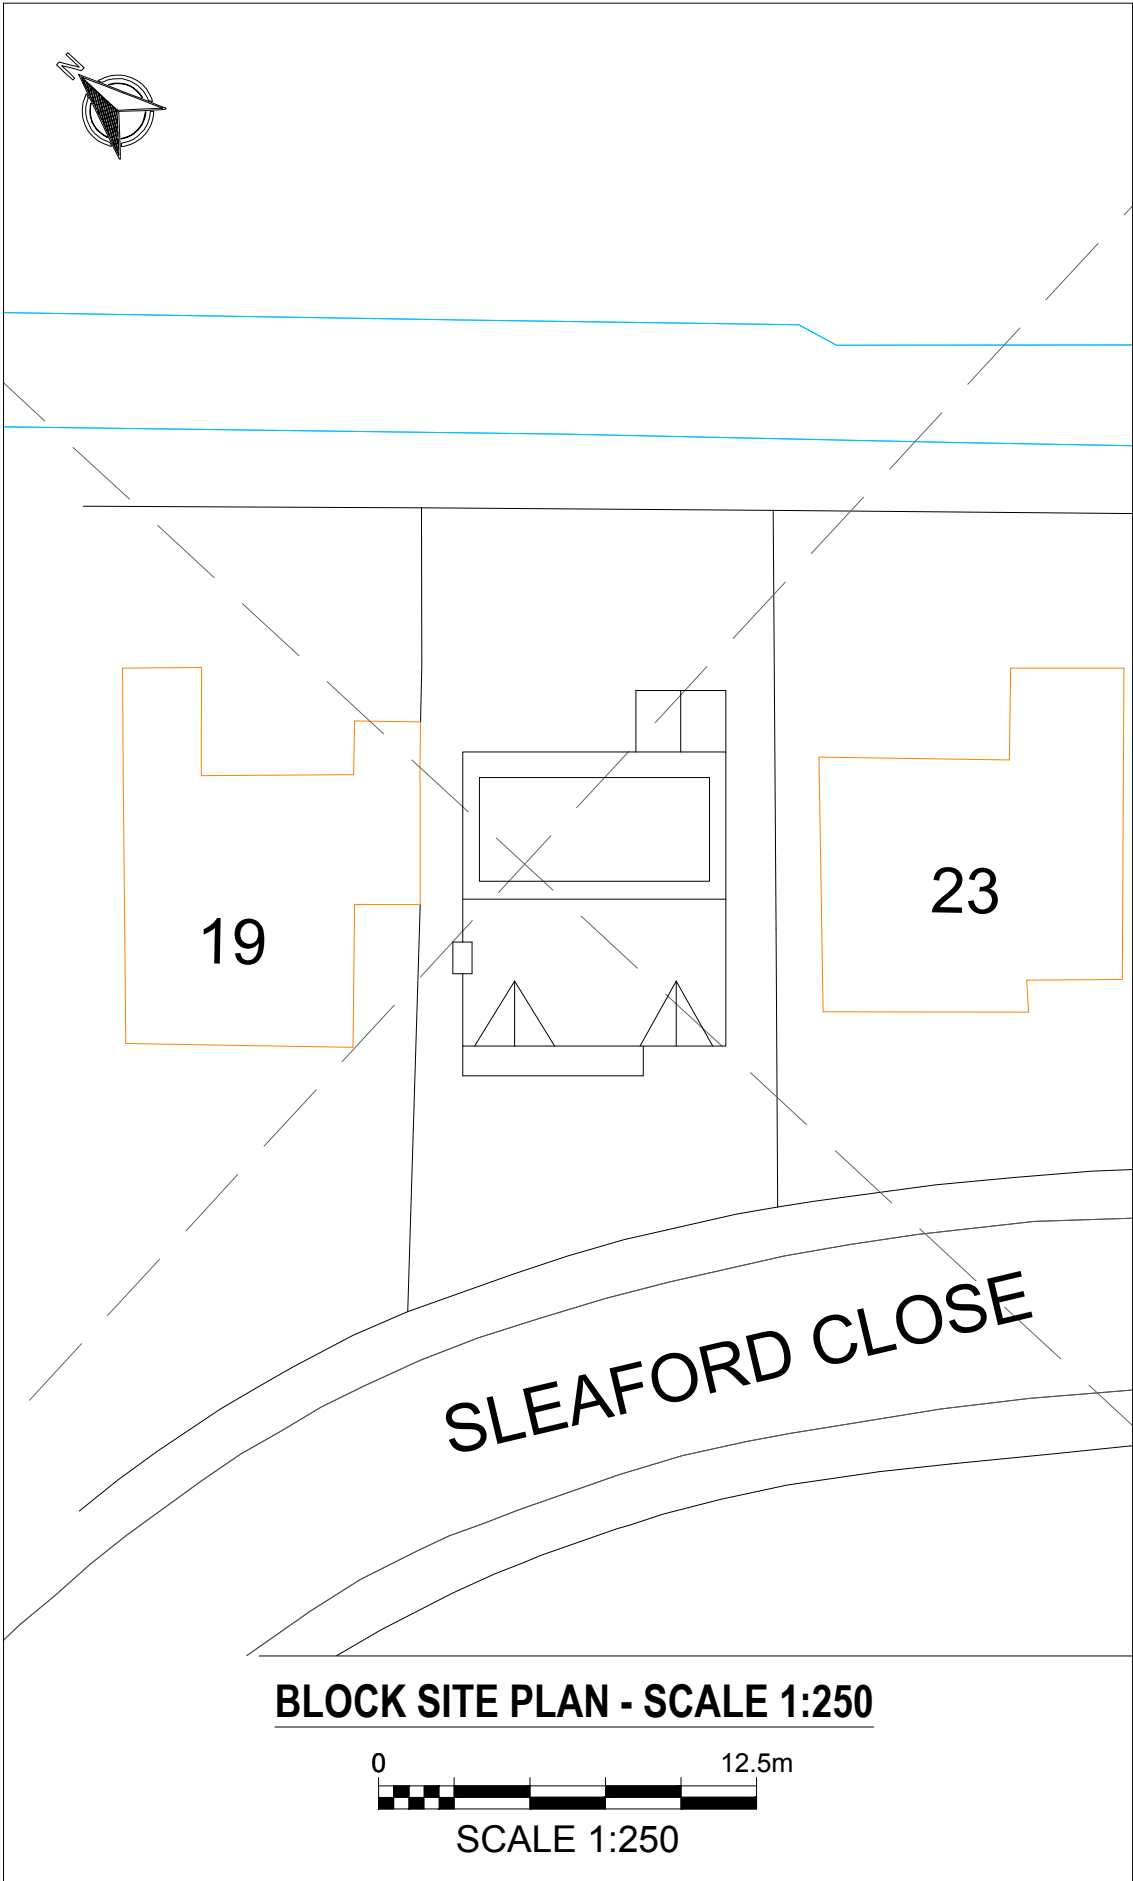


ALL DIMENSIONS TO BE CHECKED ON SITE PRIOR TO ANY MANUFACTURING OR FABRICATION AND ANY ANOMALIES TO BE BROUGHT TO THE ATTENTION OF THE ARCHITECT.

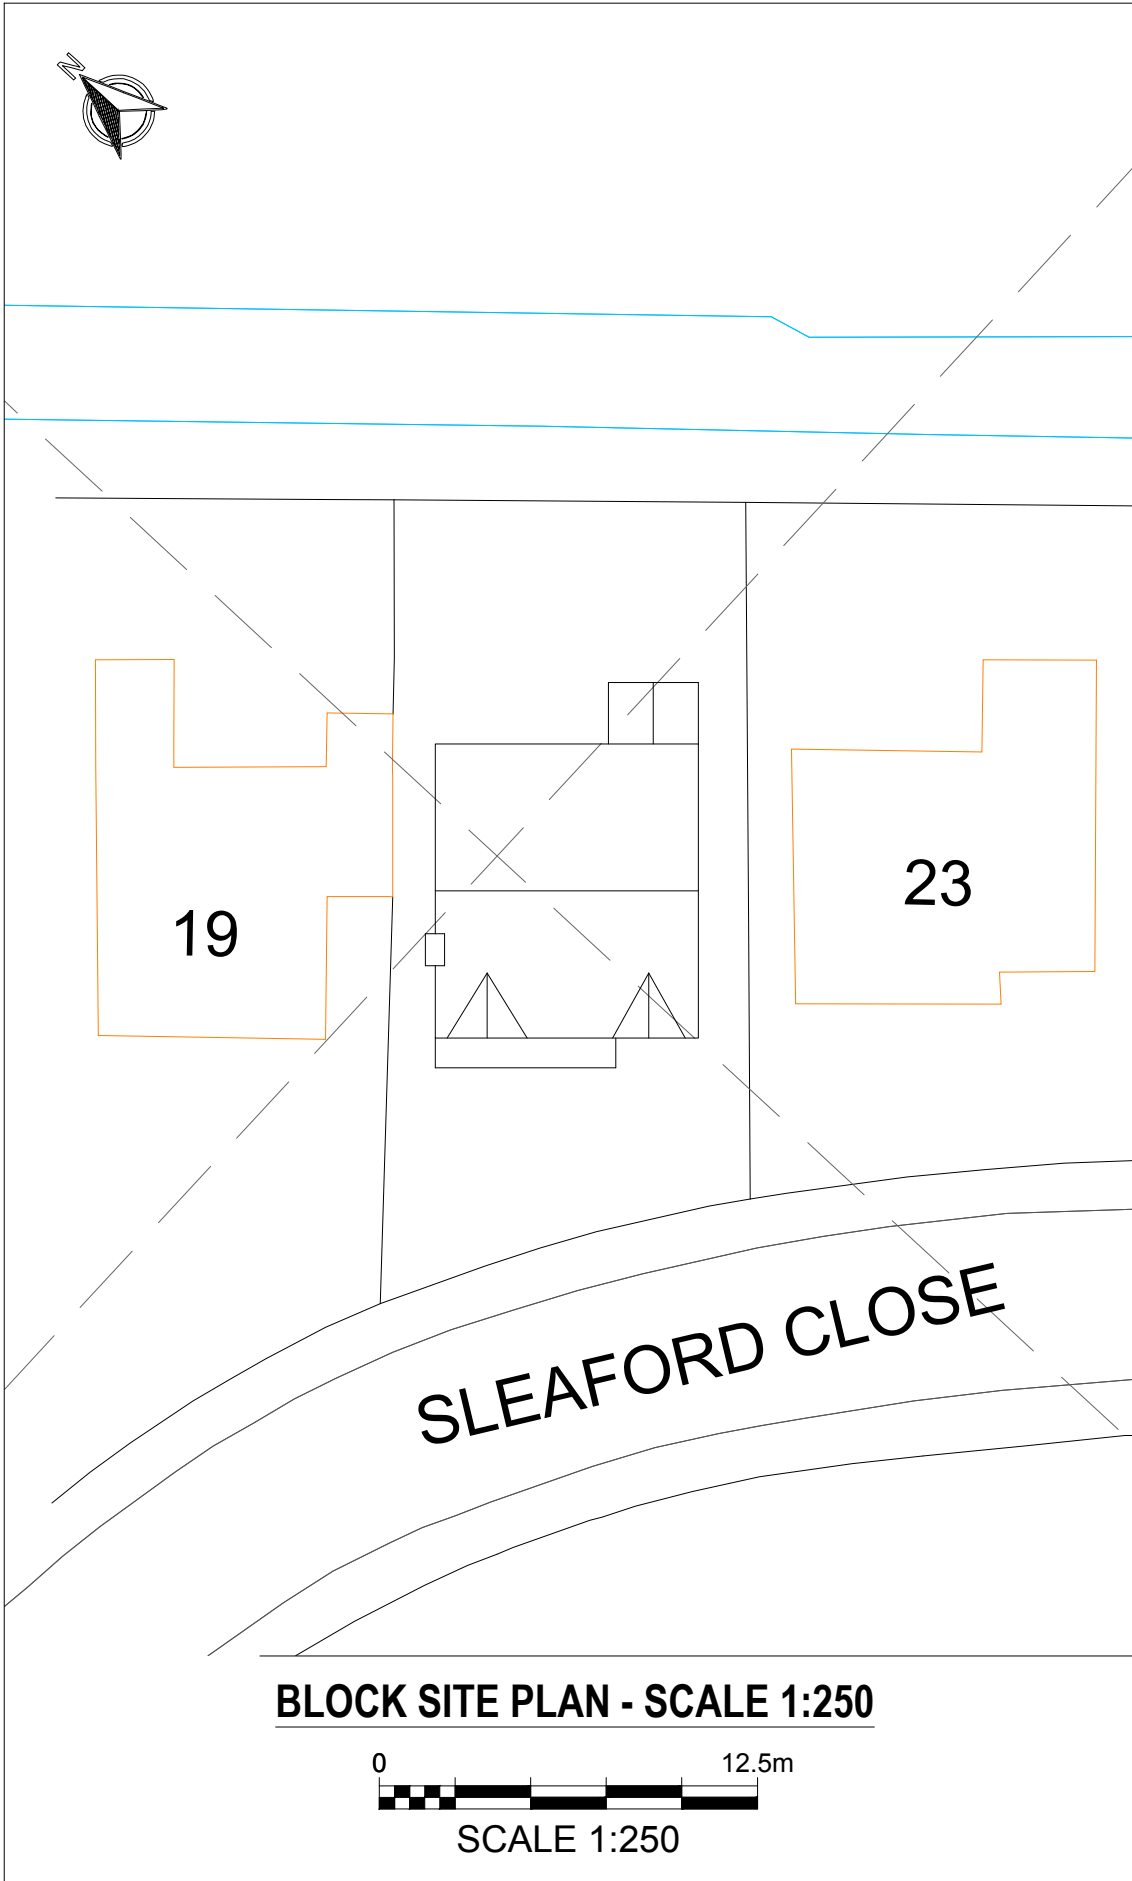

REV	AMENDMENTS	DATE
JOB PROPOSED LOFT COVERION AND DORMER EXTENSION 21 SLEAFORD CLOSE BURY		
TITLE EXISTING & PROPOSED BLOCK PLAN		
SCALE	1:100 @ (A2)	DATE MAR 2025
DWG No.	102	REVISION -