




- do not scale dimensions from this drawing
- all dimensions to be checked on-site and
discrepancies to be reported to the architects

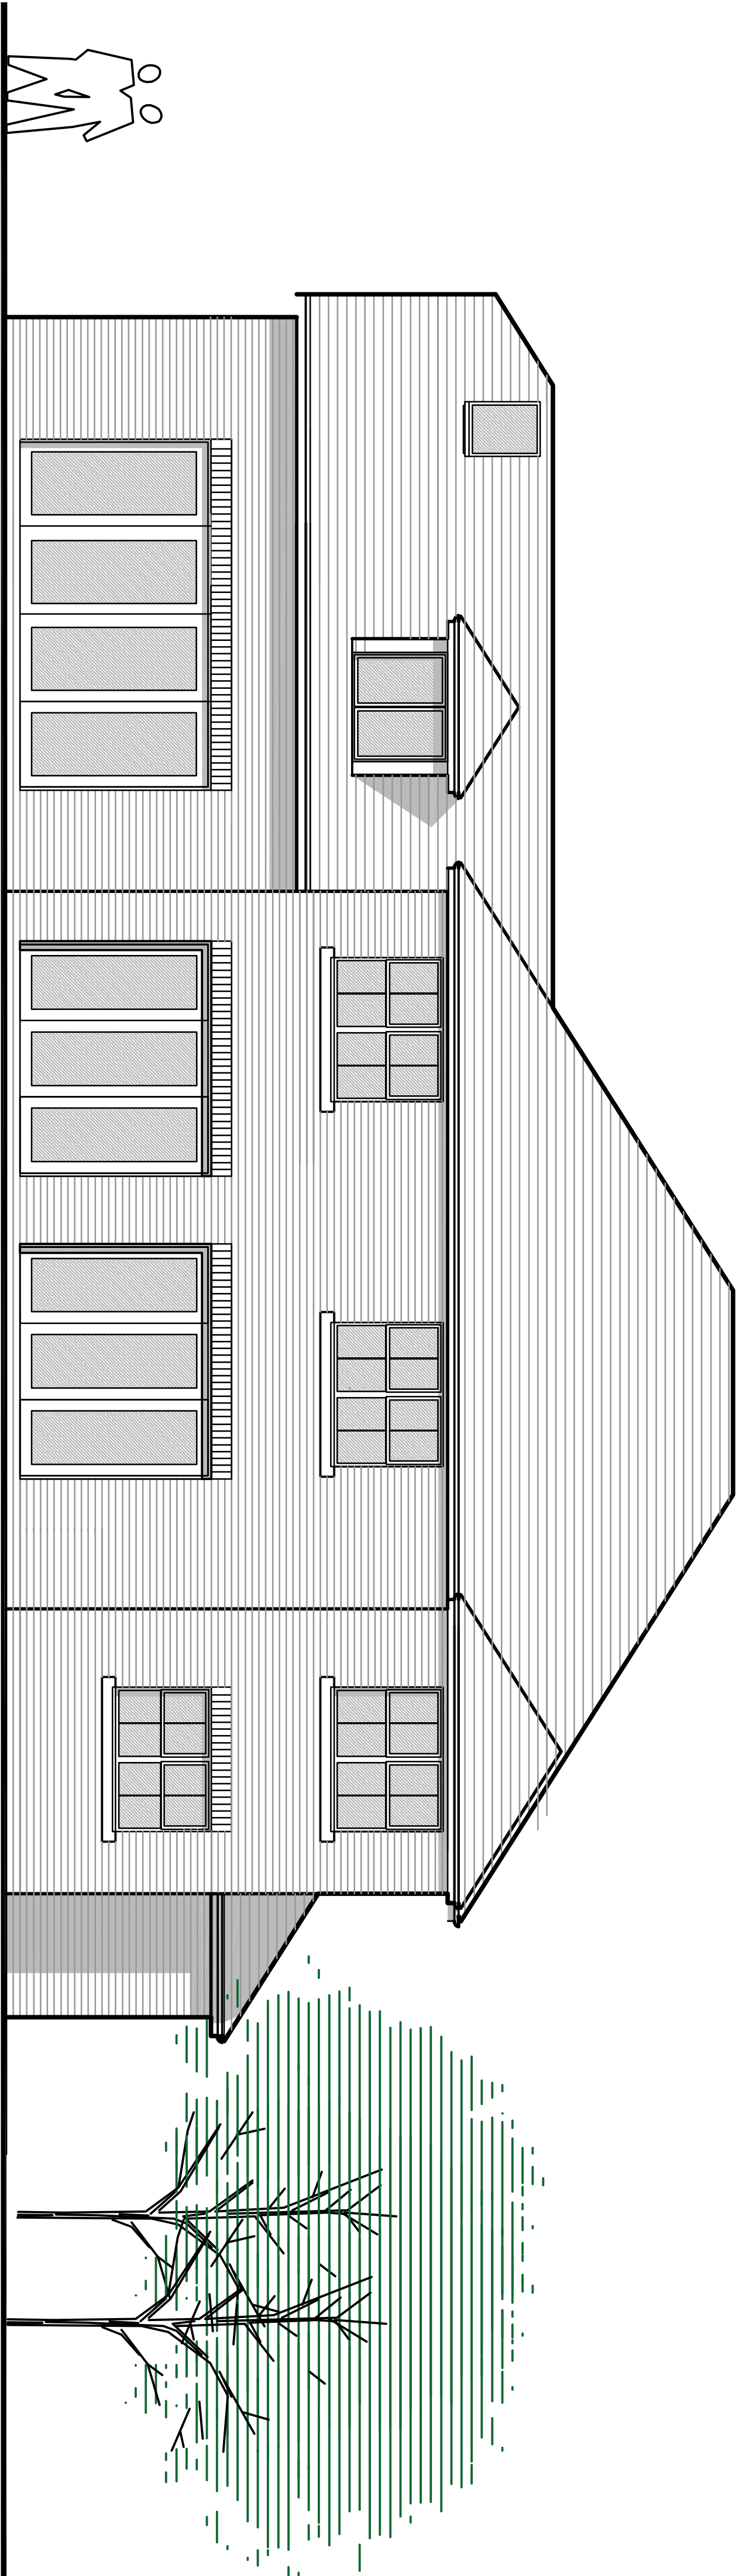

Proposed Western Elevation (garden) scale 1:50

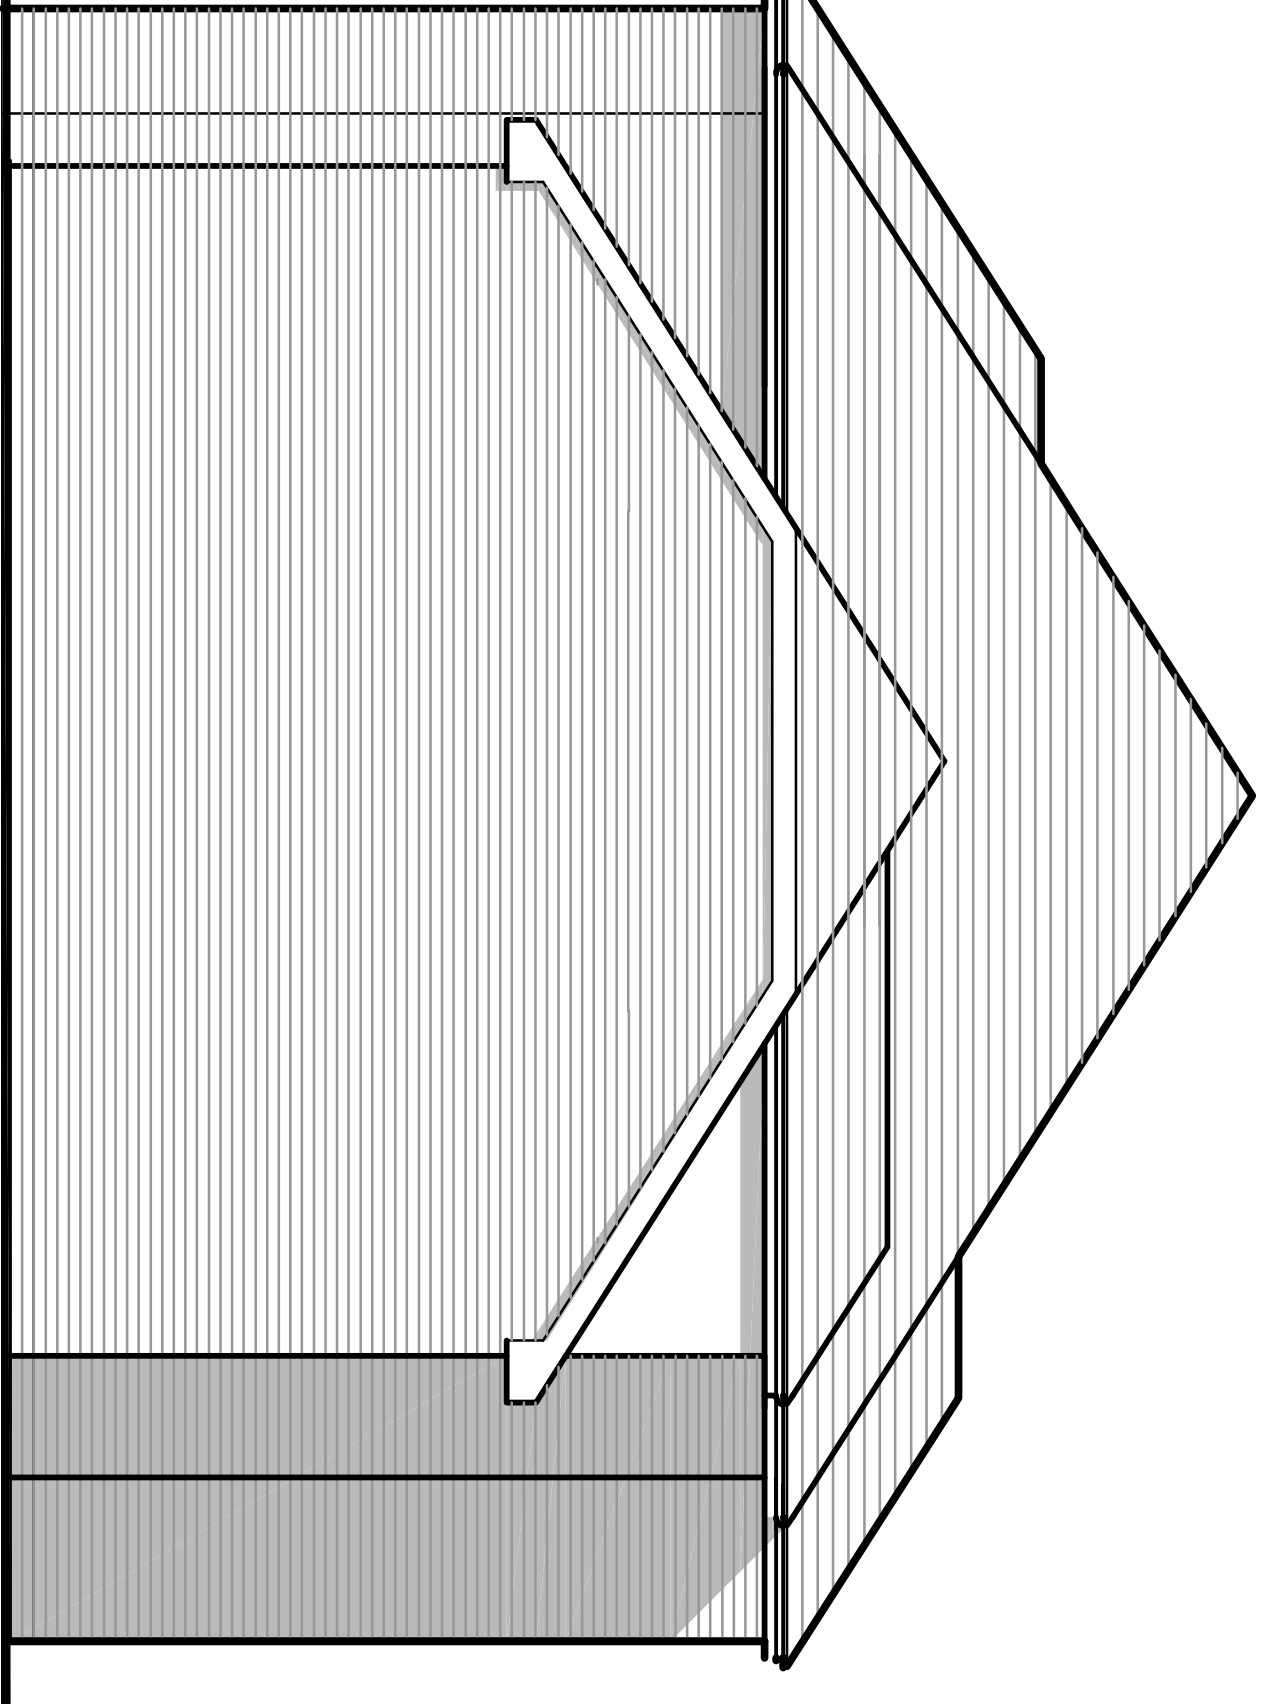

Proposed Gable Elevation (north) scale 1:50

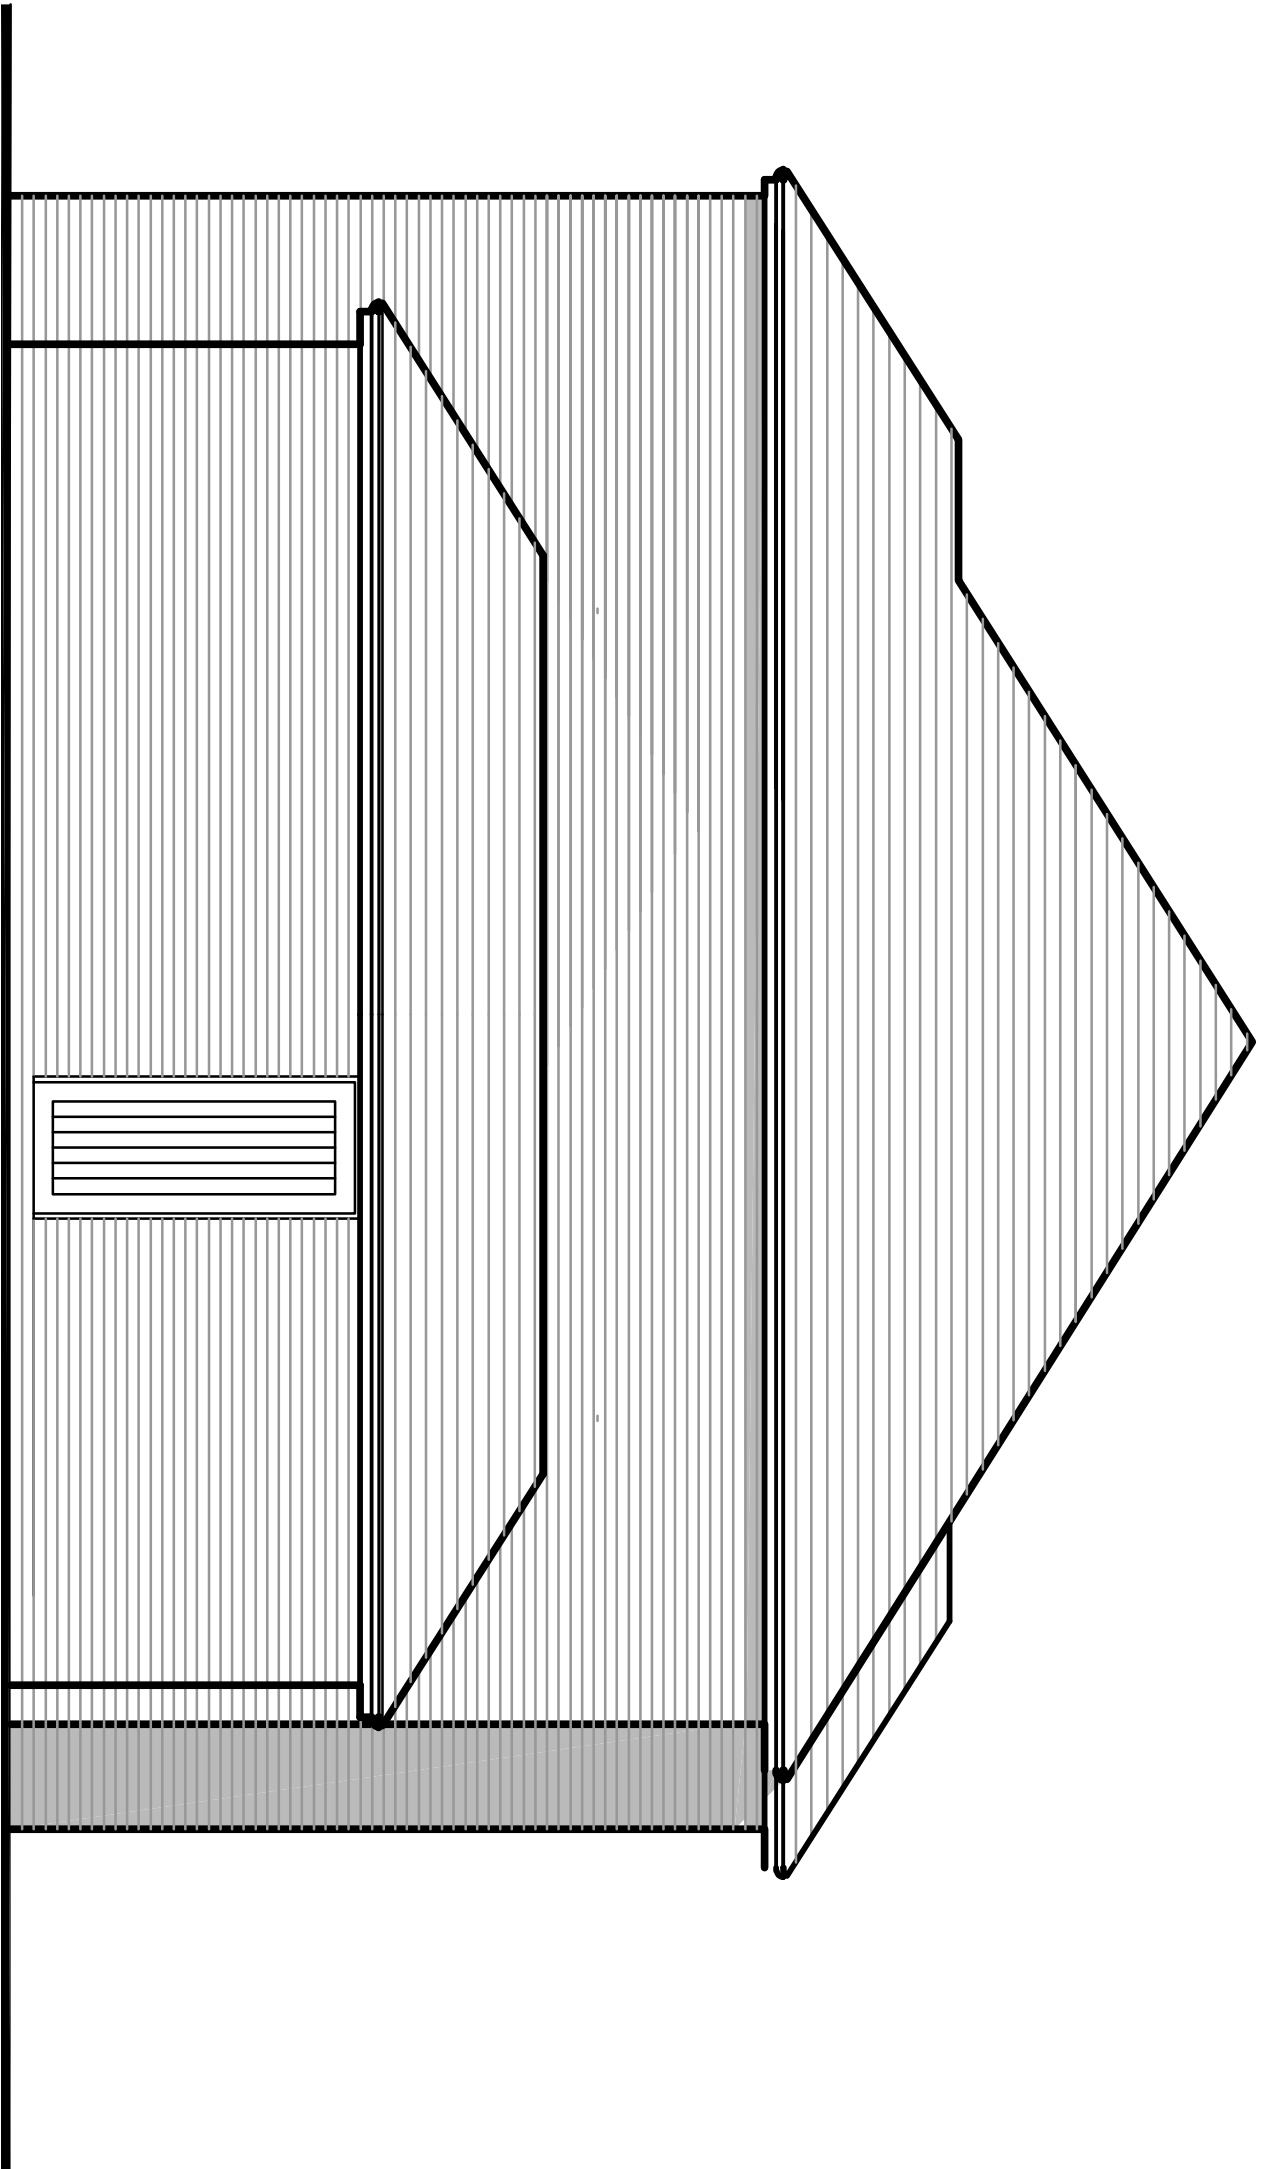

Proposed Gable Elevation (south) scale 1:50

client

Mr & Mrs C. Hamilton

project

Proposed Dwelling,
Knowsley Road, Ainsworth,
Bolton, Lancashire, BL2 5PT

title

Proposed Rear & Gable Elevations

drawing number

3551:07

revision

scale

1:100 A1

date

Feb 25

drawn by

RH

status

fisk
&associates
architects

20 chorley road, swinton, manchester, m27 5aj
t - 0161 793 5300 e - info@rafisk.co.uk

