


# The Manor, Long Lane BL9 5QT

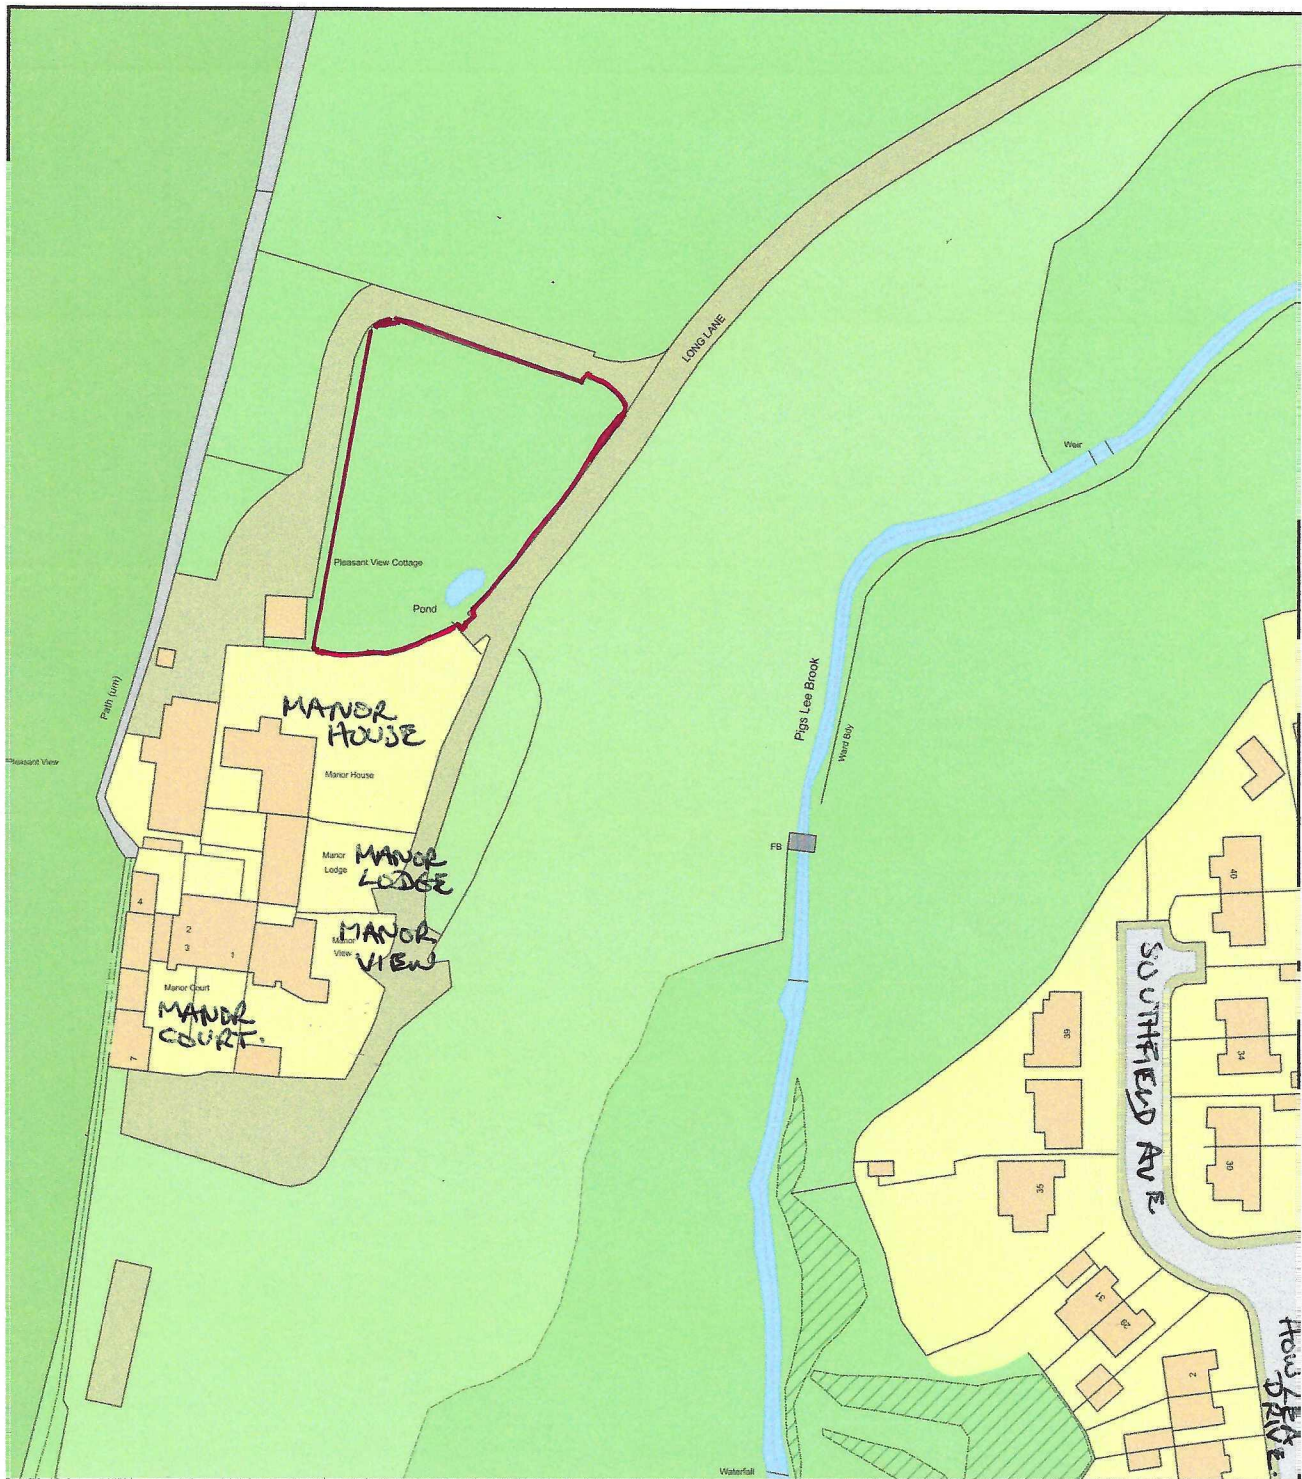

LOCATION PLAN

REF: SB.290325.B.



0 50  
Metres



Plan Produced for: The Manor, Long Lane BL9 5QT

Date Produced: 29 Mar 2025

Plan Reference Number: TQRQM25088125652844

Scale: 1:1250 @ A4