




SECTION A-A
SCALE-1:200

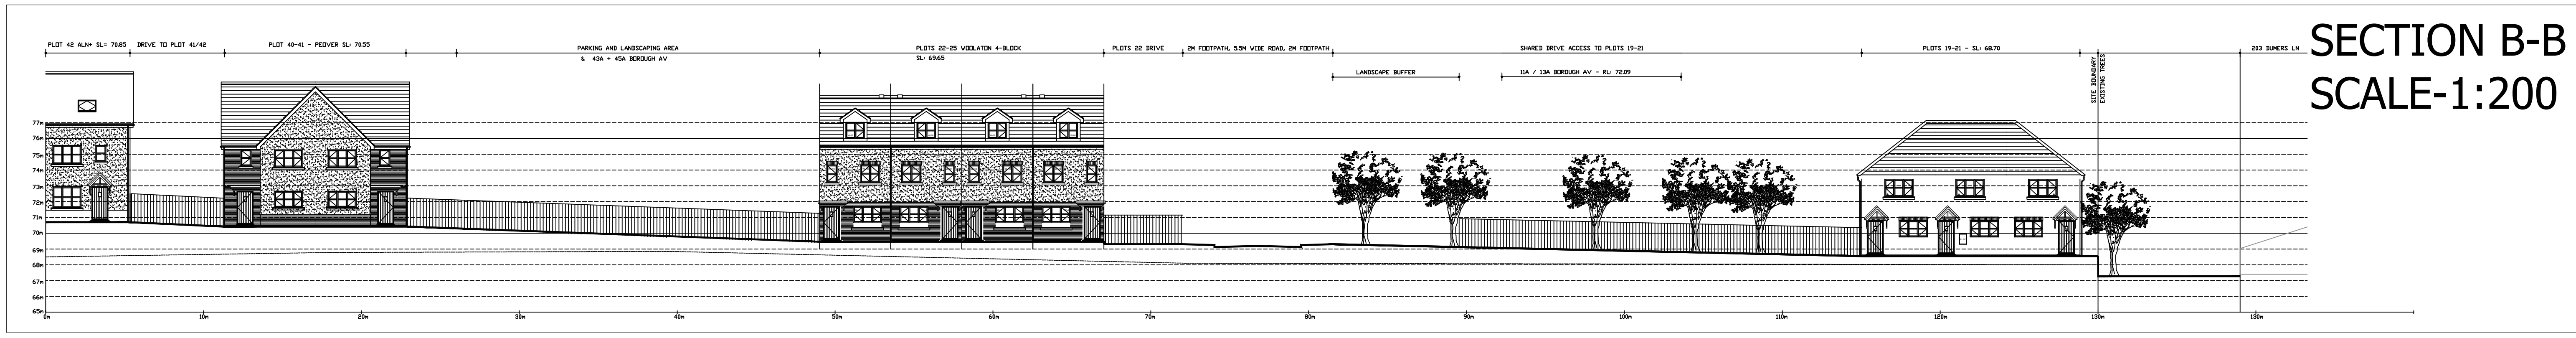


SECTION B-B
SCALE-1:200

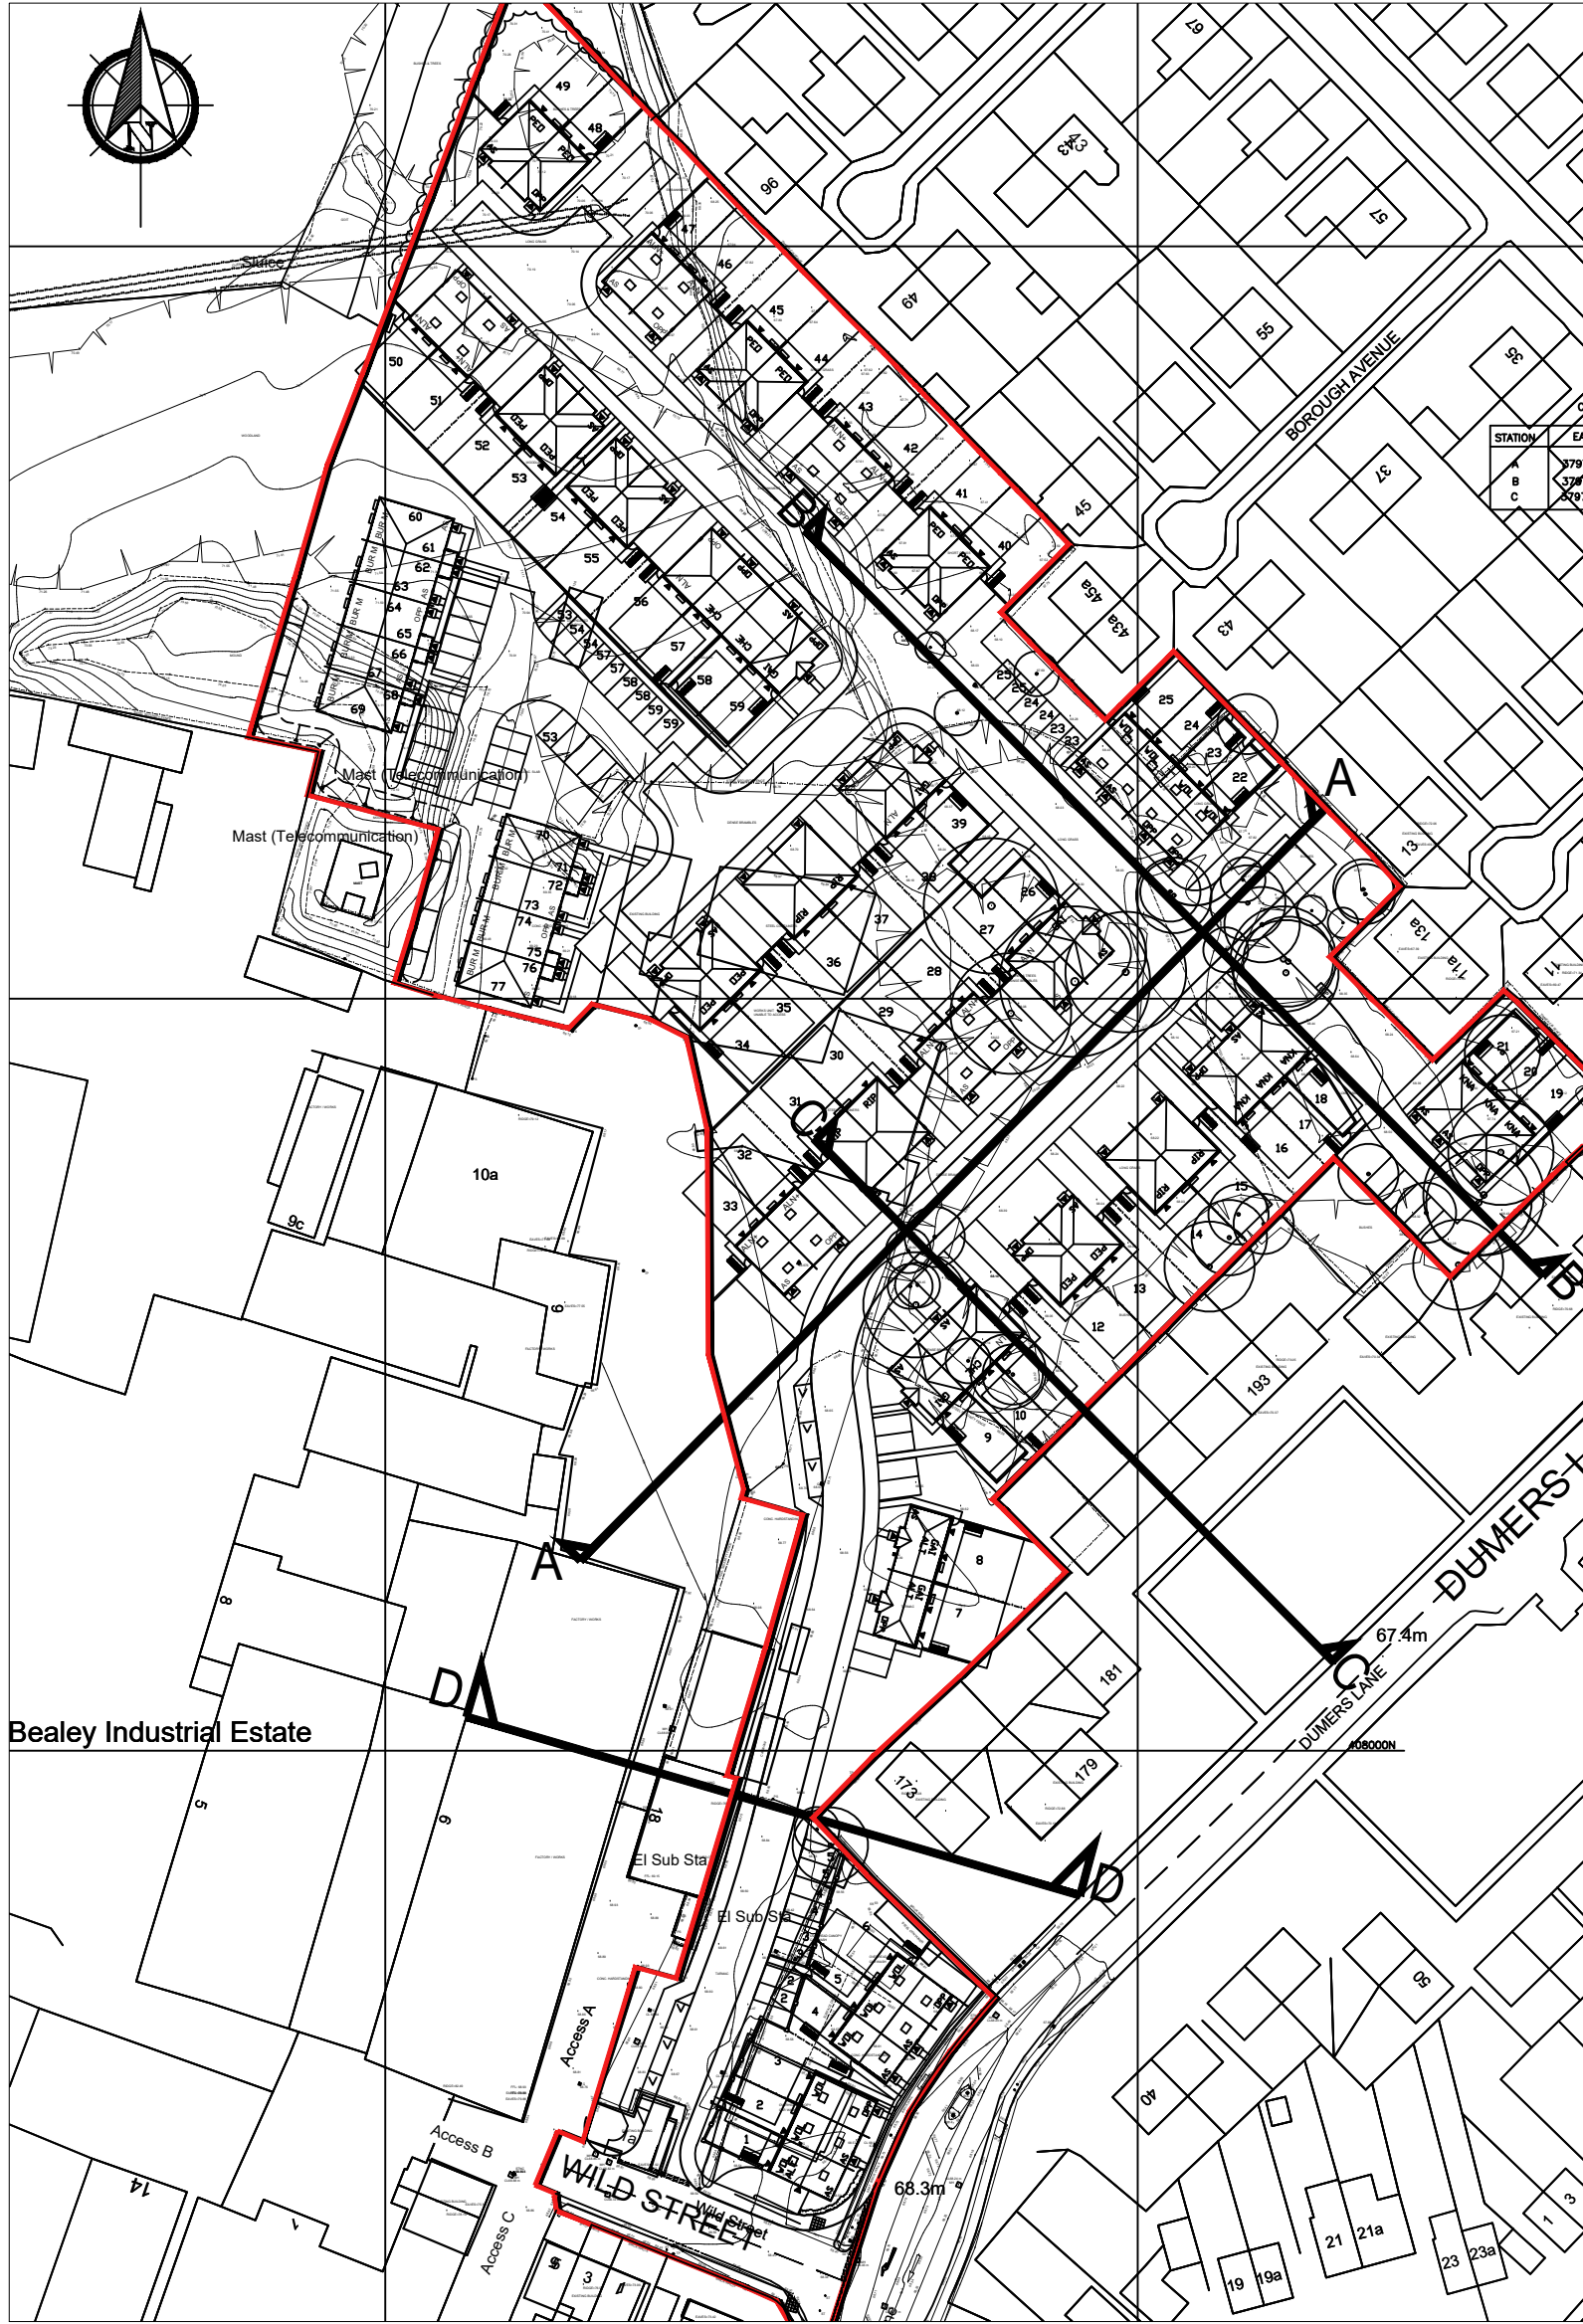

LOCATION PLAN - SCALE 1:1000

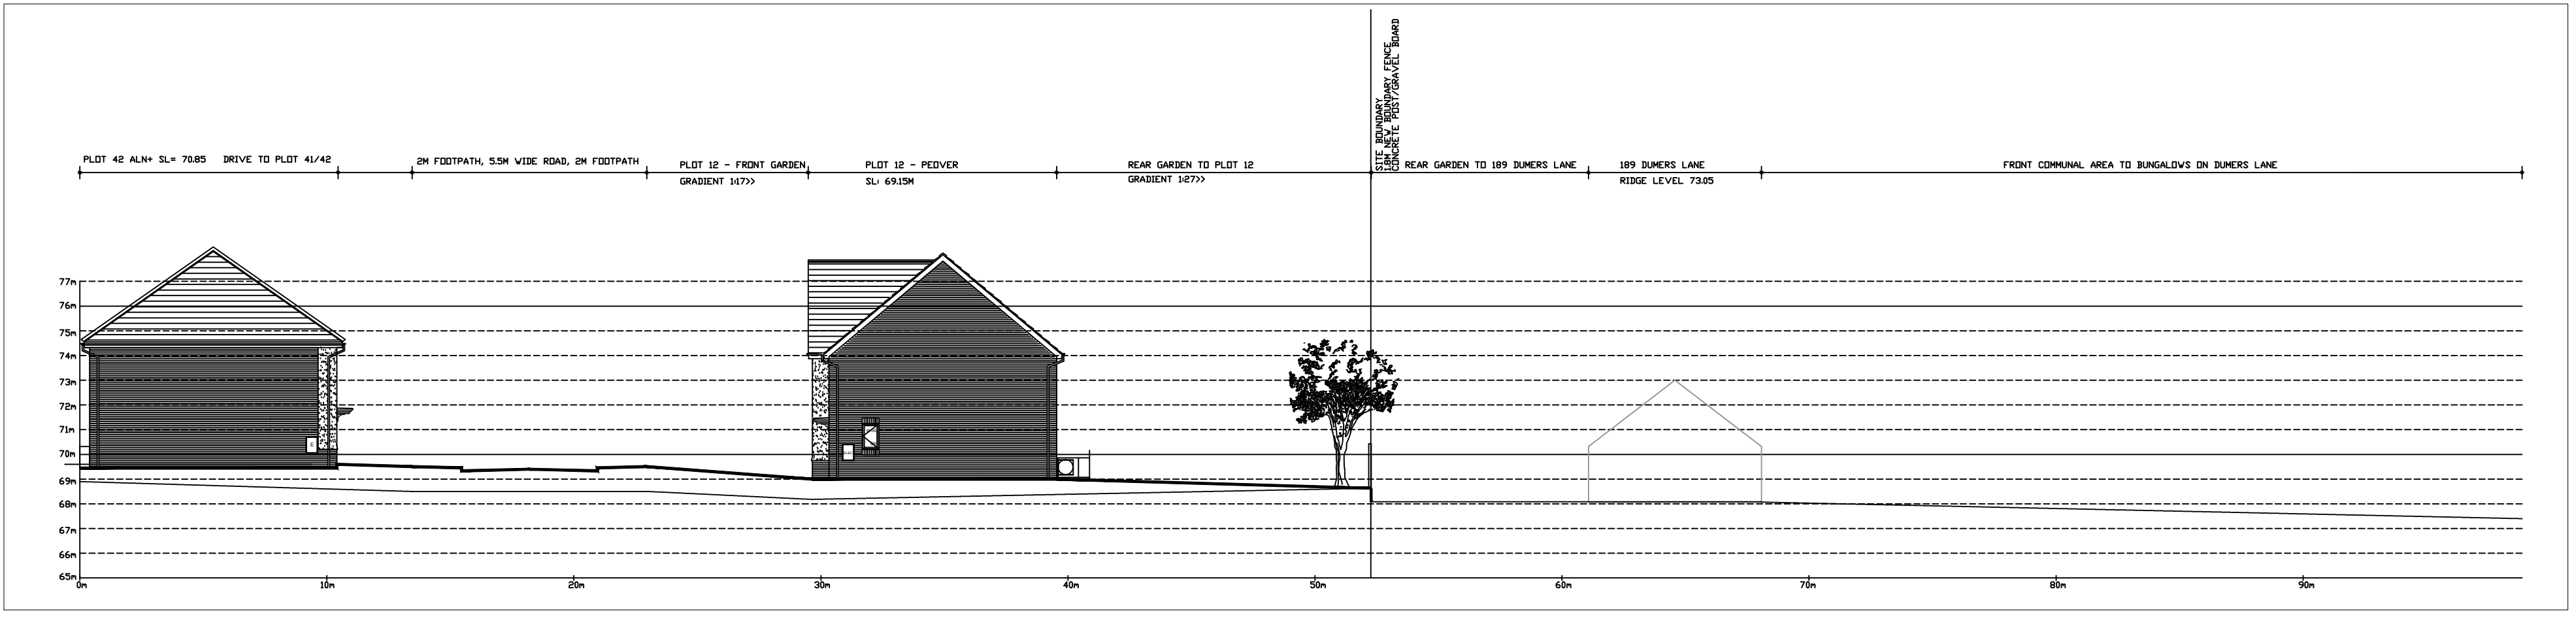

SECTION C-C
SCALE-1:200

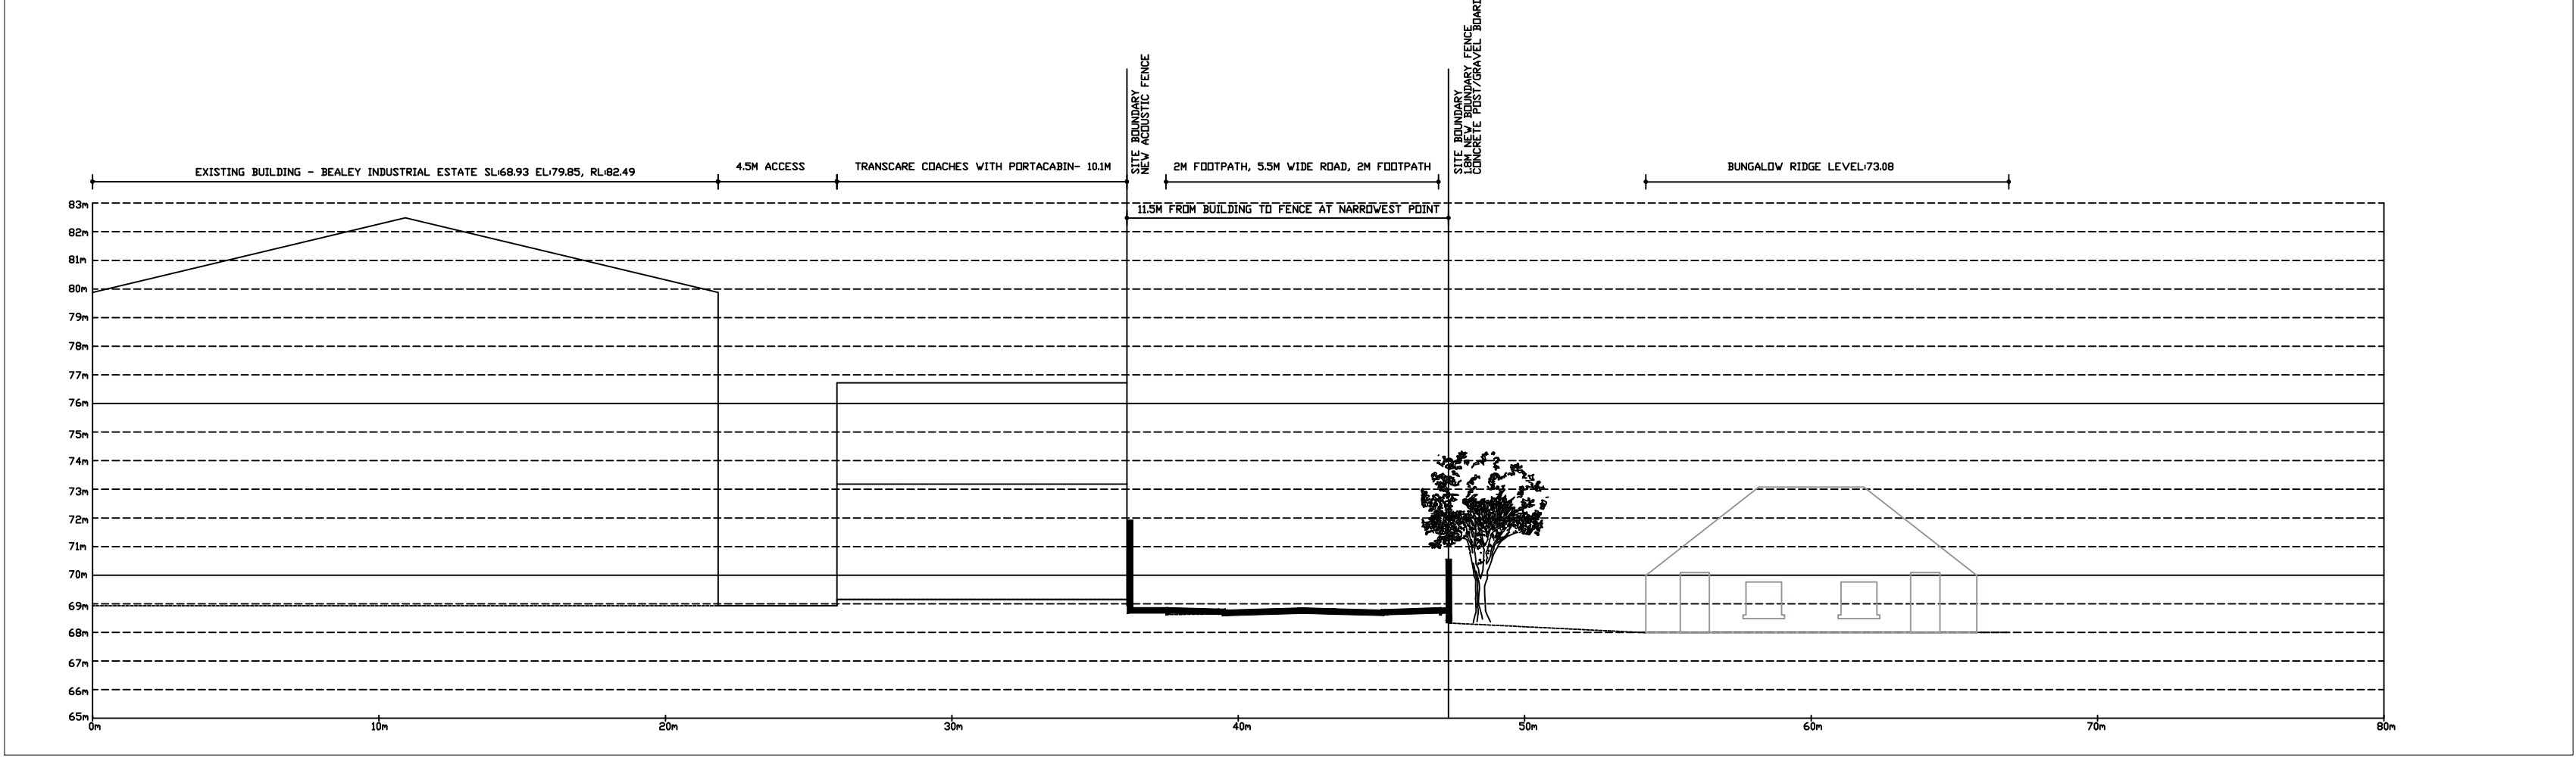

SECTION D-D
SCALE-1:200

C	SEPT25	PWS	ADDITIONAL SECTION ADDED
B	AUG25	PWS	LAYOUT UPDATED
A	MAR25	PWS	SECTION B-B EXTENDED THROUGH EXISTING PROPERTIES
Rev.	Date	By	
Client:			



Project:
DUMERS_LANE
BEALEY_INDUSTRIAL_ESTATE

Drawing Title:
SITE
CROSS-SECTIONS

Drawn: PWS	Checked: CHECKED	Scale: SHOWN@A1	Date: AUG'25
Job No: 1025	Drawing No: XS01	Rev: C	