




WILD STREET

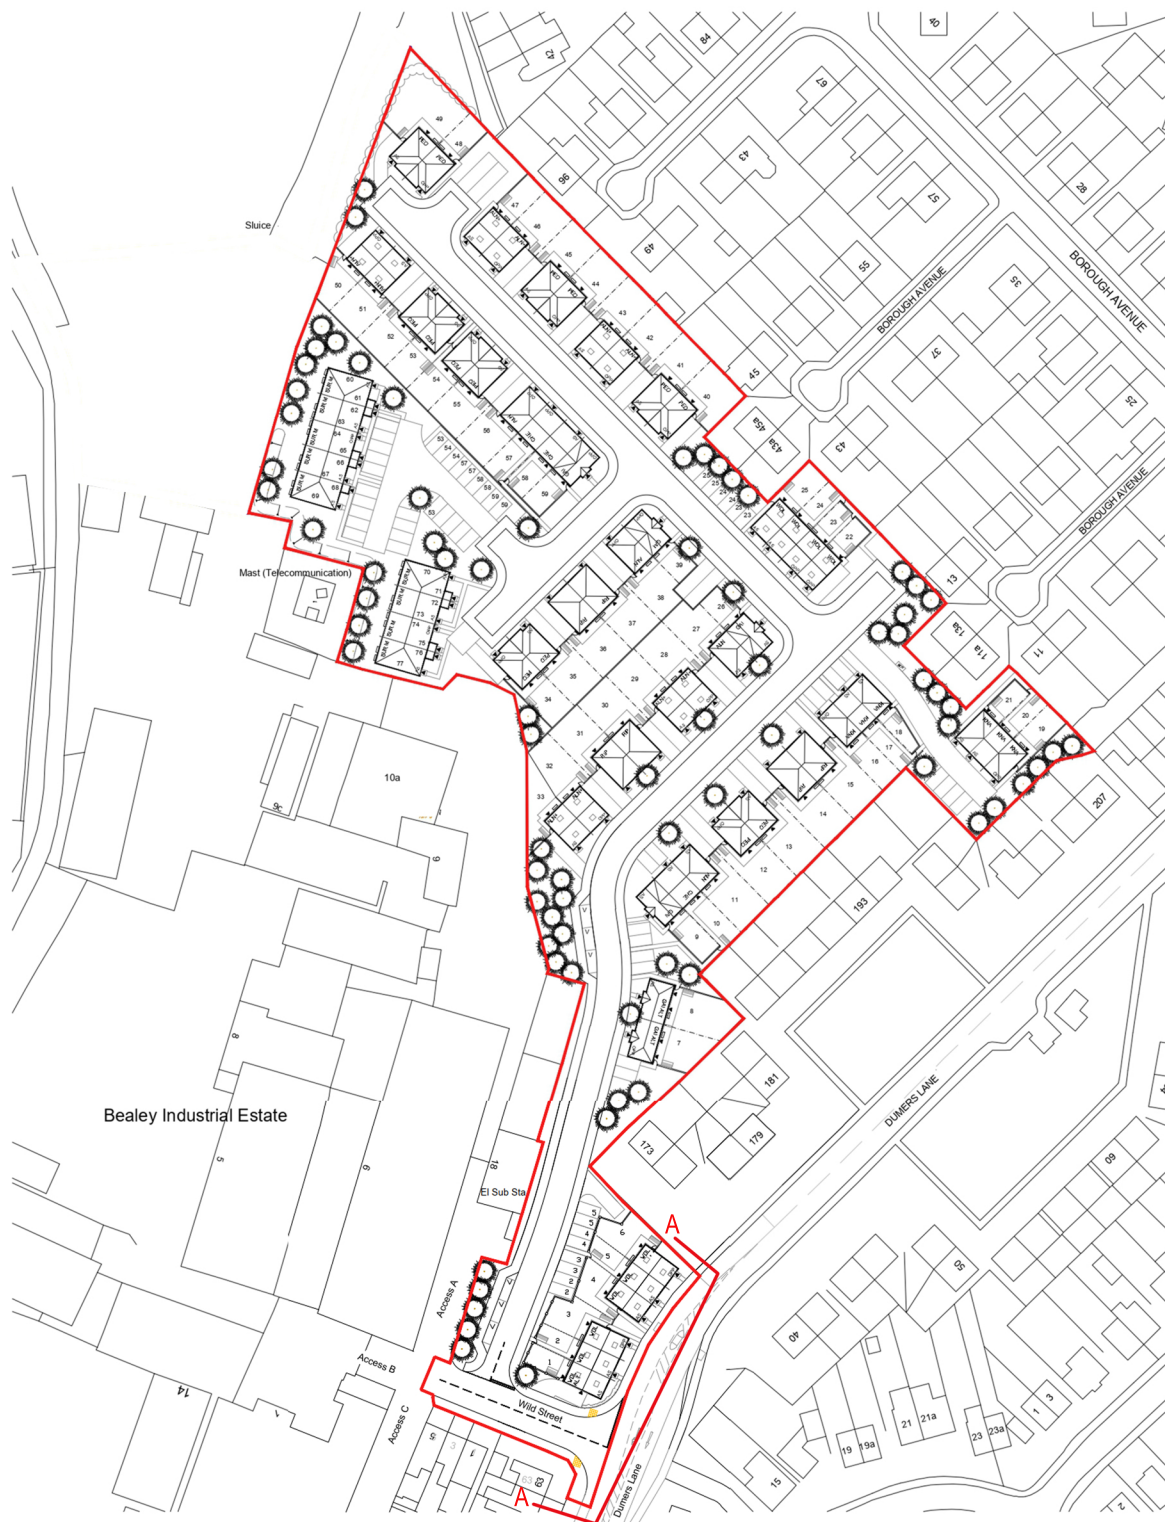

Rev.	Date	By	Description
Client:			
Project:			
BEALEY_INDUSTRIAL_ESTATE			
Drawing Title:			
STREET_SCENES			
Drawn:	Checked:	Scale:	Rev:
RLW	#	NTS	SEP_24
1025	SS03	#	#