



SECTION E-E

SCALE-1:200

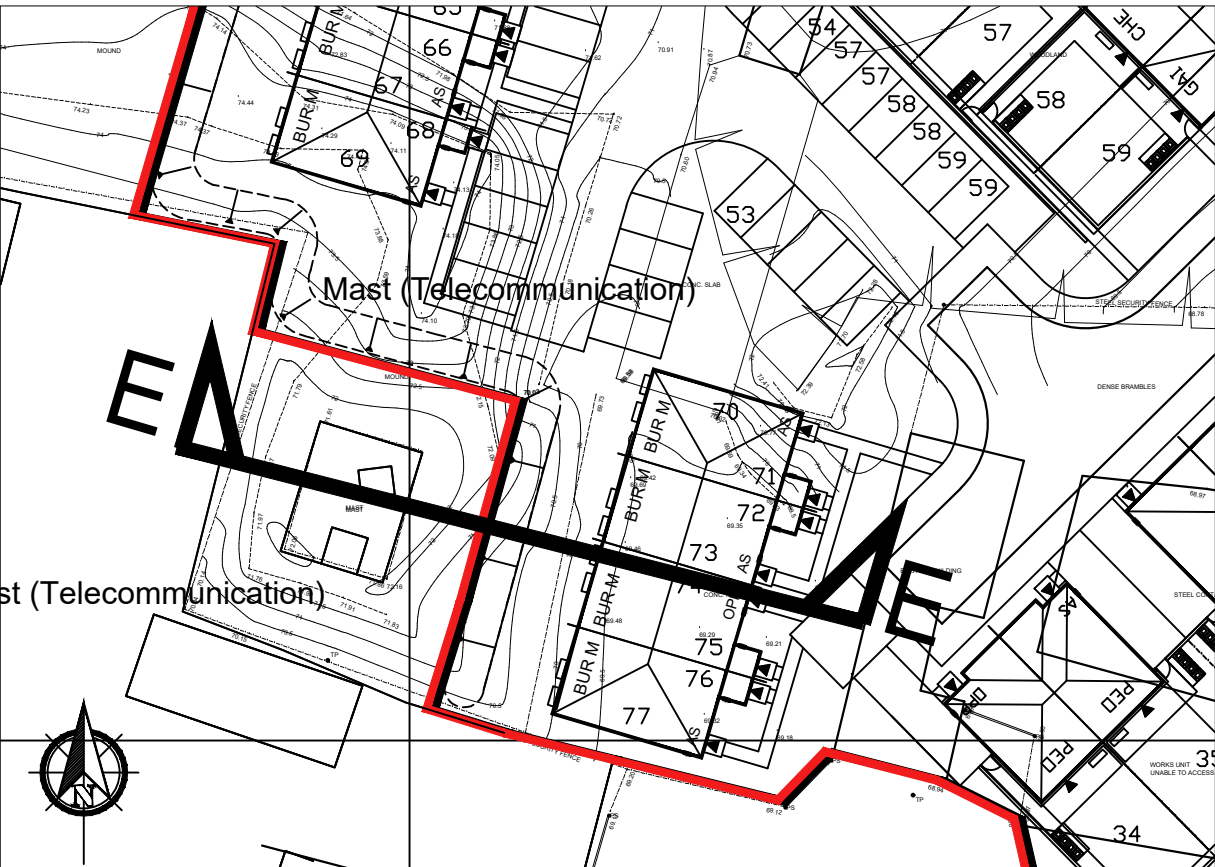

LOCATION PLAN - SCALE 1:500

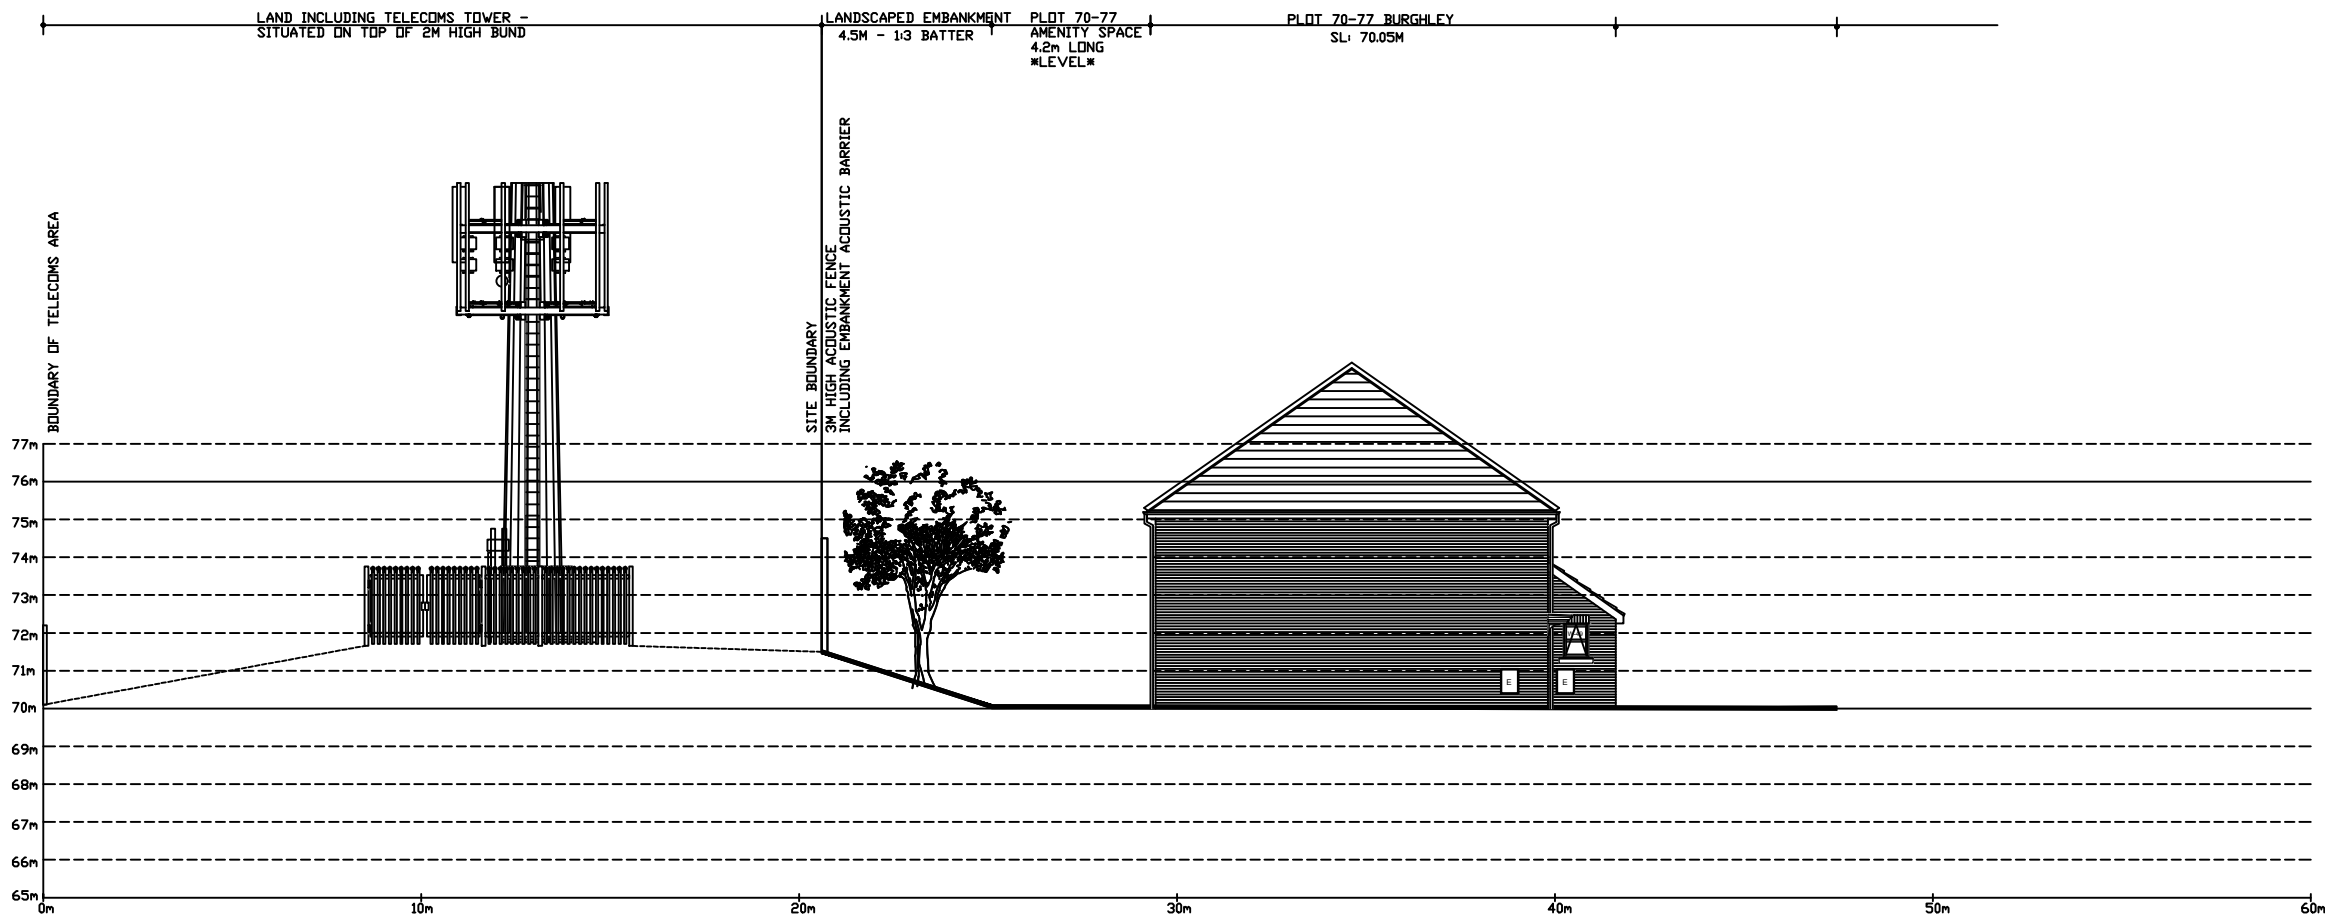

Project:
DUMERS_LANE
BEALEY_INDUSTRIAL_ESTATE

Drawing Title:
SITE
CROSS-SECTIONS
THROUGH_MAST

Drawn: PWS	Checked:	Scale: SHOWN@A3	Date: SEPT25
Job No: 1025	Drawing No: XS02	Rev: A	