



	Revision	Date	By	Chk
--	First Issue	11.07.23	EY	PT
A	OS Map revised as per planning comments	31.07.23	EY	PT

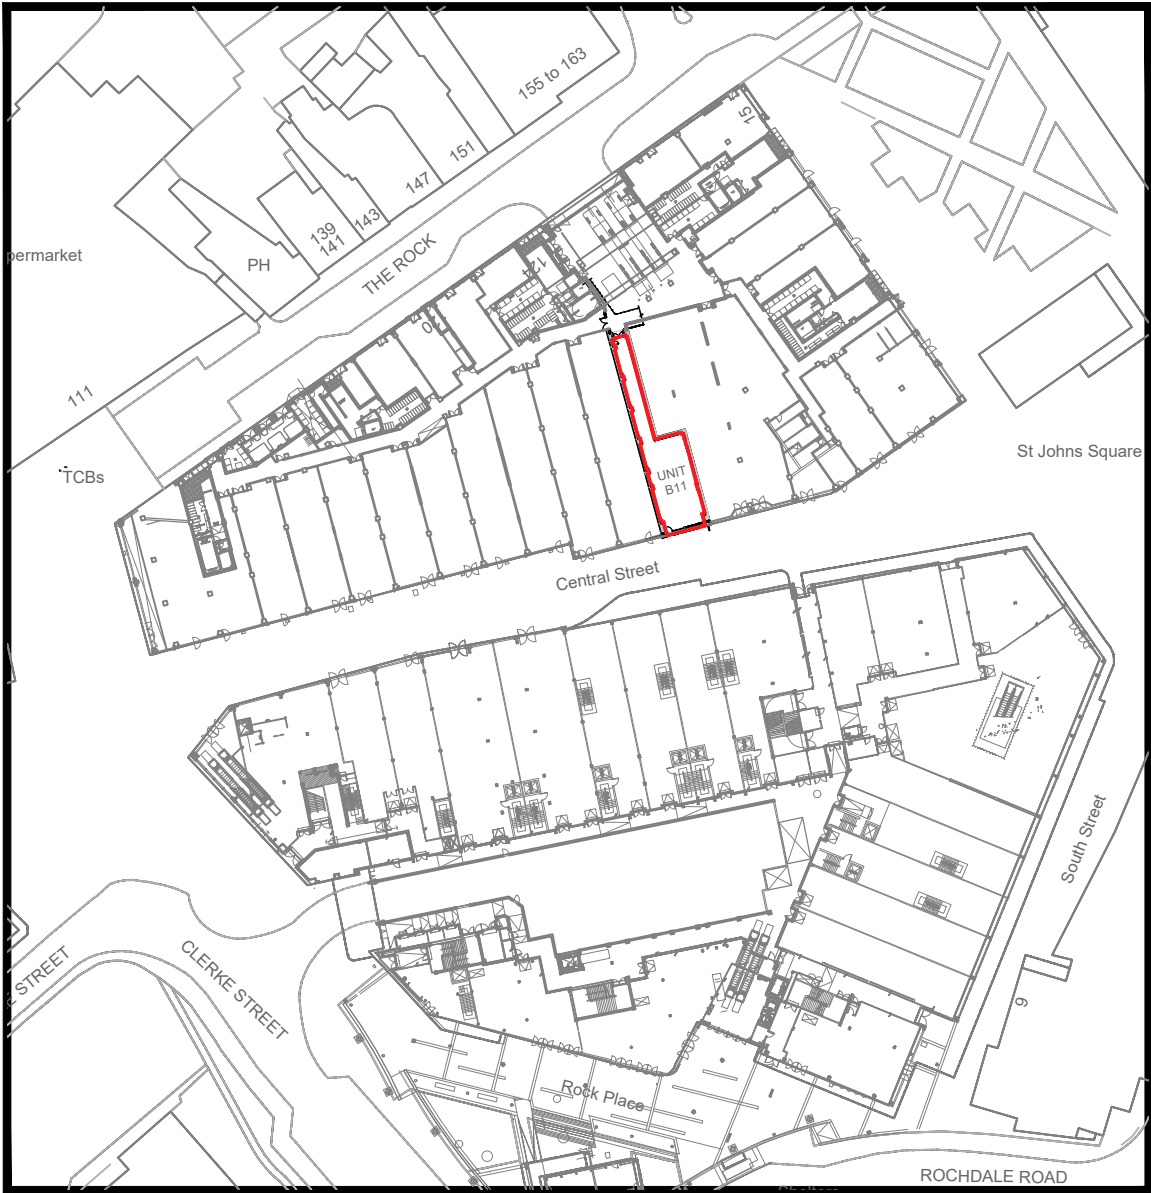

LOCATION PLAN 1:1250 @ A3

0 10 20 30 40 50 60 70 80 90 100m


SCALE 1:1250

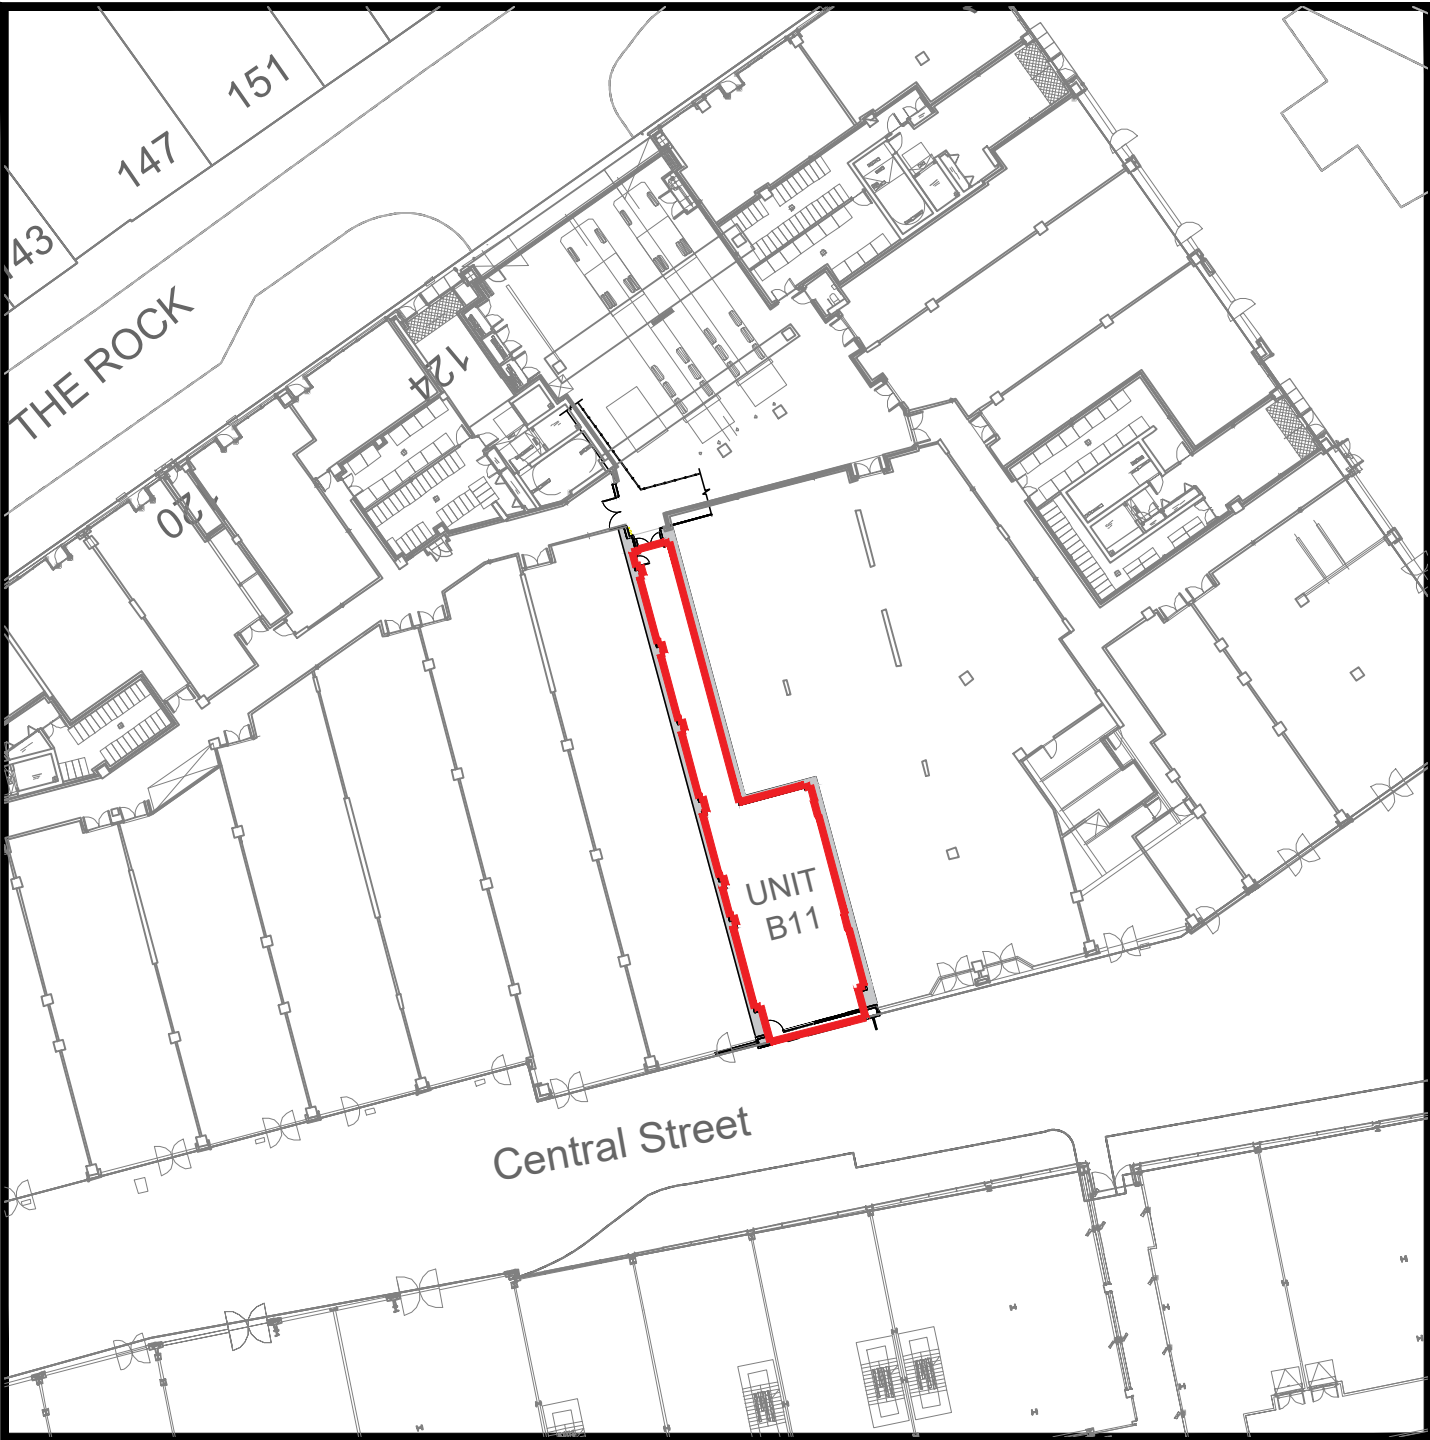

BLOCK PLAN 1:500 @ A3

0 10 20 30 40 50m

SCALE 1:500

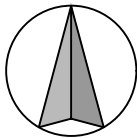

Status	PLANNING		
Client			
Starbucks Project Number	99821-001	Store Number	78963
Architect			
Project Title	UNIT B11 THE ROCK SHOPPING CENTRE, BURY, MANCHESTER		
Drawing Title	BLOCK & LOCATION PLAN		
Project Number	151-SB	Drawing Number	100
Revision	A		
Drawn	Checked	Scale	Date
EY	PT	AS SHOWN@A3	11.07.2023
The content of this drawing is the property of RPM Consult and may not be copied in whole or part without formal consent.			