


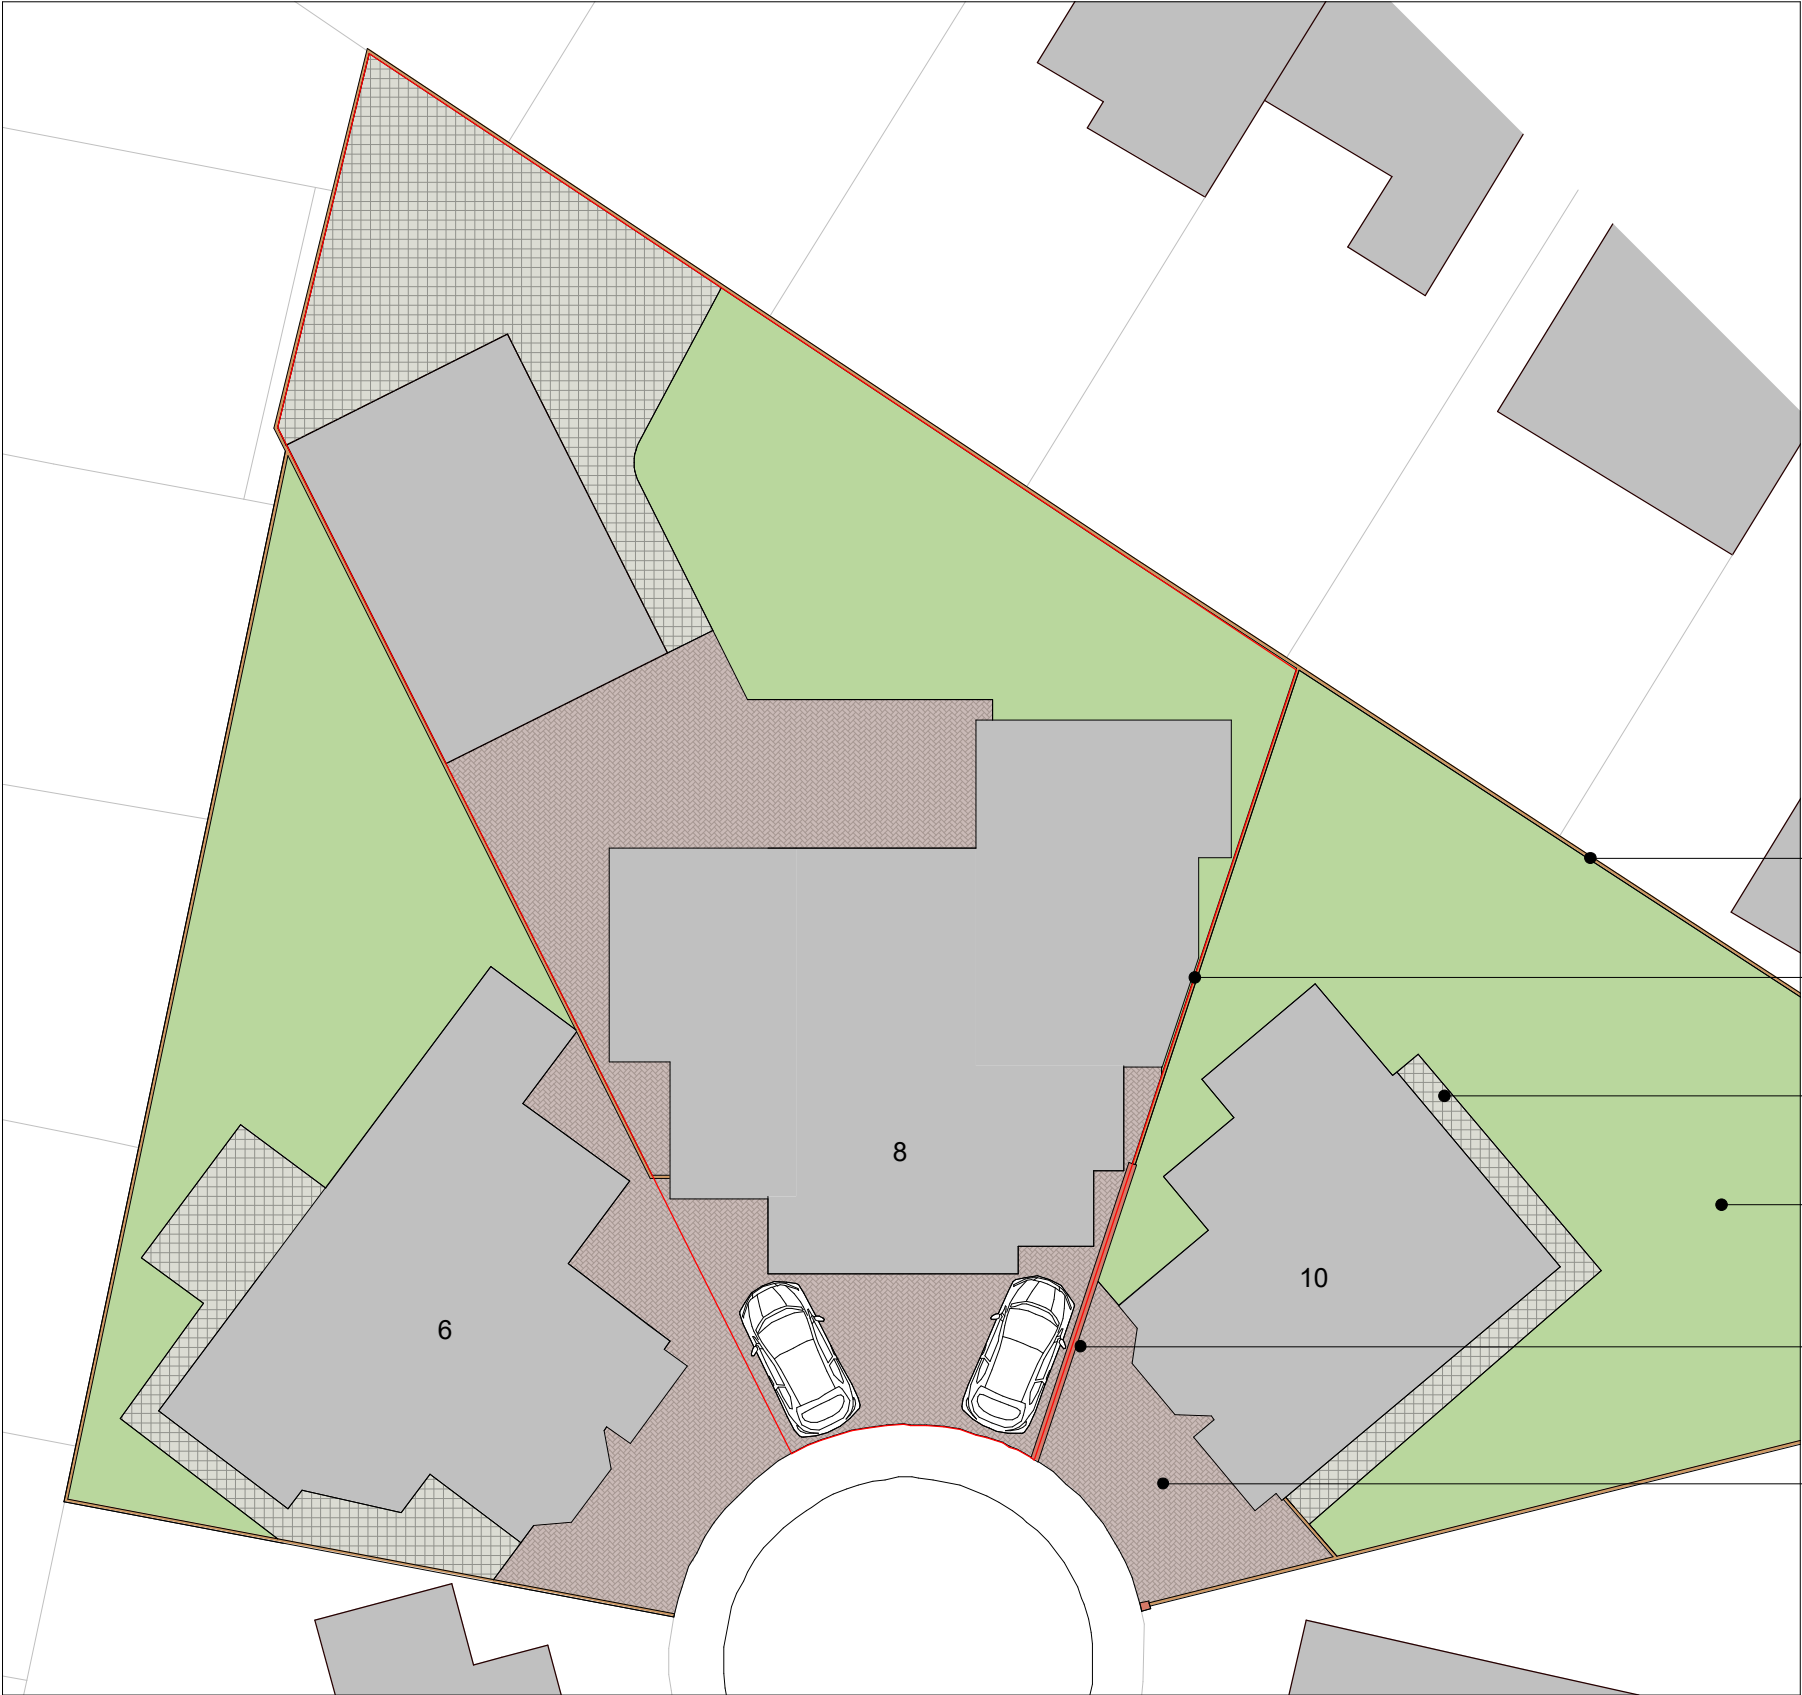

Notes - Boundaries

A Application site boundary determined using OS Data.

Legend - Boundaries

Site Boundary

Boundary Timber Fencing

Boundary Line



Flag Stone Patio

Lawn

Boundary Brick Wall

Herringbone Brick Path

1 Site - Amenity Plan Proposed
1 : 200

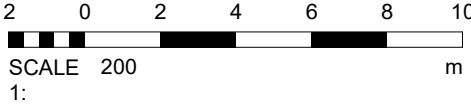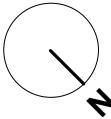

REV		DESCRIPTION		BY	DATE
PROJECT		SCALE @ A3	DATE	DRAWN BY	
8 Dellcot Close		As indicated	28 JAN 2022	ER	
CLIENT		STATUS			
M. Moore		PLANNING			
TITLE		PROJECT NO.	DRAWING NO.	REV.	
Amenity Plan Proposed		DA18164.3.	303.		
DA DEBTAL ARCHITECTURE www.debtal.co.uk		NOTES © COPYRIGHT - ALL RIGHTS RESERVED. THIS DRAWING MUST NOT BE REPRODUCED WITHOUT PRIOR WRITTEN CONSENT. DRAWING TO BE USED FOR THE STATUS INDICATED ONLY. ALL DIMENSIONS AND SETTINGS OUT SHALL BE CHECKED AND CONFIRMED ON SITE. ANY DISCREPANCIES TO BE REPORTED TO THE DESIGNER PRIOR TO THE COMMENCEMENT OF ANY WORK. ALL WORK AND MATERIALS TO BE IN ACCORDANCE WITH CURRENT STATUTORY LEGISLATION, RELEVANT CODES OF PRACTICE AND BRITISH STANDARDS. ALL DIMENSIONS ON THIS DRAWING ARE IN MILLIMETRES (UNLESS OTHERWISE STATED).			