





3 Front - Proposed
1 : 100

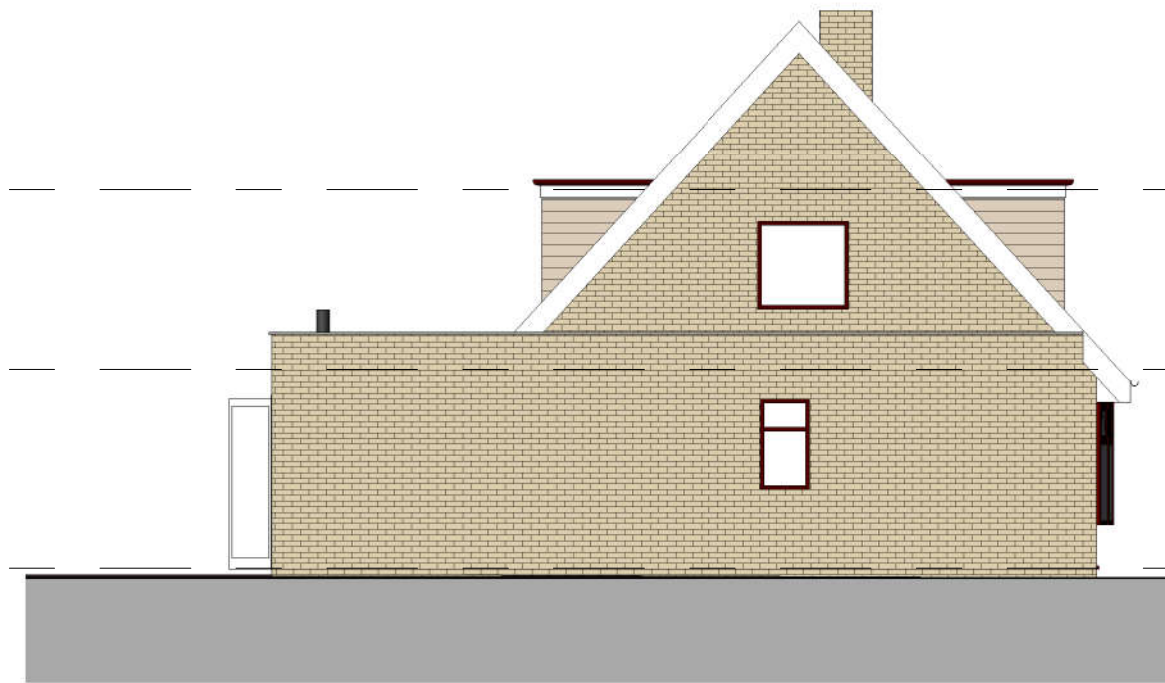


4 Left Side - Proposed
1 : 100




5 Rear - Proposed
1 : 100

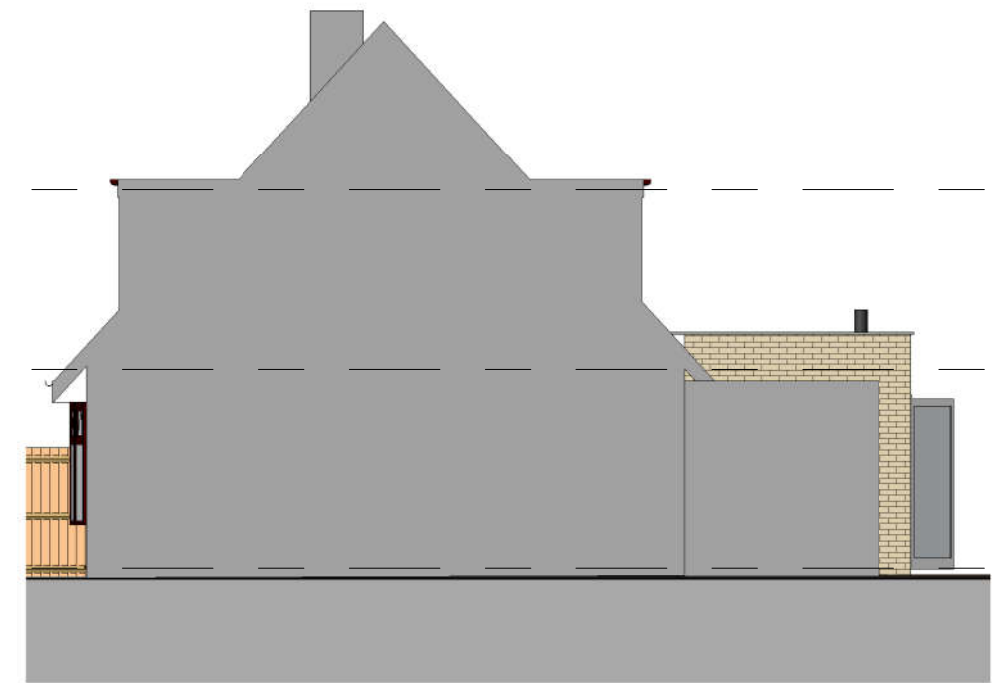


6 Right Side - Proposed
1 : 100

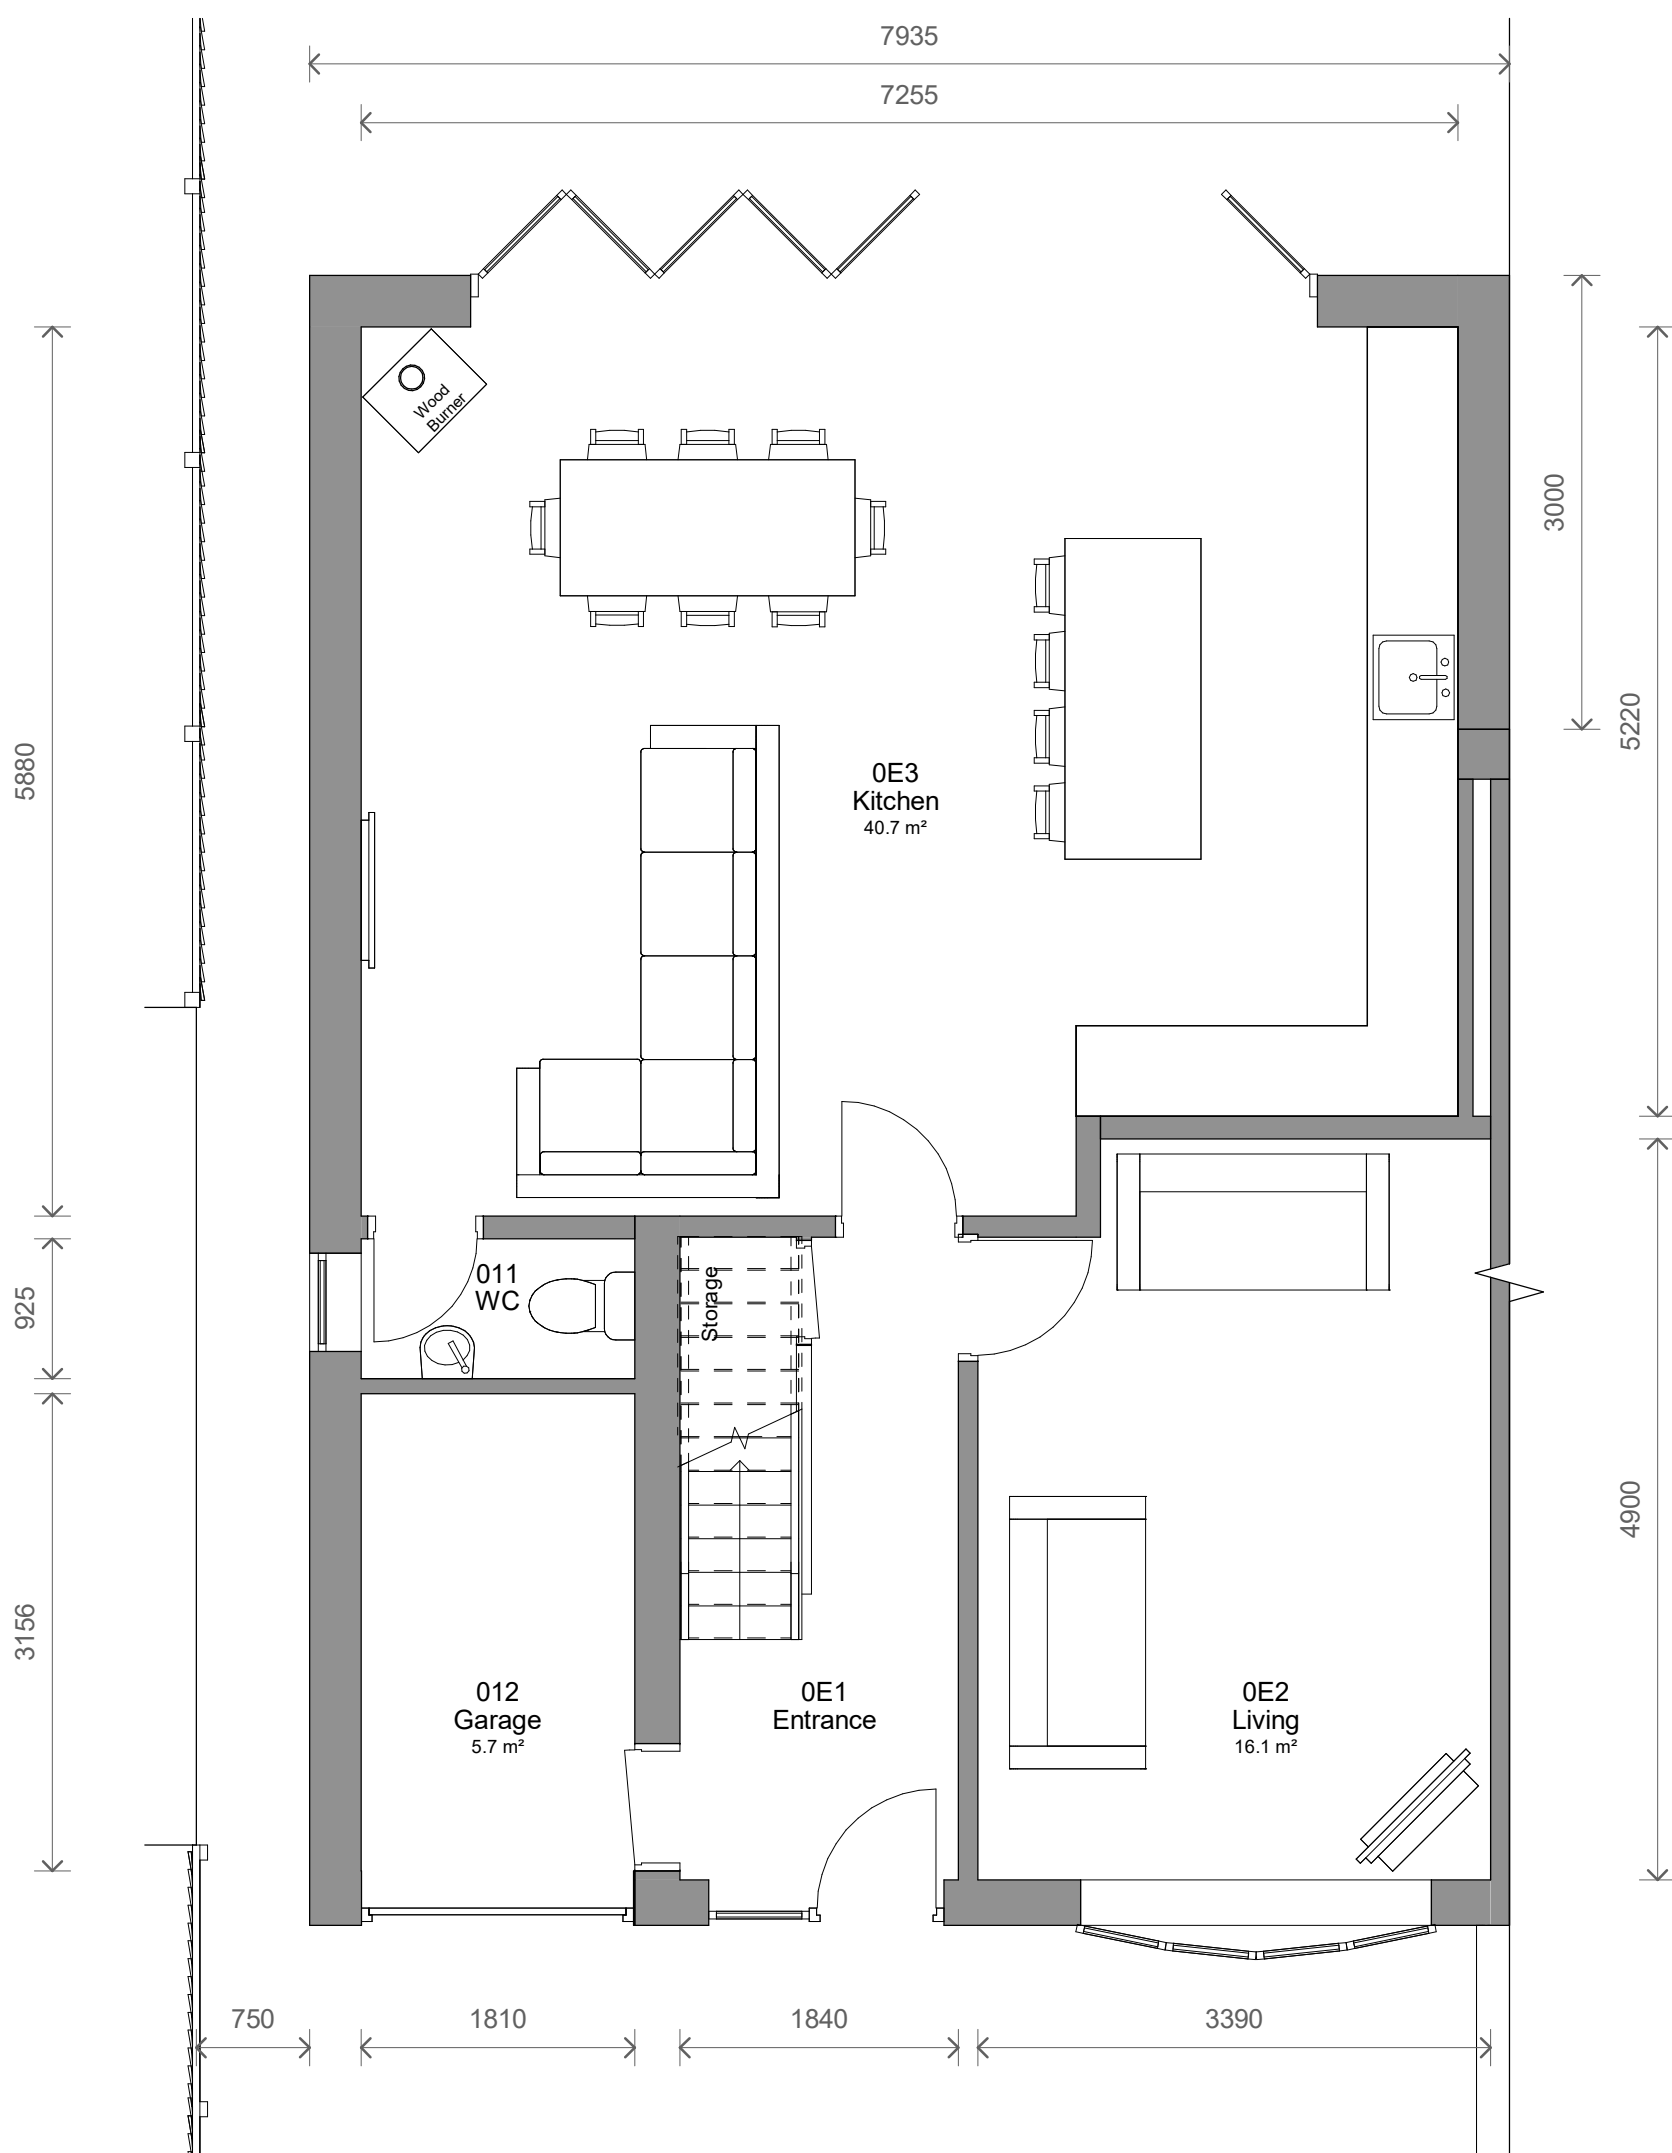


1 Level 0 - Proposed
1 : 50

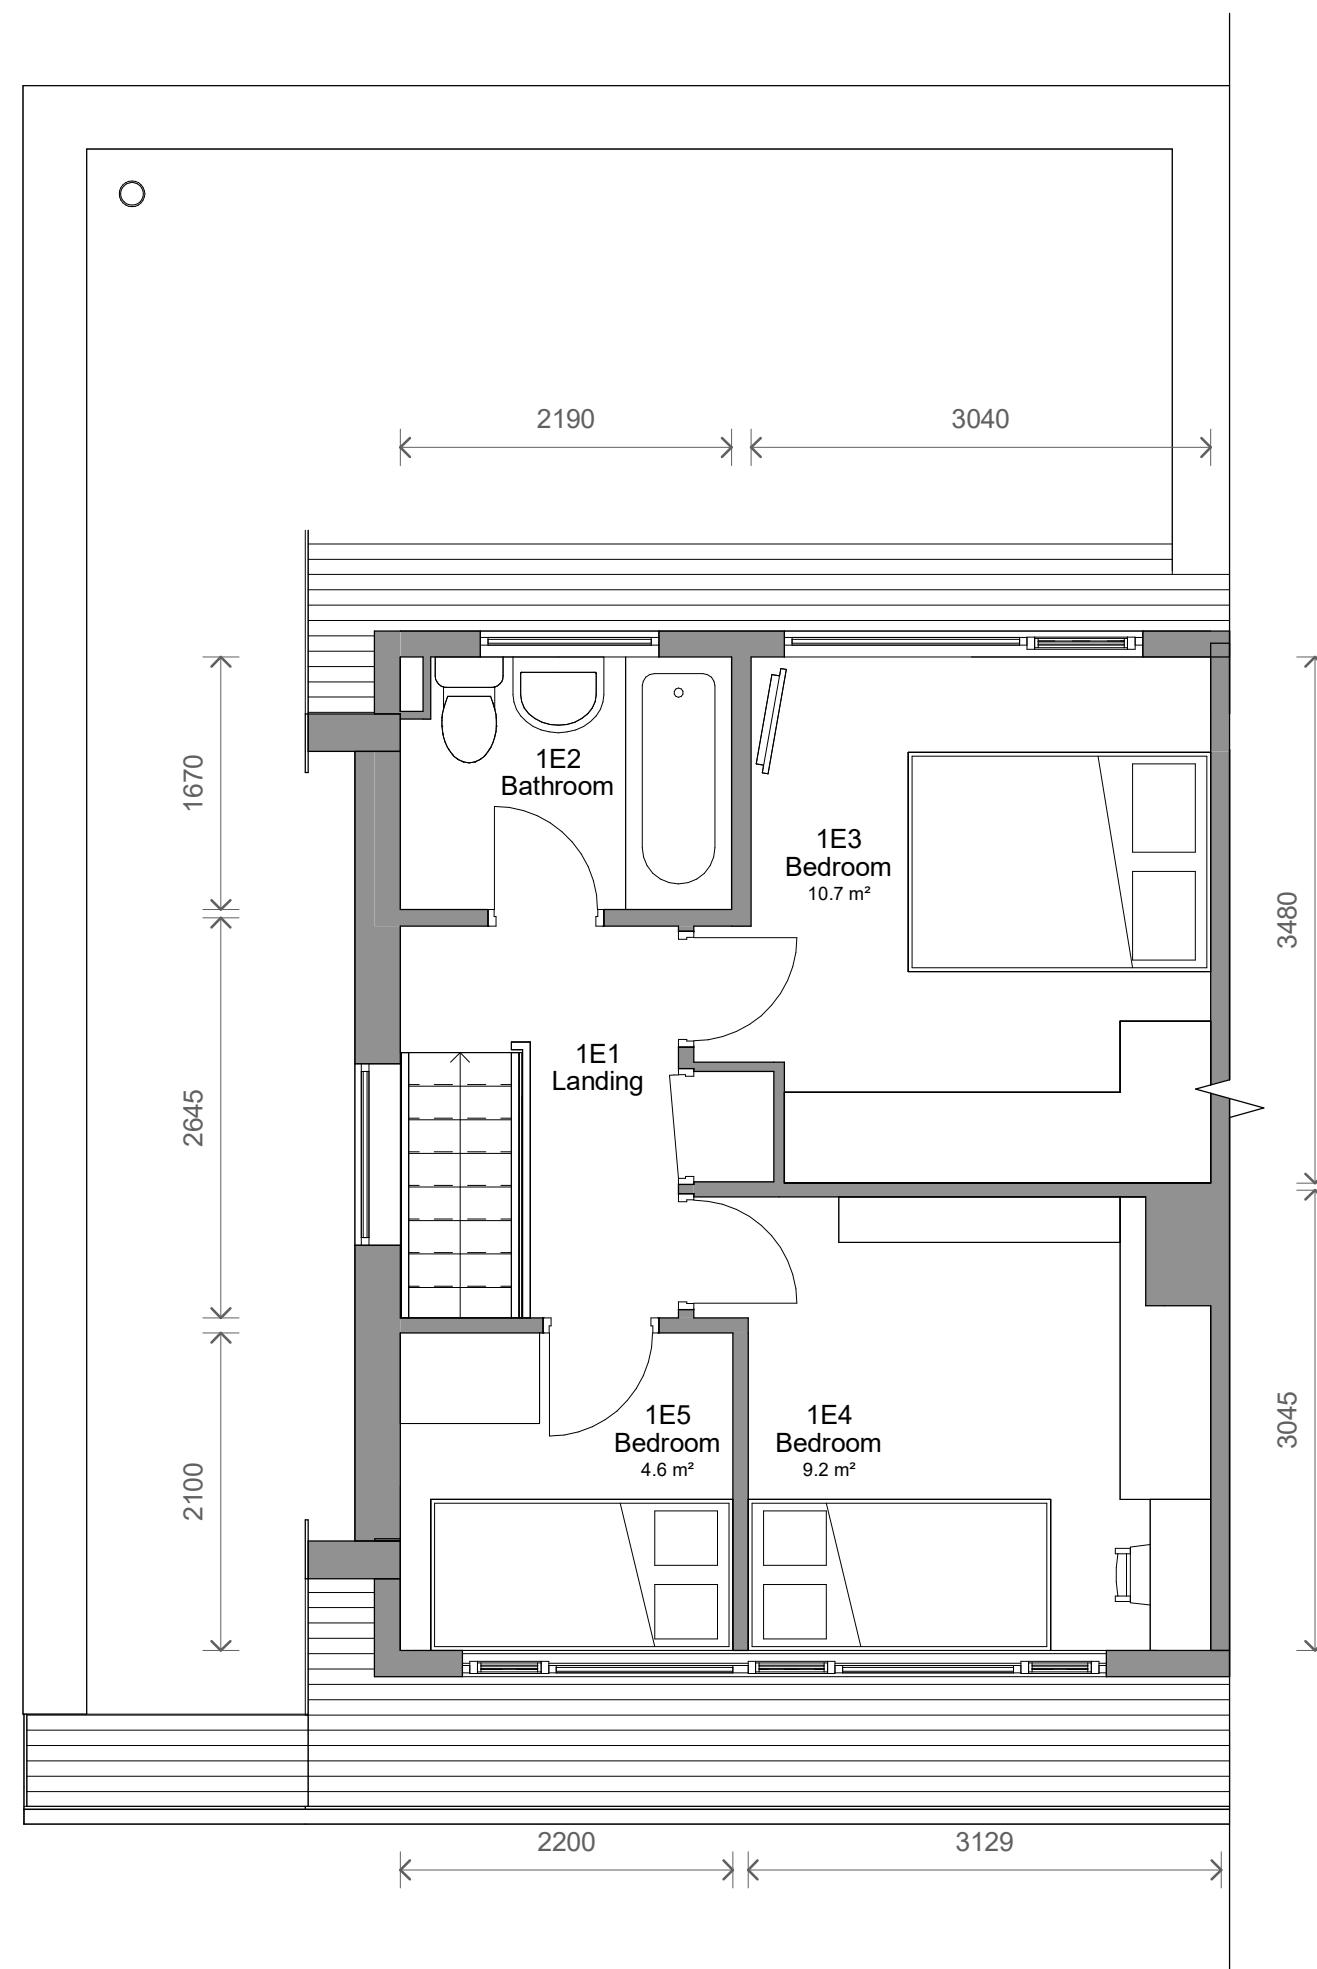

2 Level 1 - Proposed
1 : 50

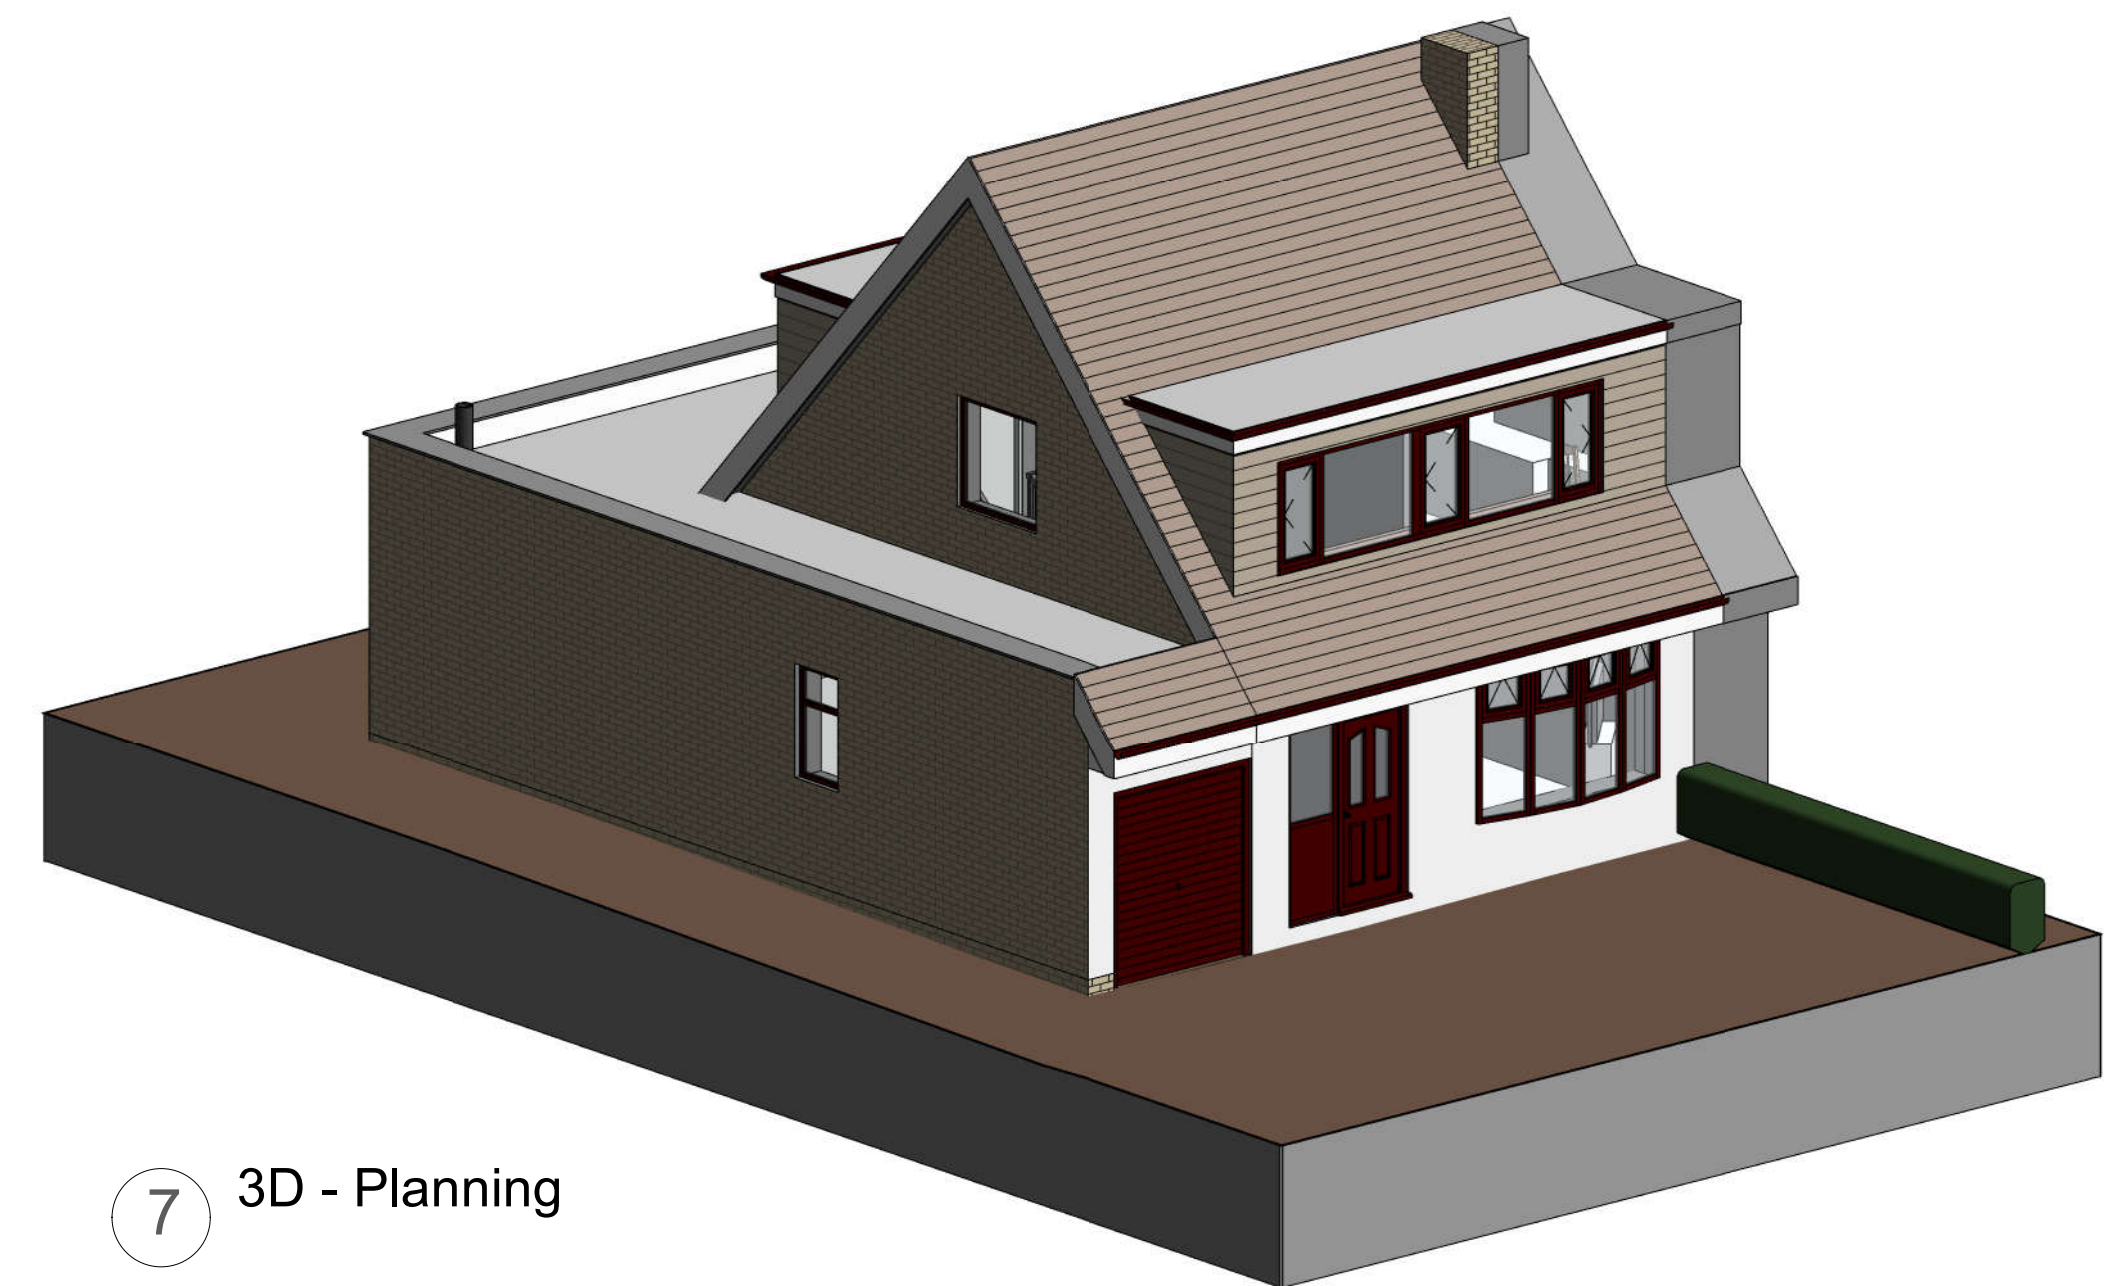

7 3D - Planning

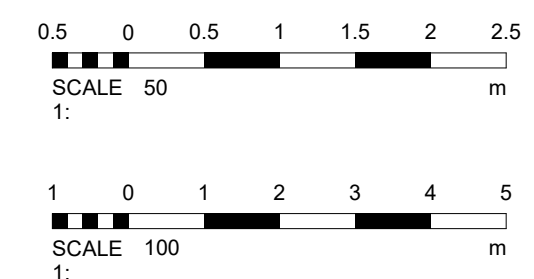

2	Planning Comments	06/11/2023	TP
1	Revised Design	18/12/2023	CB
No.	Description	Date	Initial
PROJECT			
1 Cranham Close			
TITLE			
Proposed Plans and Elevations			
STATUS			
DESIGN			
DRAWN BY	DATE	SCALE (@ A1)	
SG	28/11/2023	As indicated	
PROJECT NUMBER	DRAWING NUMBER	REV	
GSS23129	003	2	
GOLD SKETCH			
S T U D I O S			
www.goldsketch.co.uk info@goldsketch.co.uk 0161 792 9595			
NOTES			
© COPYRIGHT ALL RIGHTS RESERVED. THIS DRAWING MUST NOT BE REPRODUCED WITHOUT WRITTEN CONSENT. DRAWING TO BE USED FOR THE STATUS INDICATED ONLY. ALL DIMENSIONS ARE TO THE EXTERIOR FACE UNLESS OTHERWISE STATED. ALL DIMENSIONS ARE IN MILLIMETERS UNLESS OTHERWISE STATED. ALL DIMENSIONS ARE TO THE EXTERIOR FACE UNLESS OTHERWISE STATED. ALL DIMENSIONS ARE IN MILLIMETERS UNLESS OTHERWISE STATED.			