



	Revision	Date	By	Chk
--	First Issue	11.07.23	EY	PT

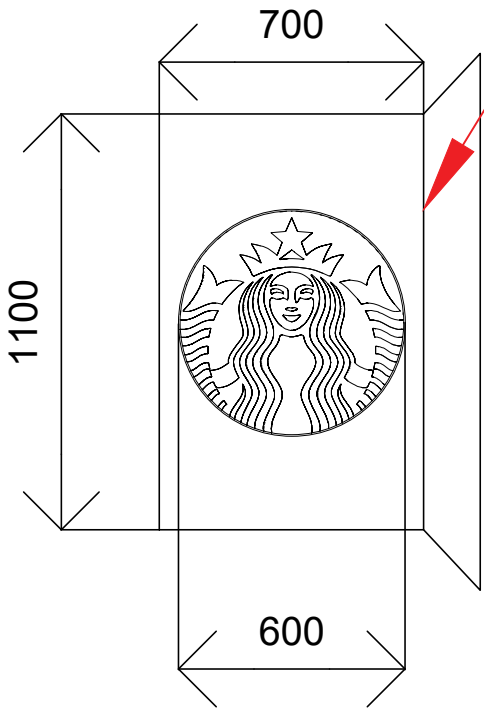

EXISTING SHOPPING CENTRE PROJECTING SIGN TO BE RETAINED AND PREVIOUS TENANT VINYL GRAPHIC TO BE REMOVED. PROPOSED 600MM DIA LOGO TO BE DOUBLE SIDED ILLUMINATED

01 PROPOSED PROJECTING SIGN
1:10@A1 / 1:20@A3

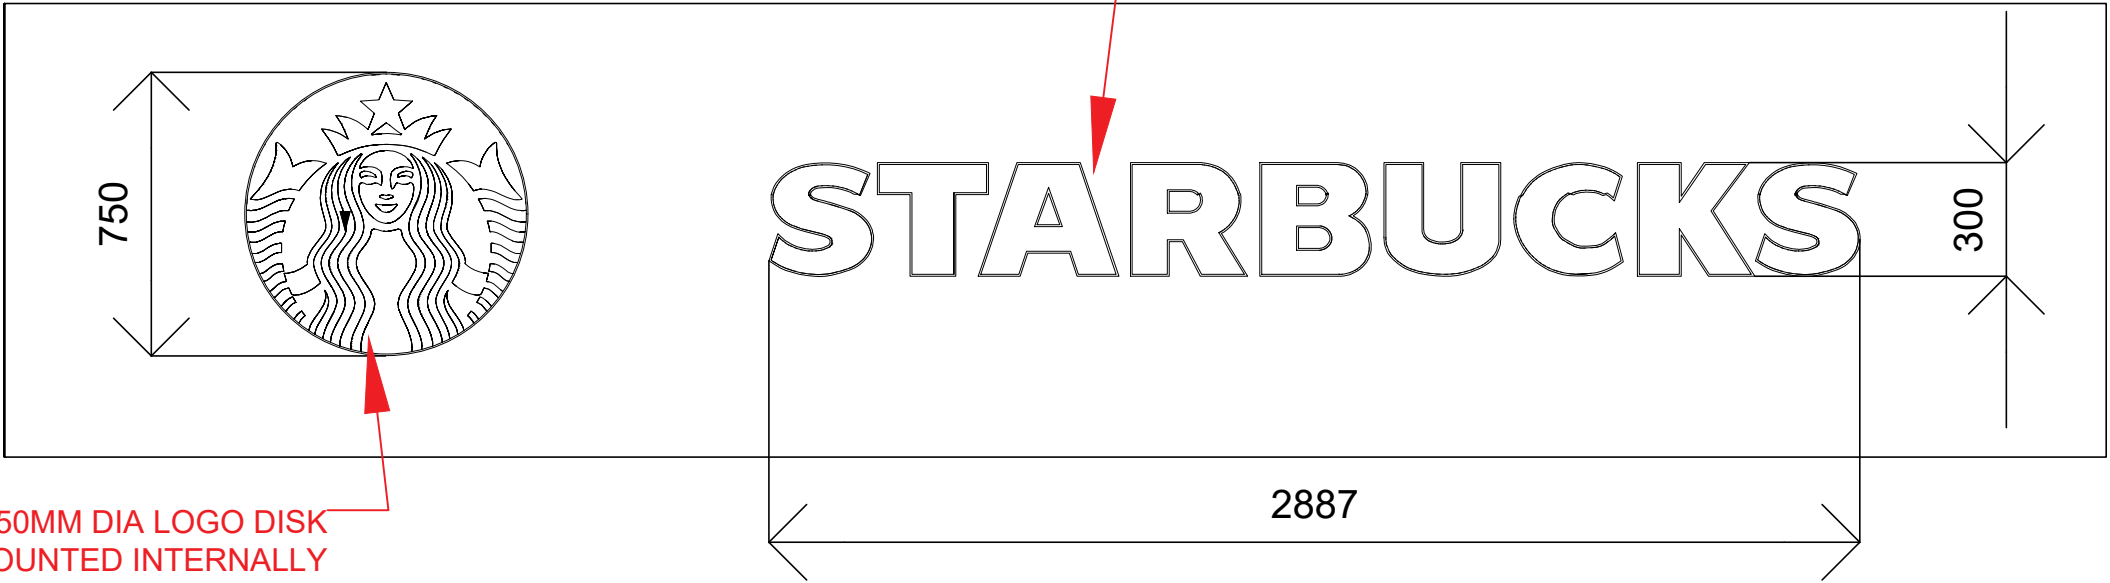

PROPOSED 750MM DIA LOGO DISK SURFACE MOUNTED INTERNALLY ILLUMINATED

PROPOSED WORDMARK SURFACE MOUNTED INTERNALLY ILLUMINATED. PROPOSED O/ALL HEIGHT OF SIGN TO BE 300MM. PROPOSED O/ALL WIDTH OF SIGN TO BE 2887MM

01 PROPOSED FASCIA SIGN
1:10@A1 / 1:20@A3

Status	PLANNING		
Client			
Starbucks Project Number	99821-001	Store Number	78963
Architect			
Project Title	UNIT B11 THE ROCK SHOPPING CENTRE, BURY, MANCHESTER		
Drawing Title	PROPOSED SIGNAGE		
Project Number	151-SB	Drawing Number	103
Revision	--		
Drawn	EY	Checked	PT
Scale	AS SHOWN@A3	Date	11.07.2023
The content of this drawing is the property of RPM Consult and may not be copied in whole or part without formal consent.			