



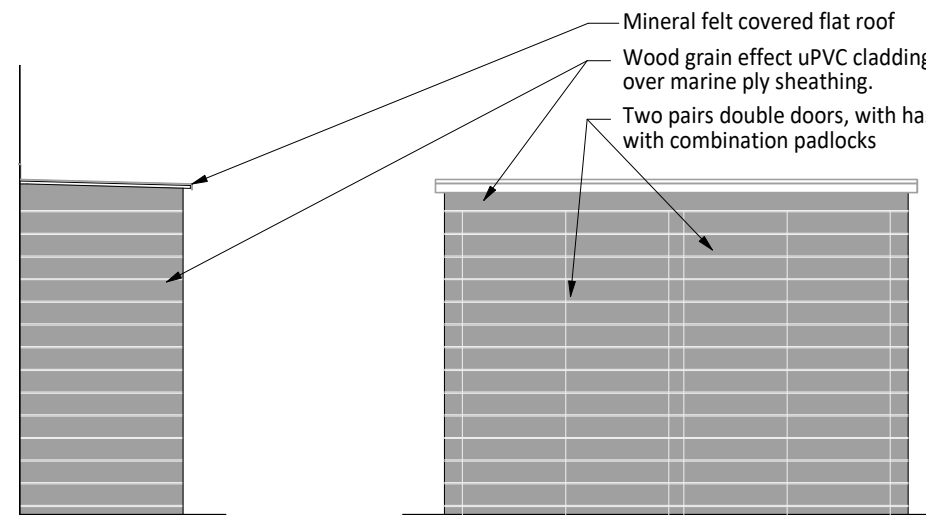


SIDES

FRONT


- Mineral felt covered flat roof
- Wood grain effect uPVC cladding (charcoal) over marine ply sheathing.
- Two pairs double doors, with hasp and staples with combination padlocks

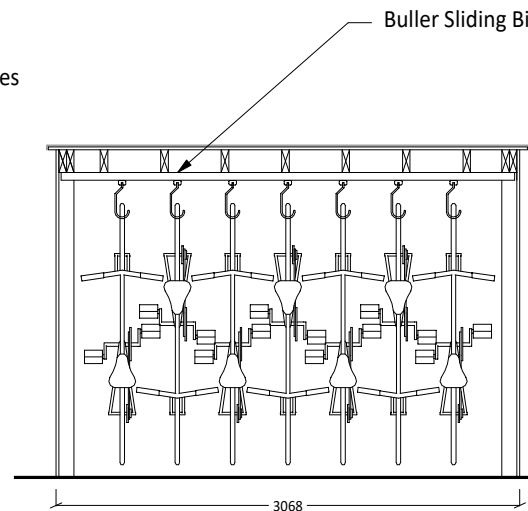


FRONT SECTION

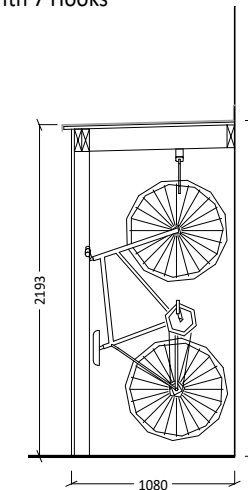

SIDE SECTION

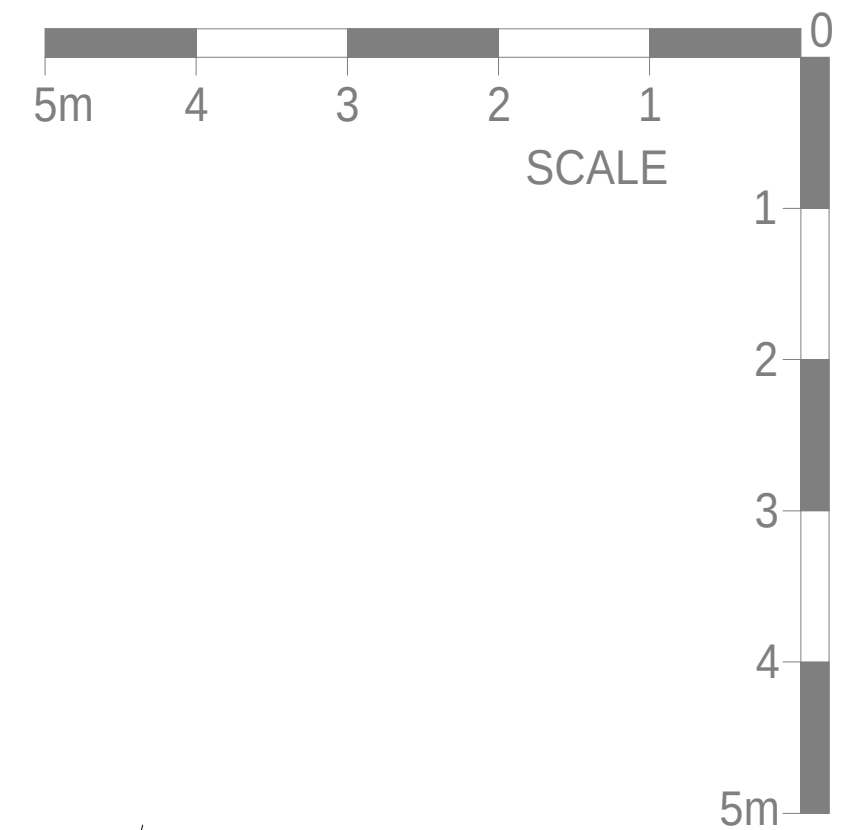

Substantial 100x100mm timber corner posts, forming corners and centre post between doors.

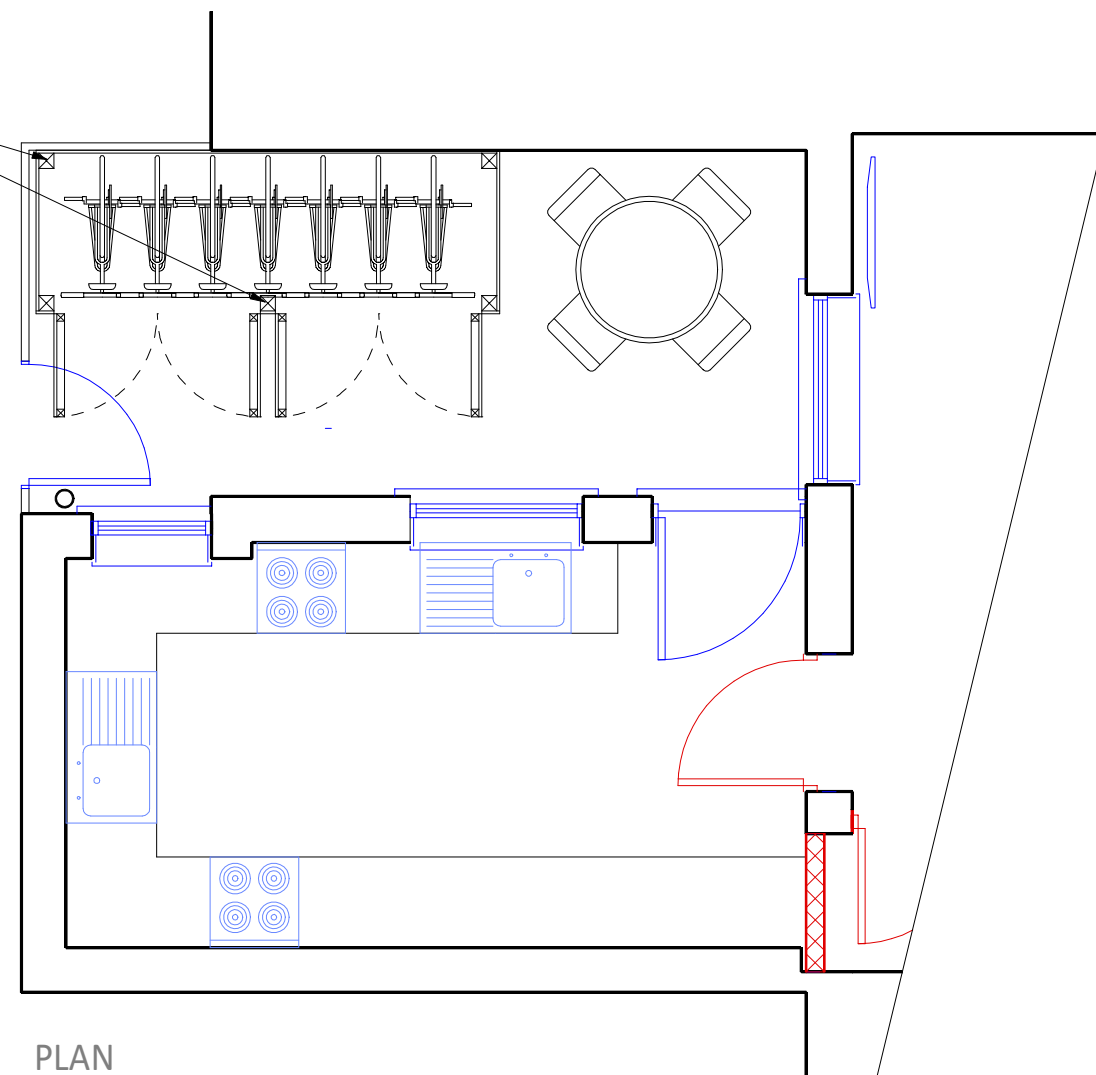

PLAN

PROJECT: 527 Manchester Road Bury Greater Manchester BL9 9SH
CLIENT: Kanes Group Limited

TITLE: Cycle store		
© 2026 Building Sense Limited		
DRAWN: MKN	CHECKED: MKN	DATE: 16/01/26
SCALE: 1:50 @ A3	DRAWING NO. 24110.20	REV: -

REV	DESCRIPTION	DATE	INITIAL

Do not scale. All dimensions and levels must be verified on site and discrepancies reported to Building Sense Limited, prior to commencing works or preparing site drawings. Any conflicting information must be reported for clarification. If in doubt, ask.
STAGE: PLANNING

Building Sense
Chartered Surveyors

T: 0161 215 1229
E: mark.newman@buildingsense.co.uk
W: buildingsense.co.uk