


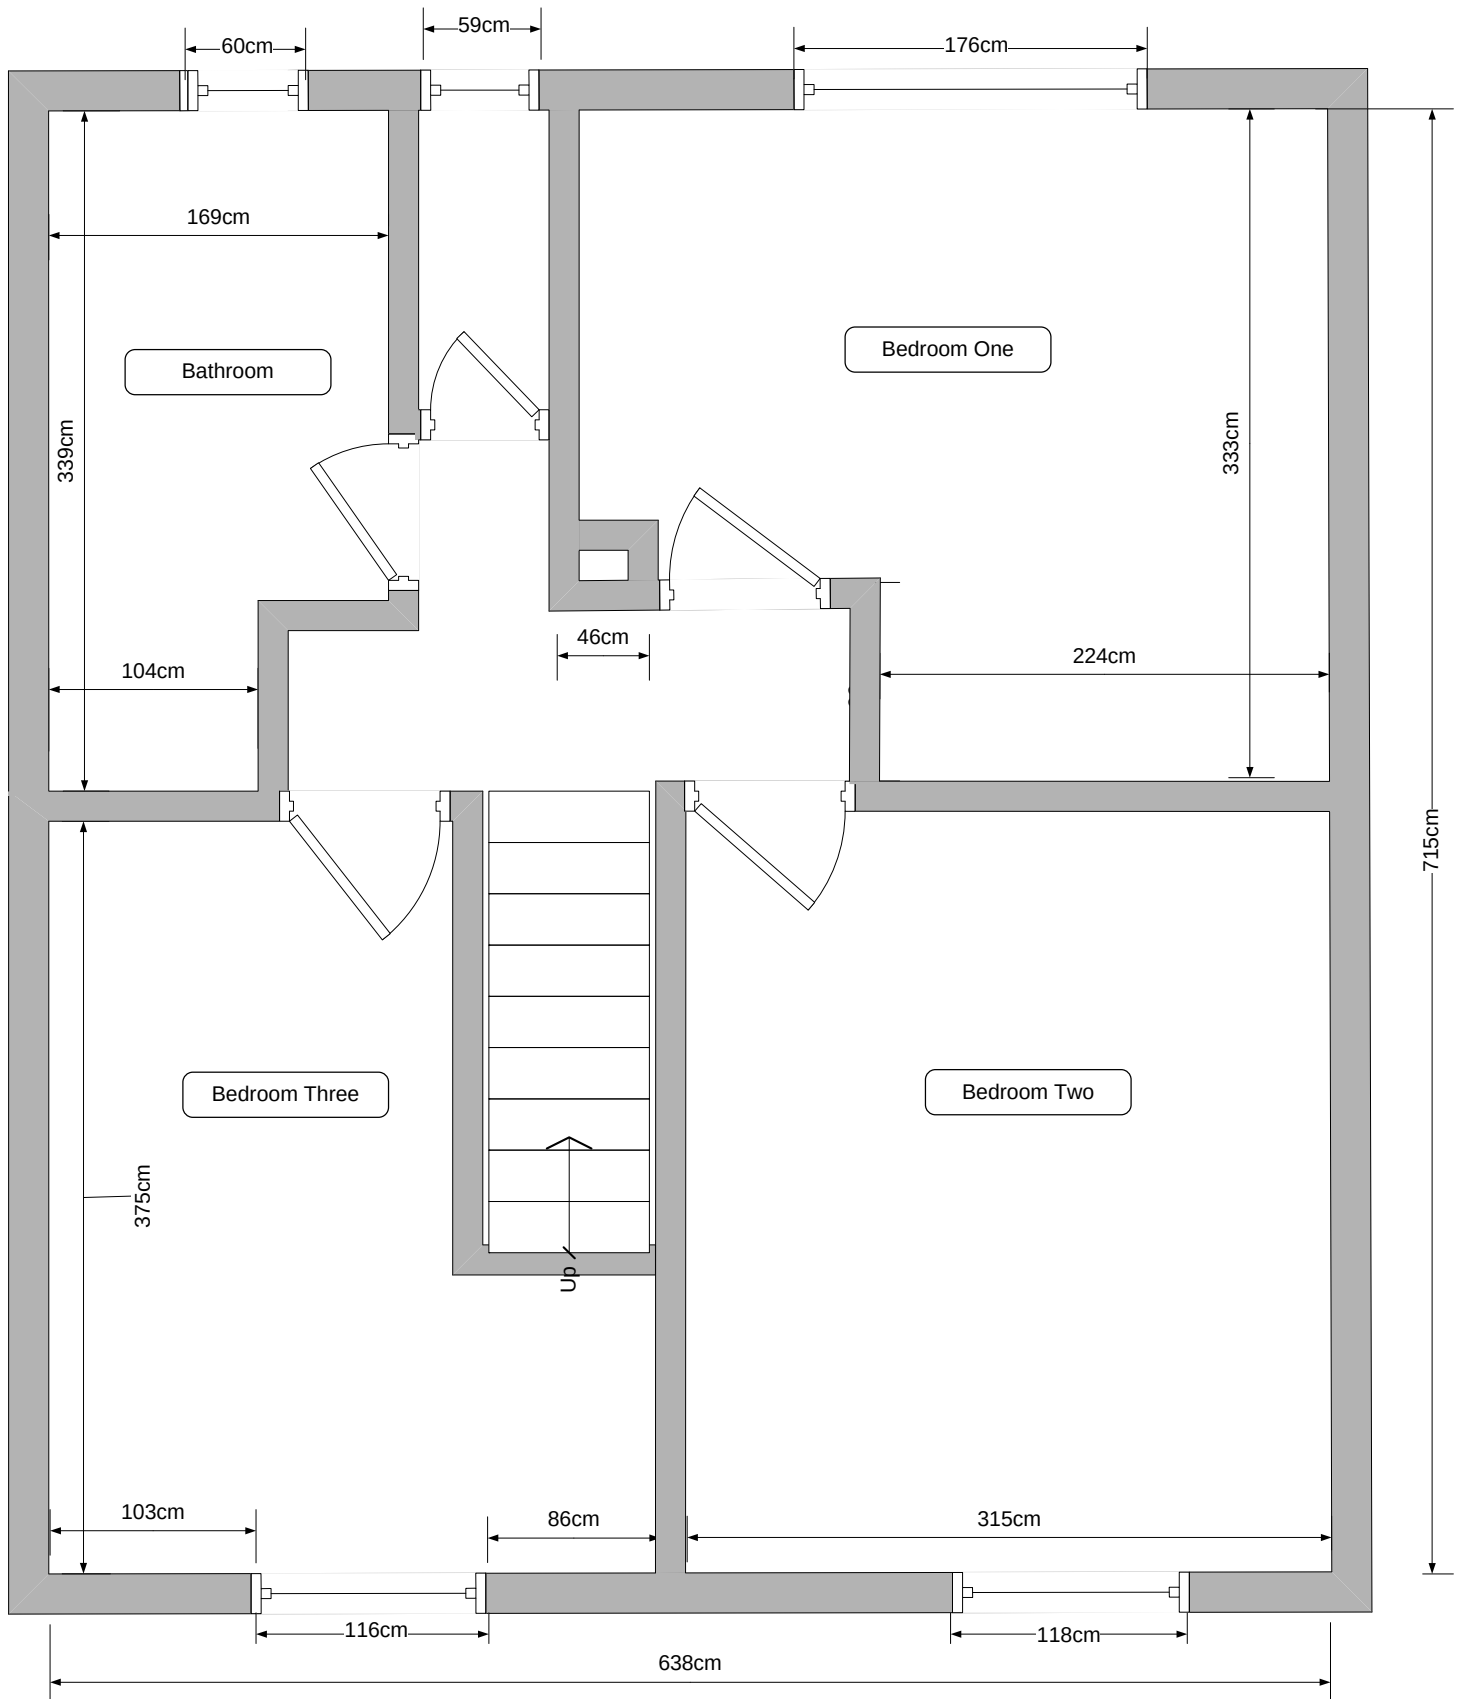

Former Office / Meeting Room,
40 Topping Fold Road, Bury
Proposed 2nd Floor Plan

1:25 Scale